
Acknowledgement Of
Plans Submittal ONLY!
Maria Dolan Date 8/4/05
Shelby Dent Date 8/5/05

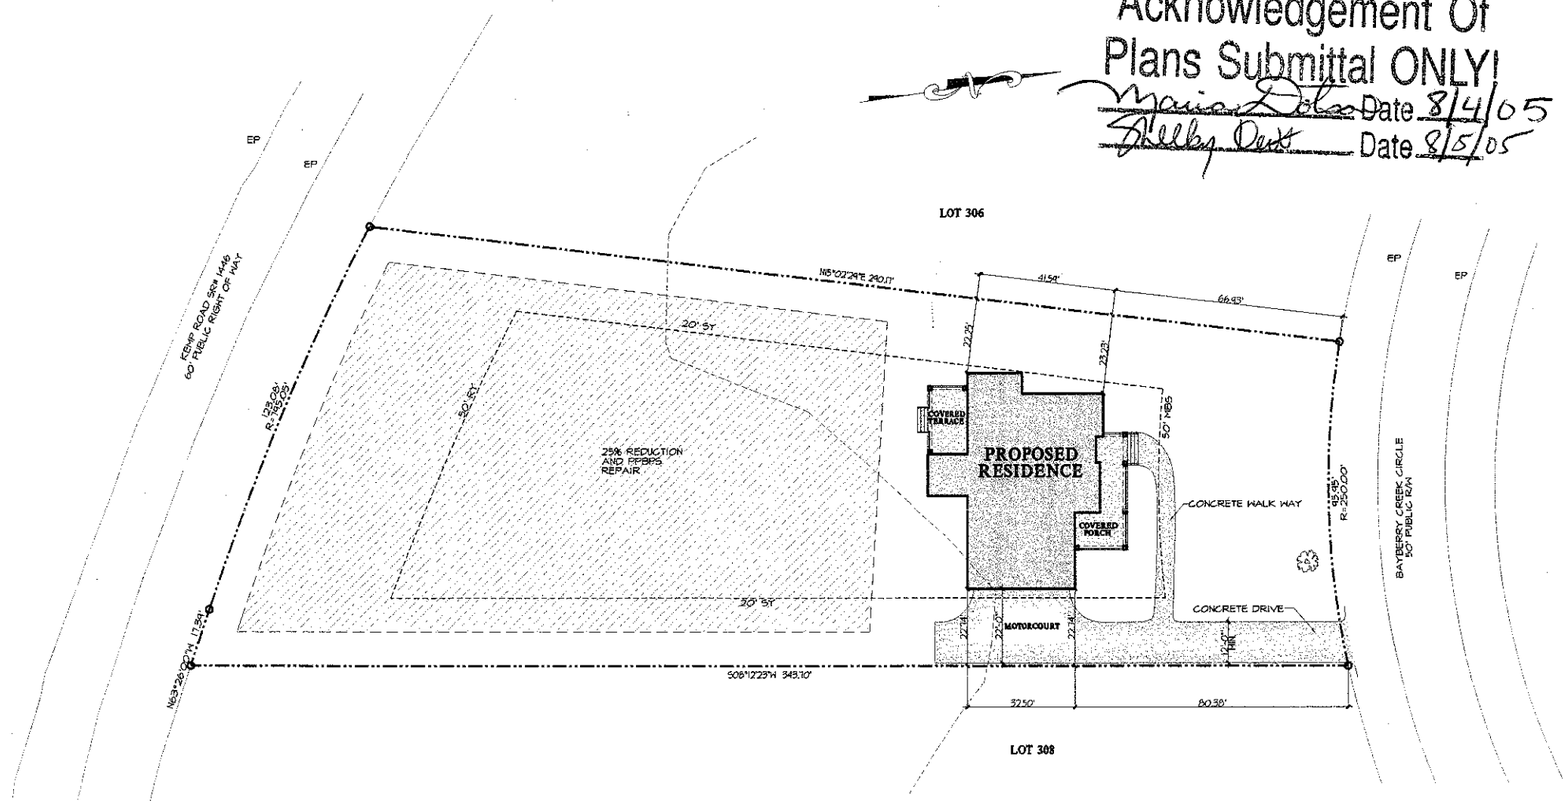

CAROLINA DESIGN GROUP
a residential design firm
10602 Bailey Road Suite A, Cornelius NC 28031
voice: 704.895.7805 fax: 704.895.0599
www.carolinadesigngroup.com

A New Residence For
Hughes, Hamelink & Zande
Lot 307 ~ The Farms
~ Established 2003 ~

SEAL

DRAWN BY	DATE
MF	9/23/04

DRAWING TITLE:
SITE PLAN
SCALE: 1" = 20'

SHEET NO:
2
OF 12 SHEETS

© Copyright, Carolina Design Group, Inc. - 2005