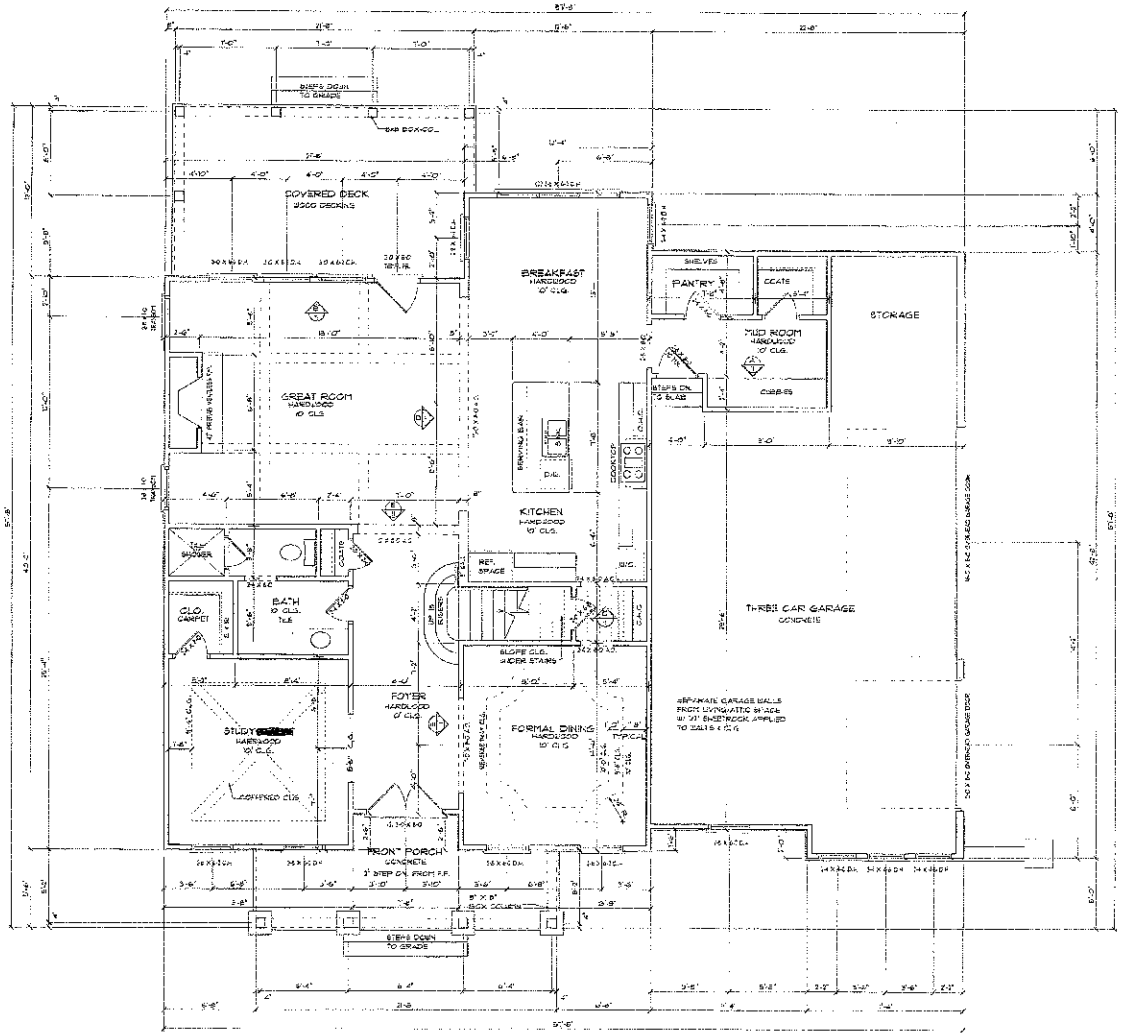


FIRST FLOOR PLAN


SCALE: 1/4" = 1'-0"

FIRST FLOOR NOTES

- 10' CEILING HEIGHT TYP. UNLESS NOTED OTHERWISE
- 8' DOOR AND WINDOW HEIGHT TYP. UNLESS NOTED OTHERWISE
- SEE SECOND FLOOR FRAMING PLAN FOR ALL SECOND FLOOR BEAM & FIRST FLOOR HEADER SIZES.
- ALL DOORS W/ GLASS SHOULD BE "TEMPERED & LABELED" AS REQUIRED PER STATE CODE
- ALL FRAMING DIMENSIONS FOR FIREPLACES SHOULD BE CHECKED PER MFG.

SQUARE FOOTAGE

FIRST FLOOR HEATED	1529
SECOND FLOOR HEATED	2182
HEATED TOTAL	3701
GARAGE	782
FRONT PORCH	158
COVERED DECK	256
TOTAL UNDER ROOF	4867

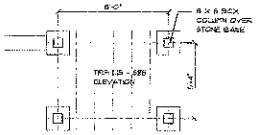

OPTIONAL TRELLIS

SCALE: 1/4" = 1'-0"

Acknowledgement Of Plans Submittal ONLY!

Date 5-15-13

Date 5/15/2013

ENGINEERED BY:
G.B. ENGINEERING
133 MIDDLETON PLACE
MOORESVILLE, NC 28117
(704) 671-5338

Custom Residential Designs

P.O. Box 691286
Mint Hill, NC 28227
tel: 704-545-2928
fax: 704-545-0600

PROJECT:

Cyrus Custom Homes

BRISTOL FARMS - ELEVATION TWO

©COPYRIGHT 2012

DRAWN BY: J.J. BARJA

DATE: 01/09/2012

REVISED:

SHEET 4 OF 14