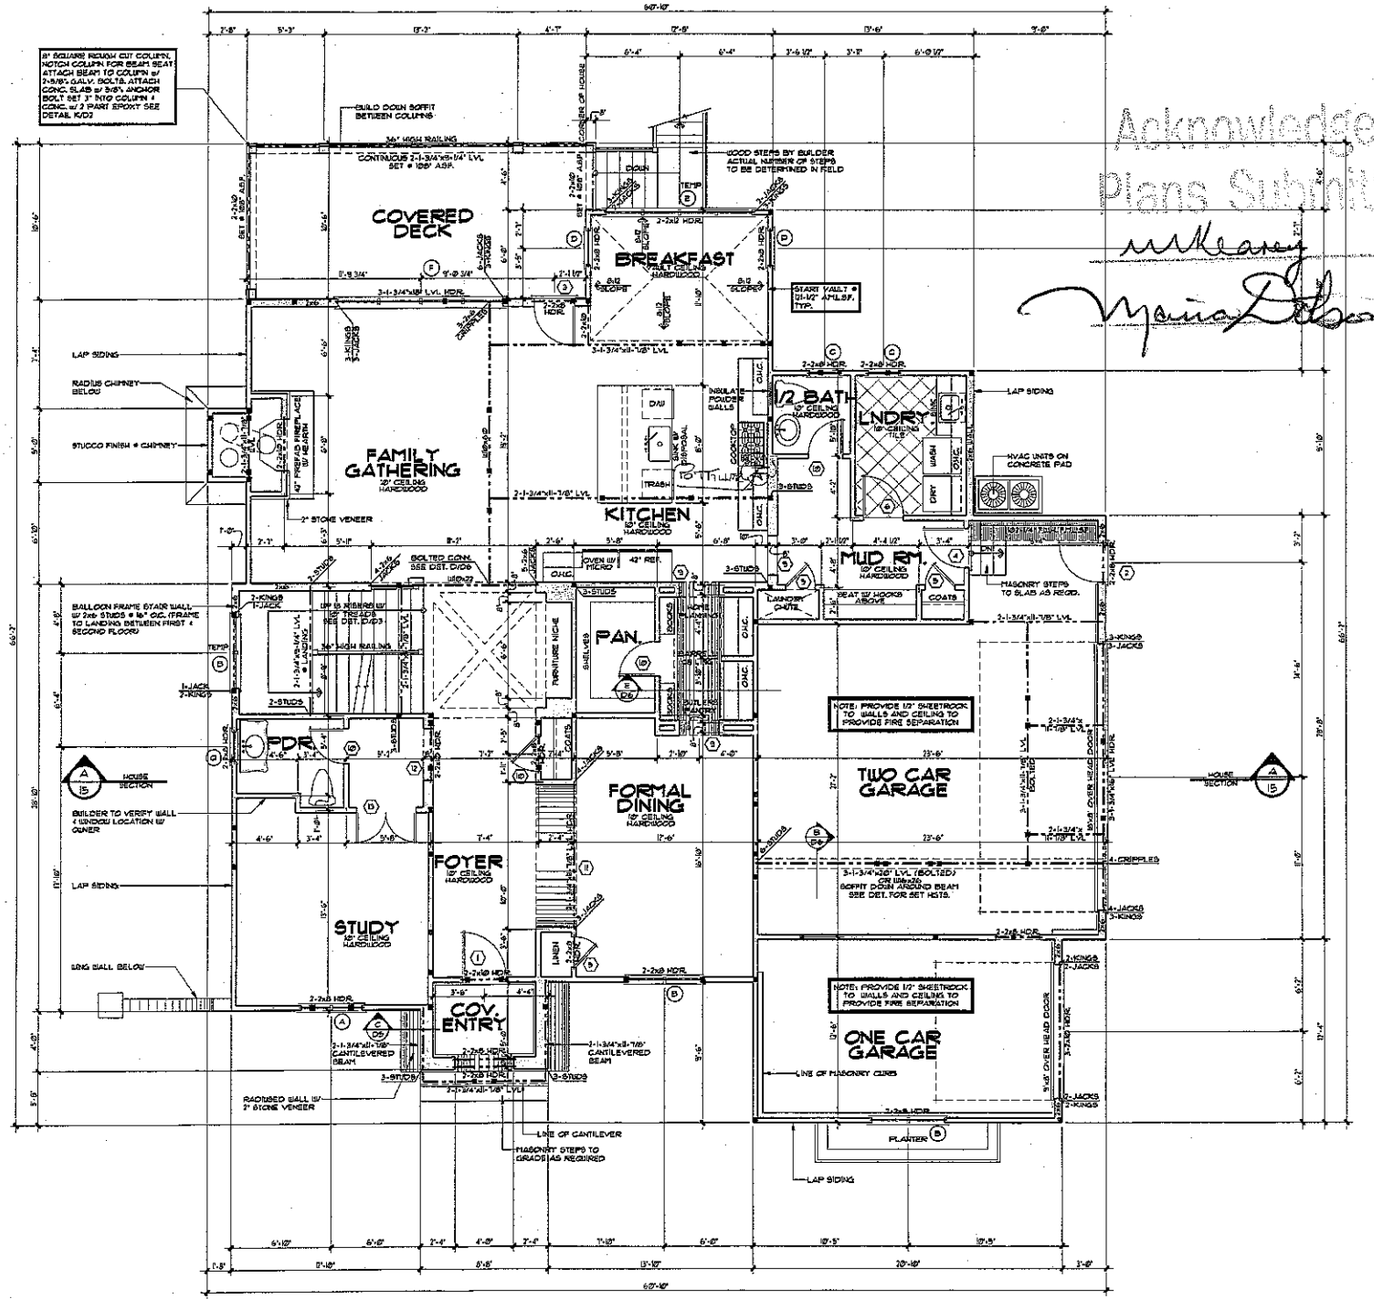


Acknowledgement Of
Plans Submittal ONLY!
Date 6/7/10
Date 6/7/10

ABBREVIATIONS

ABSF.	:	ABOVE CROPPED SUBFLOOR
AMLSF.	:	ABOVE MAIN LEVEL SUBFLOOR
DBL.	:	DOUBLE
AULSF.	:	ABOVE UPPER LEVEL SUBFLOOR

MAIN FLOOR NOTES

- ALL ANGLED WALLS ARE 45 UNO.
- ■ INDICATES BLOCKING FOR ABOVE CONCENTRATED LOADS AND ROOF BRACING POINT LOADS UNO.
- SEE FRAMING NOTE 1b ON GENERAL NOTES FOR HEADER SIZES UNLESS NOTED ON PLAN
- ALL DOORS ARE 6" FROM WALL UNLESS DIMENSIONED OTHERWISE

EXTERIOR WALL HEIGHT (h)	STUD SIZE/ SPACING
h ≤ 10'	2x4 @ 16" OC
10' < h ≤ 11'	2x4 @ 12" OC
11' < h ≤ 13'	2x6 @ 16" OC
h > 13'	CONSULT ENG.

GARAGE WALL TO BE 2x6 @ 16" O.C. IF EXCEEDING 10' IN HEIGHT

DOOR SCHEDULE

	SIZE	DESCRIPTION
1	3'0 x 8'0	1/2 GLASS ARCHED DOOR
2	2'6 x 8'0	3/4 GLASS DOOR
3	2'0 x 8'0	FRENCH DOOR
4	2'0 x 8'0	20 MINUTE DOOR
5	2'0 x 8'0	SOLID PANEL DOOR
6	2'0 x 8'0	SOLID PANEL DOOR
7	2'0 x 6'8	POCKET DOOR
8	2'0 x 6'8	POCKET DOOR
9	2'0 x 8'0	CASED OPENING
10	2'0 x 8'0	SOLID PANEL DOOR
11	6'0 x 8'0	CASED OPENING (ARCHED)
12	3'0 x 6'8	CASED OPENING
13	2-2'0 x 8'0	FRENCH DOORS (NON-LOCKING)
14	3'0 x 8'0	CASED OPENING
15	4-2'0 x 8'0	SLIDING DOOR (CENTER 2 OPER)
16	4'0 x 6'8	CASED OPENING
17	2'0 x 8'0	SOLID PANEL DOOR
18	6'0 x 8'0	CASED OPENING
19	2'0 x 8'0	SOLID PANEL DOOR
20	3'0	TEMP. GLASS DOOR
21	2'0 x 6'8	POCKET DOOR
22	1'0 x 6'8	SOLID PANEL DOOR

-SEE DETAIL 8/D5 FOR ARCHED OPENING INFORMATION

WINDOW SCHEDULE

	SIZE	DESCRIPTION
A	2-2'0 x 6'0	CASEMENT
B	2-2'0 x 6'0	CASEMENT
C	3'0 x 4'0	CASEMENT
D	2'0 x 6'0	CASEMENT
E	4-2'0 x 6'0	CASEMENT
F	4-2'0 x 6'0	CASEMENT
G	3'0 x 6'0	CASEMENT
H	2'0 x 5'0	CASEMENT
J	1'0 x 4'0	FIXED ARCH TOP
K	2-2'0 x 5'0	CASEMENT
L	2-2'0 x 5'0	CASEMENT W/ BOREES HARDWARE
M	2'0 x 1'0	TRANSOM
N	2-2'0 x 4'0	CASEMENT (TEMPERED)
P	4-2'0 x 5'0	CASEMENT
Q	2'0 x 2'0	TRANSOM

SQUARE FOOTAGE

1/25/2010

Main Level	1,980 SqFt.
Upper Level	2,124 SqFt.
Lower Level	1,101 SqFt.
Total Heated	5,205 SqFt.
Covered Entry	54 SqFt.
Cov. Rear Deck	245 SqFt.
Garages	826 SqFt.
Lower Patio	245 SqFt.
Total	6,575 SqFt.

MAIN LEVEL FLOOR PLAN

SCALE: 1/4"=1'-0"

932 Ideal Way
Charlotte, N.C. 28203
704.374.9111 t
7043749110 f
www.trishachambersdesign.com

trisha chambers design

ENGINEER:
NORTH CAROLINA PROFESSIONAL SEAL 31899 ENGINEER DAVID I. RITTER

Intelligent Design Engineering PC
1000 Pkwy. Suite G
Charlotte, NC 28205
Corporate License #C-3118
(704) 335-1200
davidr@carolina.com

PROJECT: BATTALIA RESIDENCE

JOB NUMBER: BATA-122-09

DRAWN BY: DAVID STRANGE

PRELIMINARY DATE: NOVEMBER 20, 2009

DATE: JANUARY 25, 2010

SHEET 1 OF 24 SHEETS

THERE HAS BEEN REASONABLE CARE AND PROFESSIONAL SKILL IN PREPARATION AND EXECUTION OF THESE DOCUMENTS BUT NO GUARANTEE OF "PERFECT" DOCUMENTS OR FLAWLESS JUDGEMENT. ALL TRADES ARE TO FIELD VERIFY ALL DIMENSIONS FOR ACCURACY. ANY DISCREPANCIES SHOULD BE BROUGHT TO THE ATTENTION OF G.C. PRIOR TO STARTING

THESE PLANS ARE PROTECTED UNDER THE FEDERAL COPYRIGHT LAWS. THE ORIGINAL PURCHASER OF THIS PLAN IS AUTHORIZED TO CONSTRUCT ONE AND ONLY ONE HOME USING THIS PLAN. MODIFICATION OR REUSE OF THIS PLAN IS PROHIBITED.