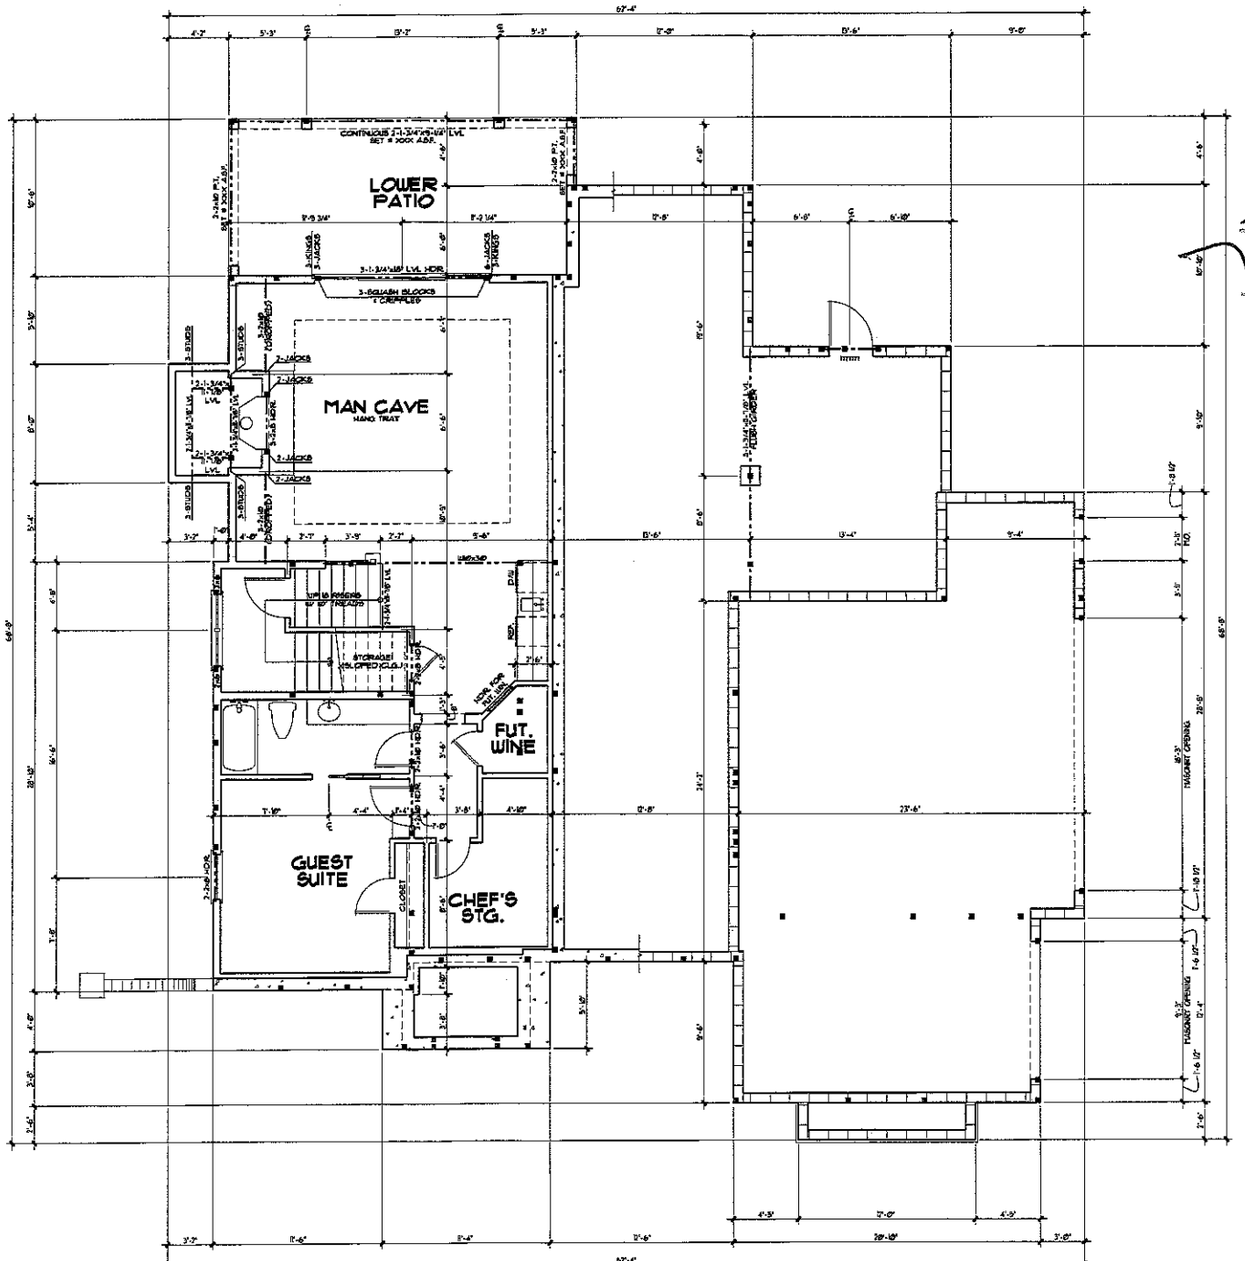


Acknowledgement Of Plans Submittal ONLY!

mkeary Date 6/7/10

Date 6/7/10

SQUARE FOOTAGE	
12/30/2009 STAIRS NOT INCLUDED	
Main Level	1,871 Sq.Ft.
Upper Level	2,124 Sq.Ft.
Lower Level	1,101 Sq.Ft.
Total Heated	5,096 Sq.Ft.
Covered Entry	54 Sq.Ft.
Cov. Rear Deck	245 Sq.Ft.
Garages	826 Sq.Ft.
Lower Patio	245 Sq.Ft.
Total	6,466 Sq.Ft.

LOWER LEVEL FLOOR PLAN

SCALE: 1/4"=1'-0"

932 Ideal Way
Charlotte, N.C. 28203
704.374.9111 t
7043749110 f
www.trishachambersdesign.com

trisha chambers design

ENGINEER:
Intelligent Design Engineering PC
1969 Plaza, Suite B
Charlotte, NC 28205
Corporate License #C-358
(704) 333-1209
www.idecharlotte.com

PROJECT: BATTALIA RESIDENCE

JOB NUMBER: BATA-122-09

DRAWN BY: DAVID STRANGE

PRELIMINARY DATE: NOVEMBER 20, 2009

DATE: DECEMBER 21, 2009

SHEET 4 OF - SHEETS

THERE HAS BEEN REASONABLE CARE AND PROFESSIONAL SKILL IN PREPARATION AND EXECUTION OF THESE DOCUMENTS BUT NO GUARANTEE OF PERFECT DOCUMENTS OR FLAWLESS JUDGEMENT. ALL TRADES ARE TO FIELD VERIFY ALL DIMENSIONS FOR ACCURACY. ANY DISCREPANCIES SHOULD BE BROUGHT TO THE ATTENTION OF S.C. PRIOR TO STARTING

THESE PLANS ARE PROTECTED UNDER THE FEDERAL COPYRIGHT LAWS. THE ORIGINAL PURCHASER OF THIS PLAN IS AUTHORIZED TO CONSTRUCT ONE AND ONLY ONE HOME USING THIS PLAN. MODIFICATION OR REUSE OF THIS PLAN IS PROHIBITED.