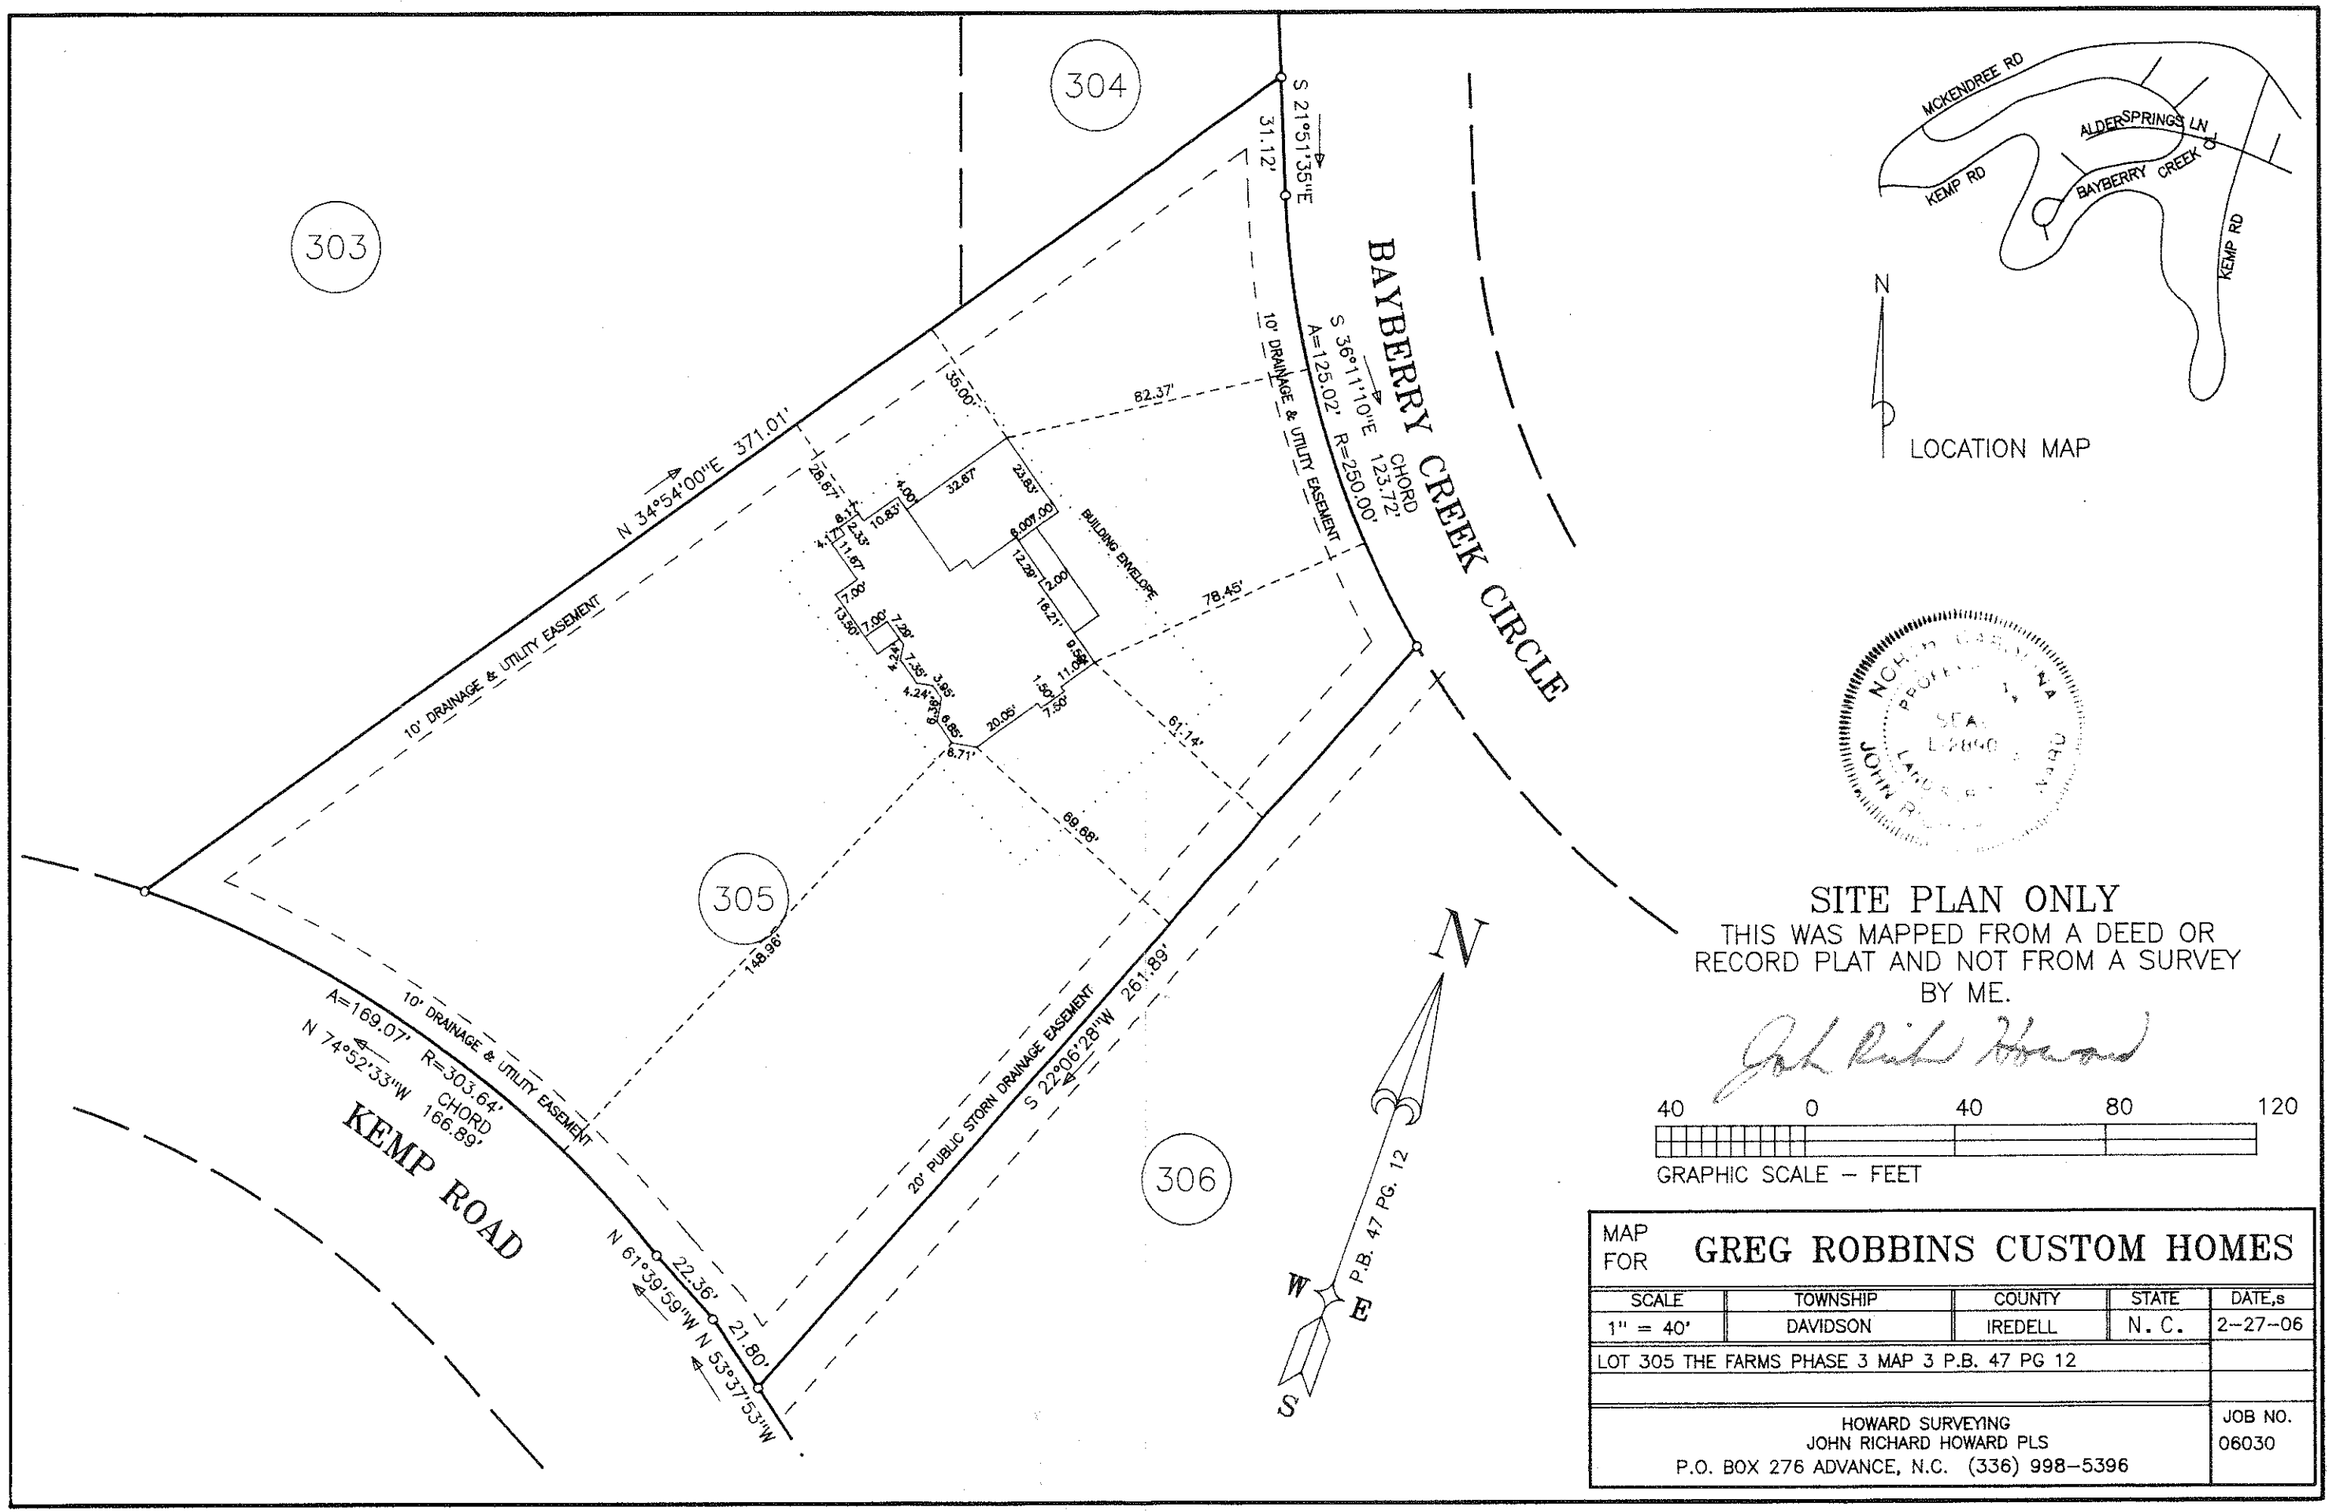


SITE PLAN ONLY

THIS WAS MAPPED FROM A DEED OR RECORD PLAT AND NOT FROM A SURVEY BY ME.

40 0 40 80 120

GRAPHIC SCALE – FEET

MAP FOR **GREG ROBBINS CUSTOM HOMES**

SCALE	TOWNSHIP	COUNTY	STATE	DATE,s
1" = 40'	DAVIDSON	IREDELL	N. C.	2-27-06
LOT 305 THE FARMS PHASE 3 MAP 3 P.B. 47 PG 12				
HOWARD SURVEYING JOHN RICHARD HOWARD PLS P.O. BOX 276 ADVANCE, N.C. (336) 998-5396				JOB NO. 06030