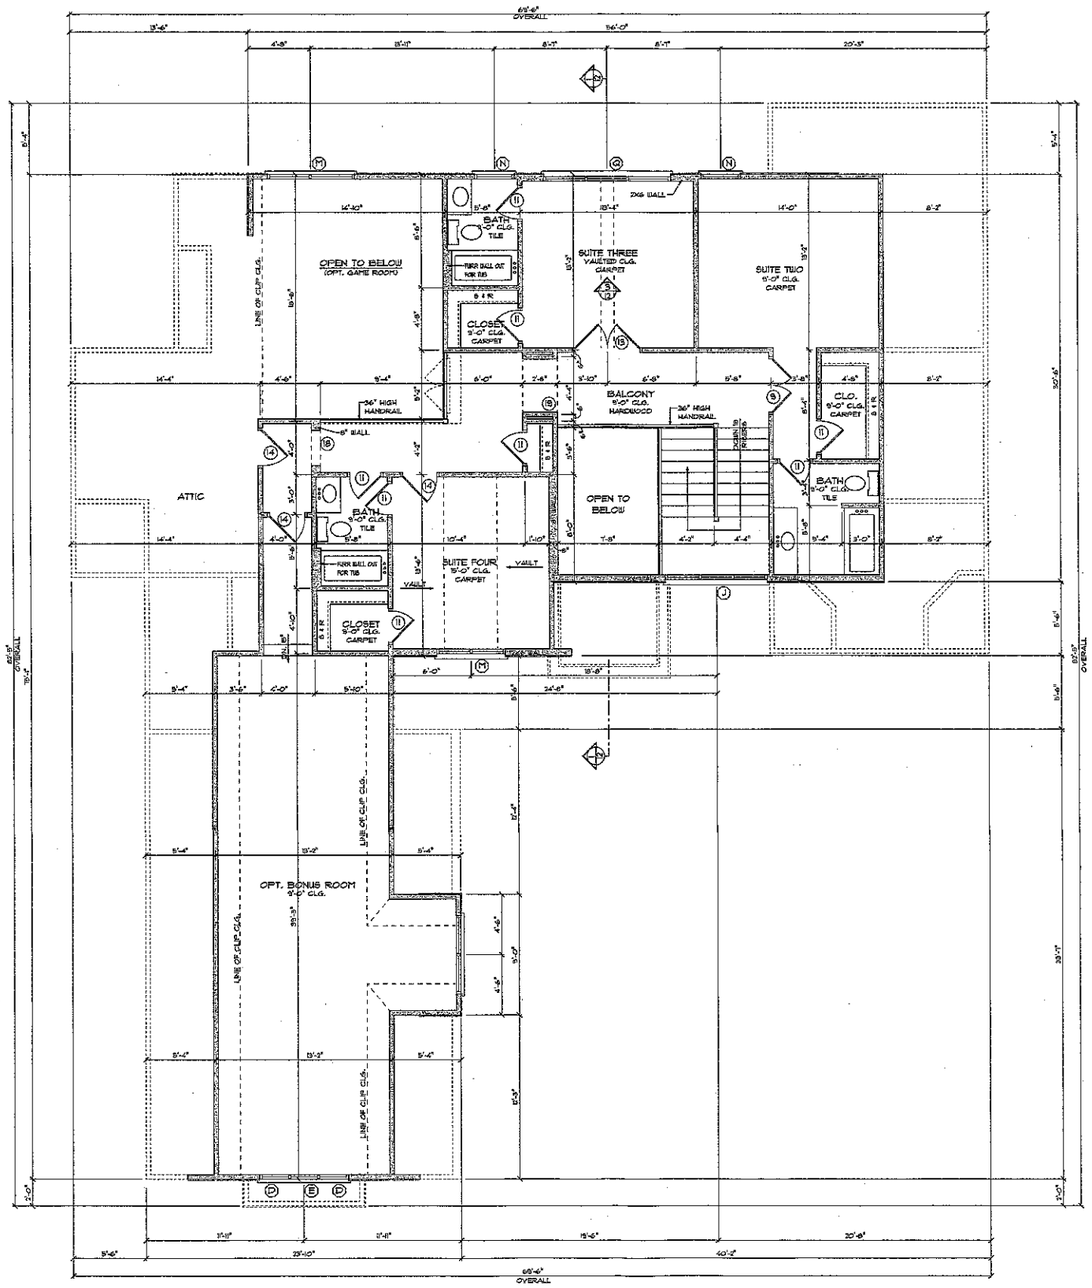


SECOND FLOOR PLAN

SCALE: 1/4" = 1'-0"

SECOND FLOOR NOTES

- ALL ANGLED WALLS ARE 45 DEGREES OR 90 DEGREES (UNLESS NOTED OTHERWISE)
- ALL INTERIOR DOORS ARE 6" FROM WALL (UNLESS DIMENSIONED OTHERWISE)
- PROVIDE ATTIC ACCESS TO ALL ATTIC SPACES ACCORDING TO CODE.
- SEE SECOND FLOOR CEILING PLAN FOR ALL SECOND CLG. BEAM & SECOND FLOOR HEADER SIZES.

DRAWN BY:
JOHN STEFANIK W/
"REFLECTING DREAMS"
704-320-5201

ENGINEERED BY:

ELITE DESIGN GROUP
custom residential designs
P.O. Box 481943
Charlotte, NC 28269
tel: 704-494-0664
fax: 704-494-8683

DESIGNED BY:
J.J. BARJA

PROJECT:

©COPYRIGHT 2007

STONEBRIDGE LUXURY HOMES
LOT 442, THE FARMS

DATE:
JANUARY 12, 2007

REVISIONS:
REV:
REV:
REV:
REV:

SHEET
7
OF 16