

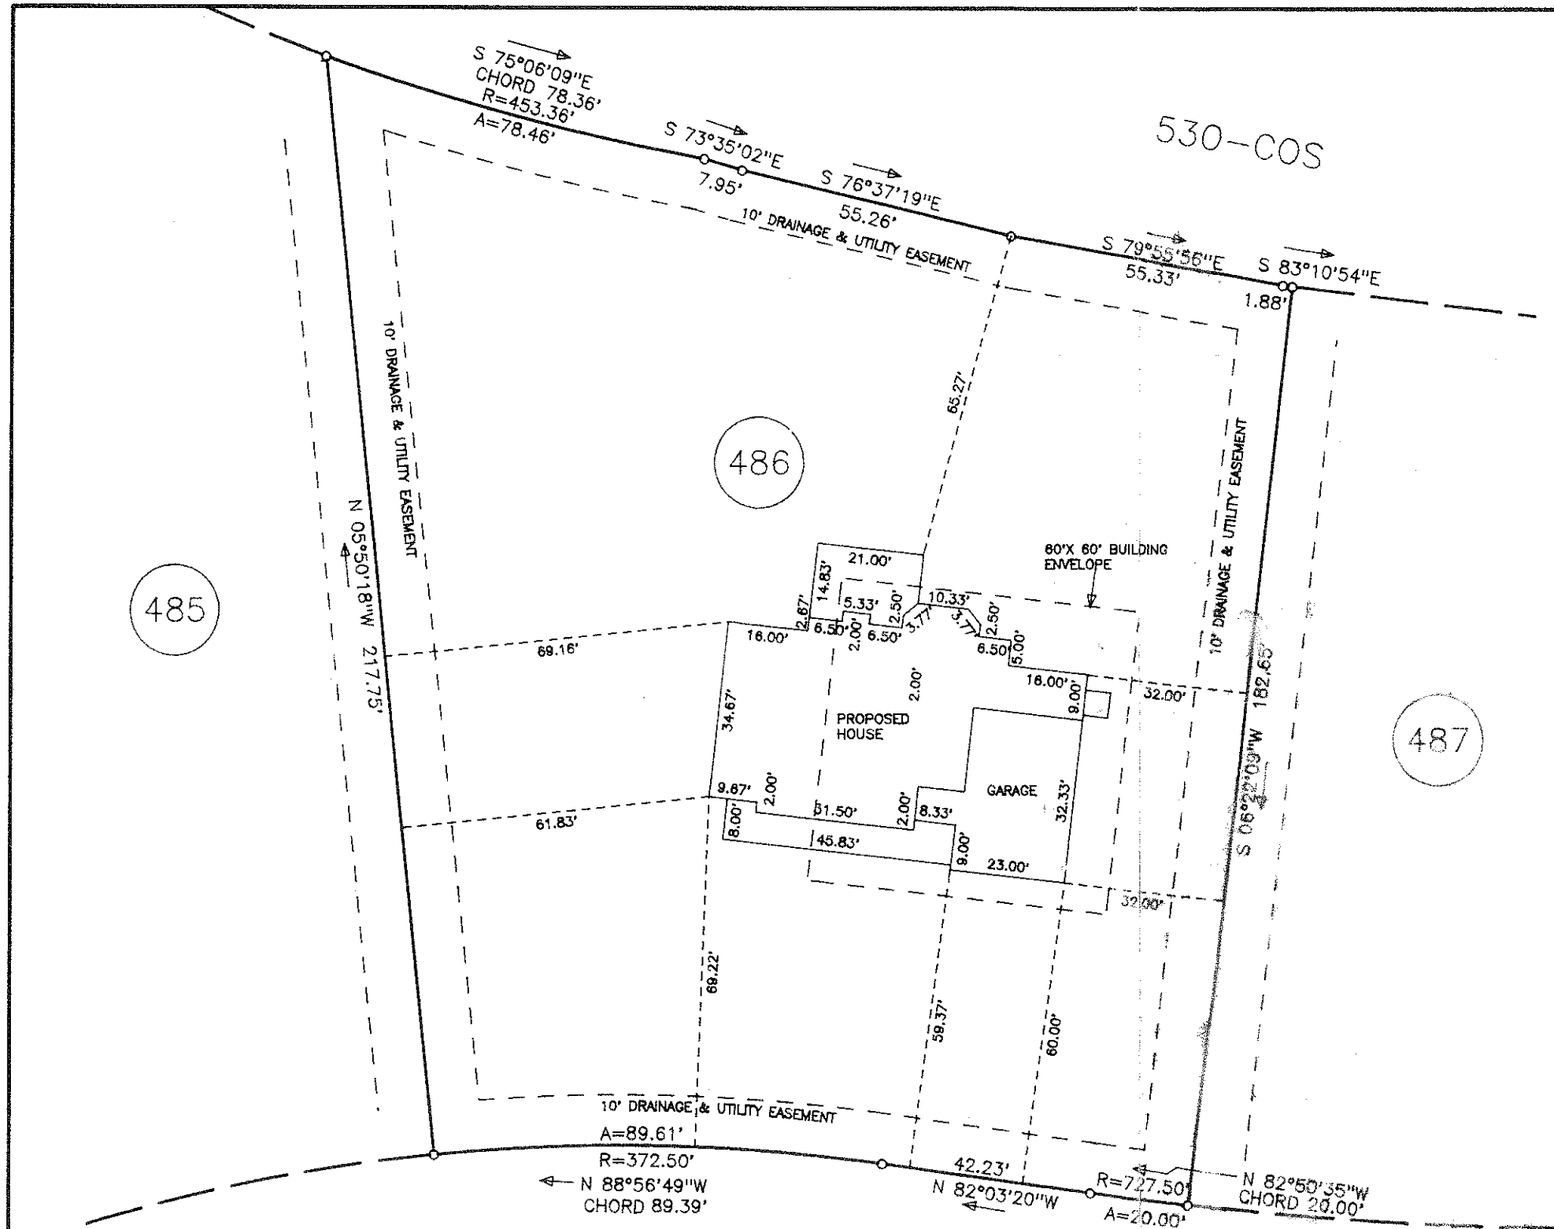


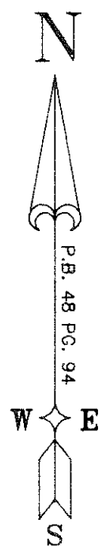

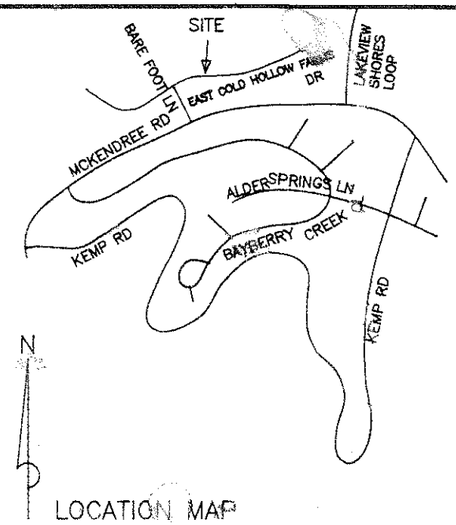

NORTH CAROLINA PROFESSIONAL SEAL L-2850 LAND SURVEYOR JOHN RICHARD HOWARD

SITE PLAN ONLY

THIS WAS MAPPED FROM A DEED OR RECORD PLAT AND NOT FROM A SURVEY BY ME.

30 0 30 60 90

GRAPHIC SCALE – FEET

MAP FOR **CRAIG CARTER BUILDER, INC.**

SCALE	TOWNSHIP	COUNTY	STATE	DATE
1" = 30'	DAVIDSON	IREDELL	N. C.	2-14-07

LOT 486 THE FARMS PHASE 4 MAP 1 SHEET 2 P.B. 48 PG. 94

HOWARD SURVEYING
JOHN RICHARD HOWARD PLS
P.O. BOX 276 ADVANCE, N.C. (336) 998-5396

JOB NO. 07007