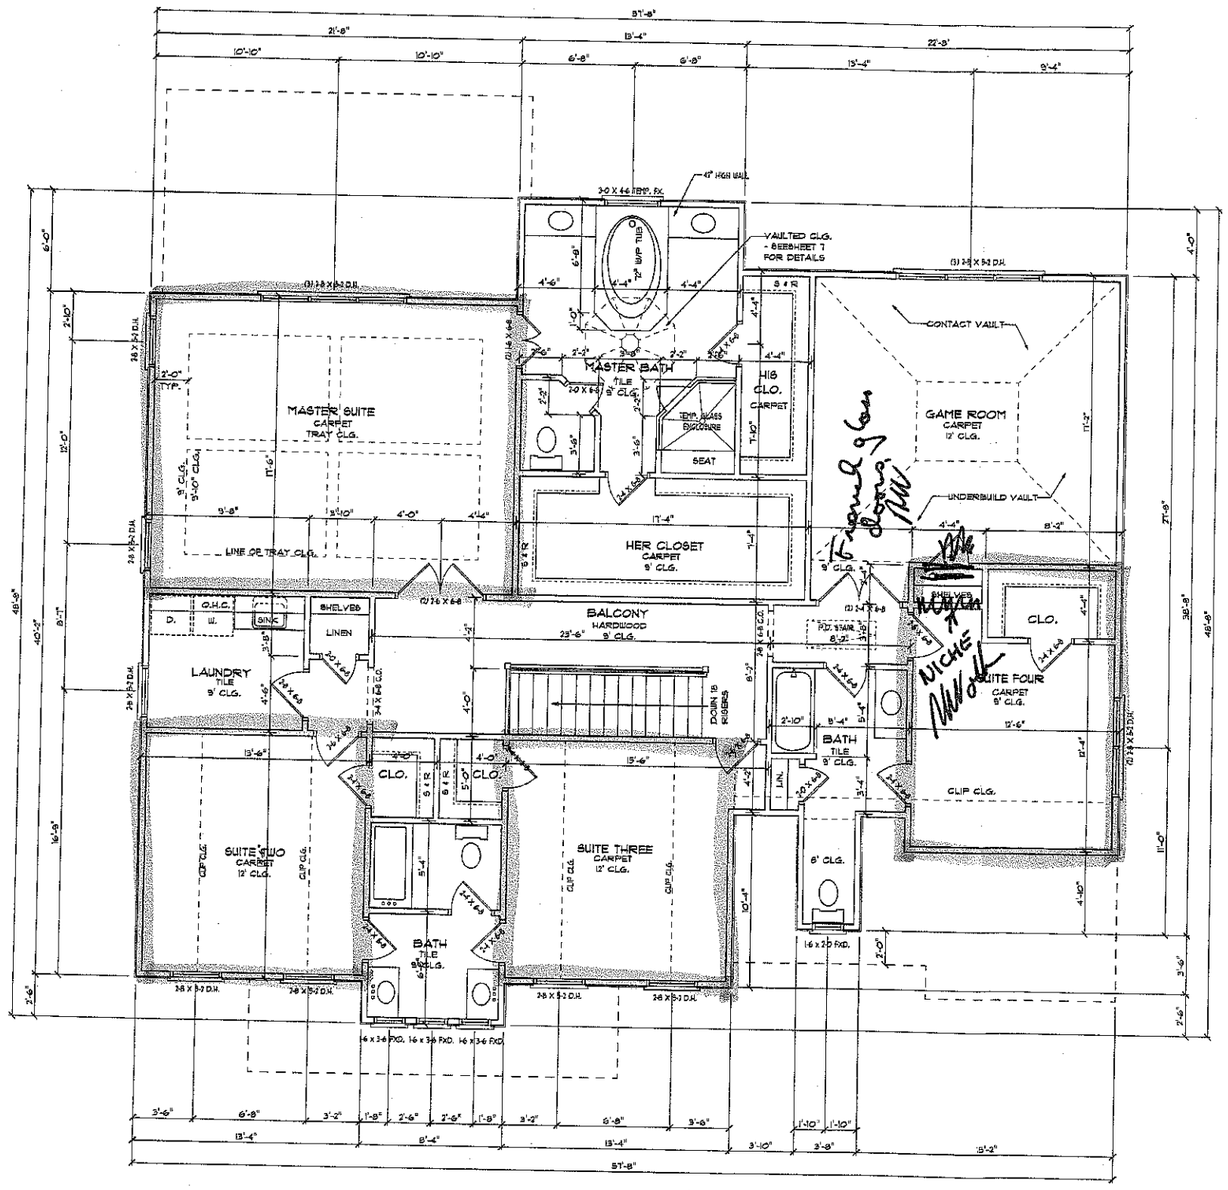


SECOND FLOOR NOTES

- 9' CEILING HEIGHT TYP. UNLESS NOTED OTHERWISE
- 6'-8" DOOR AND WINDOW HEIGHT TYP. UNLESS NOTED OTHERWISE
- PROVIDE ATTIC ACCESS TO ALL ATTIC SPACES ACCORDING TO CODE.
- SEE SECOND FLOOR CEILING PLAN FOR ALL SECOND CLG. BEAM & SECOND FLOOR HEADER SIZES.
- ALL DOORS WITH GLASS SHOULD BE TEMPERED & WINDOWS SHOULD BE TEMPERED PER STATE CODE
- ALL FRAMING DIMENIONS FOR FIREPLACES SHOULD BE CHECKED PER MFG.

SECOND FLOOR PLAN

SCALE 1/4" = 1'-0"

Acknowledgement Of
Plans Submittal ONLY!

Date 6-12-12

Date 6/12/2012

ENGINEERED BY:
G.B. ENGINEERING
133 MIDDLETON PLACE
MOORESVILLE, NC 28117
(704) 677-8339

Custom Residential Designs
"JJ Barjas"

P.O. Box 691286
Mint Hill, NC 28227
tel: 704-545-2928
fax: 704-545-0600

PROJECT:

Cyros Custom Homes
BRISTOL FARMS - ELEVATION TWO

©COPYRIGHT 2012

DRAWN BY:
J.J. BARJA
DATE:
01/09/2012
REVISED:

SHEET 6
OF 14