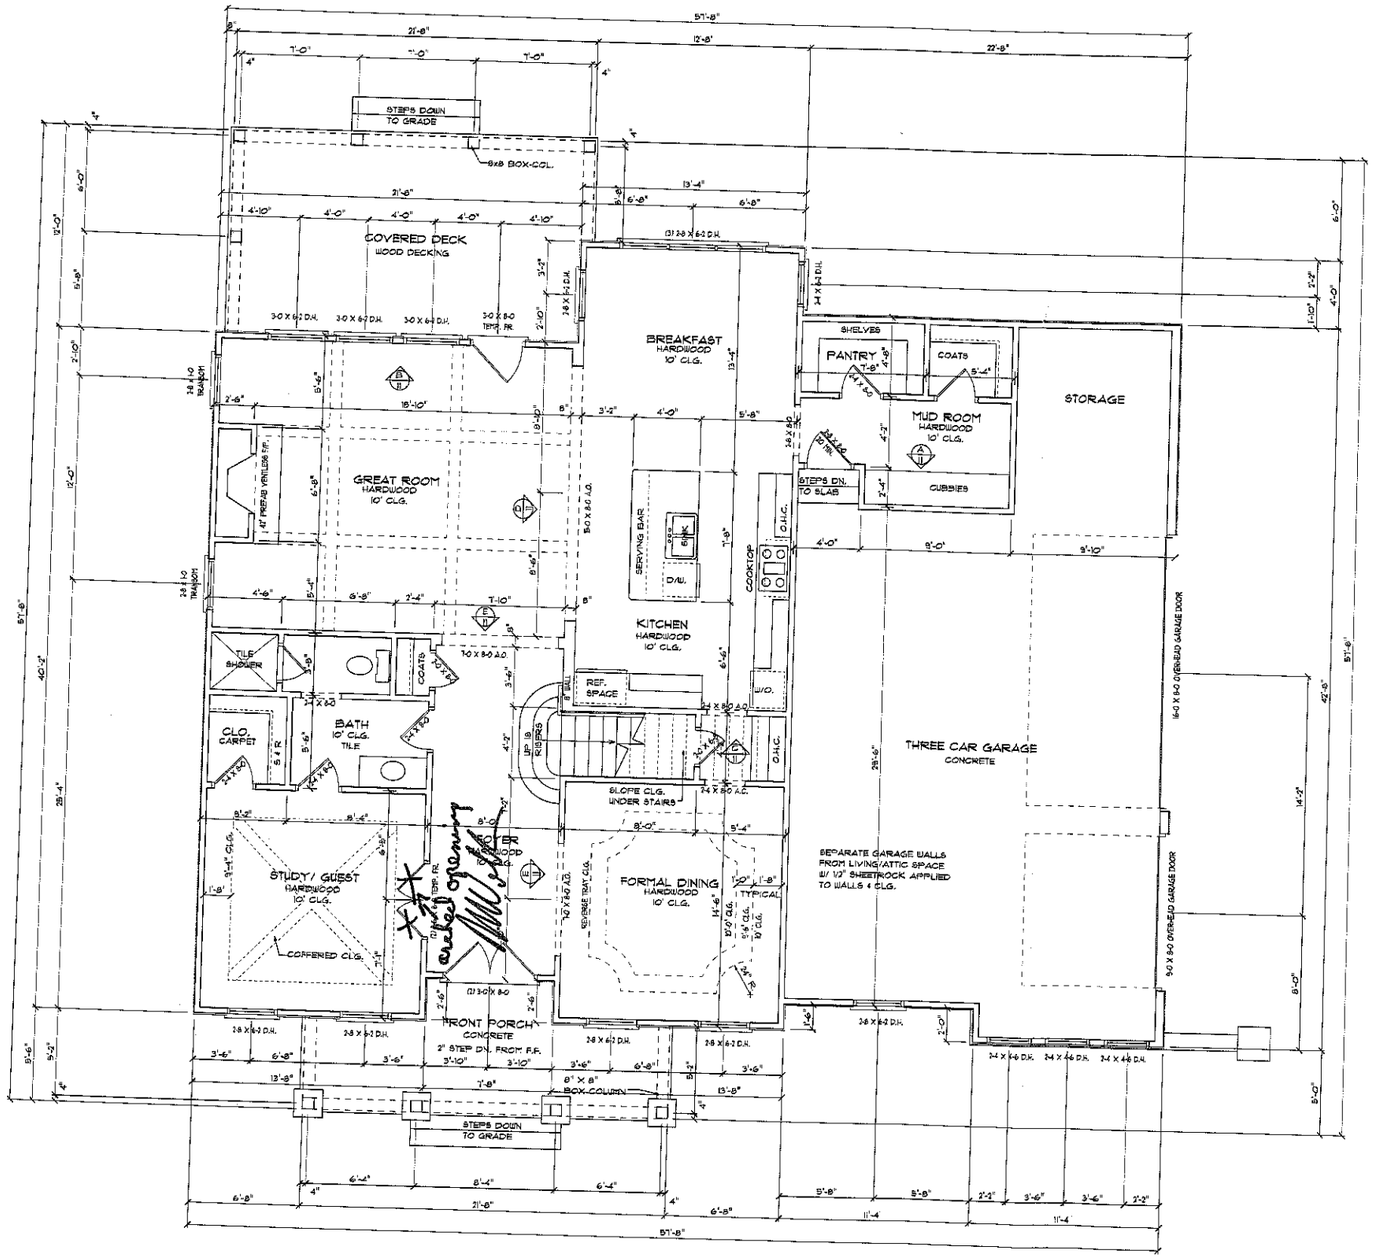


FIRST FLOOR PLAN

SCALE 1/4" = 1'-0"

FIRST FLOOR NOTES

- 10' CEILING HEIGHT TYP. UNLESS NOTED OTHERWISE
- 8' DOOR AND WINDOW HEIGHT TYP. UNLESS NOTED OTHERWISE
- SEE SECOND FLOOR FRAMING PLAN FOR ALL SECOND FLOOR BEAM & FIRST FLOOR HEADER SIZES.
- ALL DOORS W/ GLASS SHOULD BE TEMPERED & WINDOWS SHOULD BE TEMPERED PER STATE CODE
- ALL FRAMING DIMENSIONS FOR FIREPLACES SHOULD BE CHECKED PER MFG.


Acknowledgement Of Plans Submittal ONLY!

Date 6-12-12

Date 6/12/2012

SQUARE FOOTAGE

FIRST FLOOR HEATED	1539
SECOND FLOOR HEATED	2162
HEATED TOTAL	3701
GARAGE	792
FRONT PORCH	138
COVERED DECK	256
TOTAL UNDER ROOF	4887

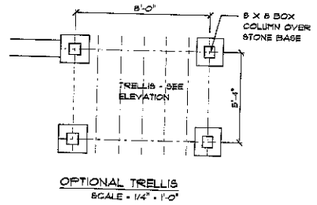

OPTIONAL TRELLIS

SCALE = 1/4" = 1'-0"

ENGINEERED BY:
G.B. ENGINEERING
133 MIDDLETON PLACE
MOORESVILLE, NC 28117
(704) 677-5339

Custom Residential Designs
by JJ Barja

P.O. Box 691286
Mint Hill, NC 28227
tel: 704-545-2928
fax: 704-545-0600

PROJECT:

Cyrus Custom Homes

BRISTOL FARMS - ELEVATION TWO

©COPYRIGHT 2012

DRAWN BY:
J.J. BARJA
DATE:
01/09/2012
REVISED:

SHEET 4 OF 14