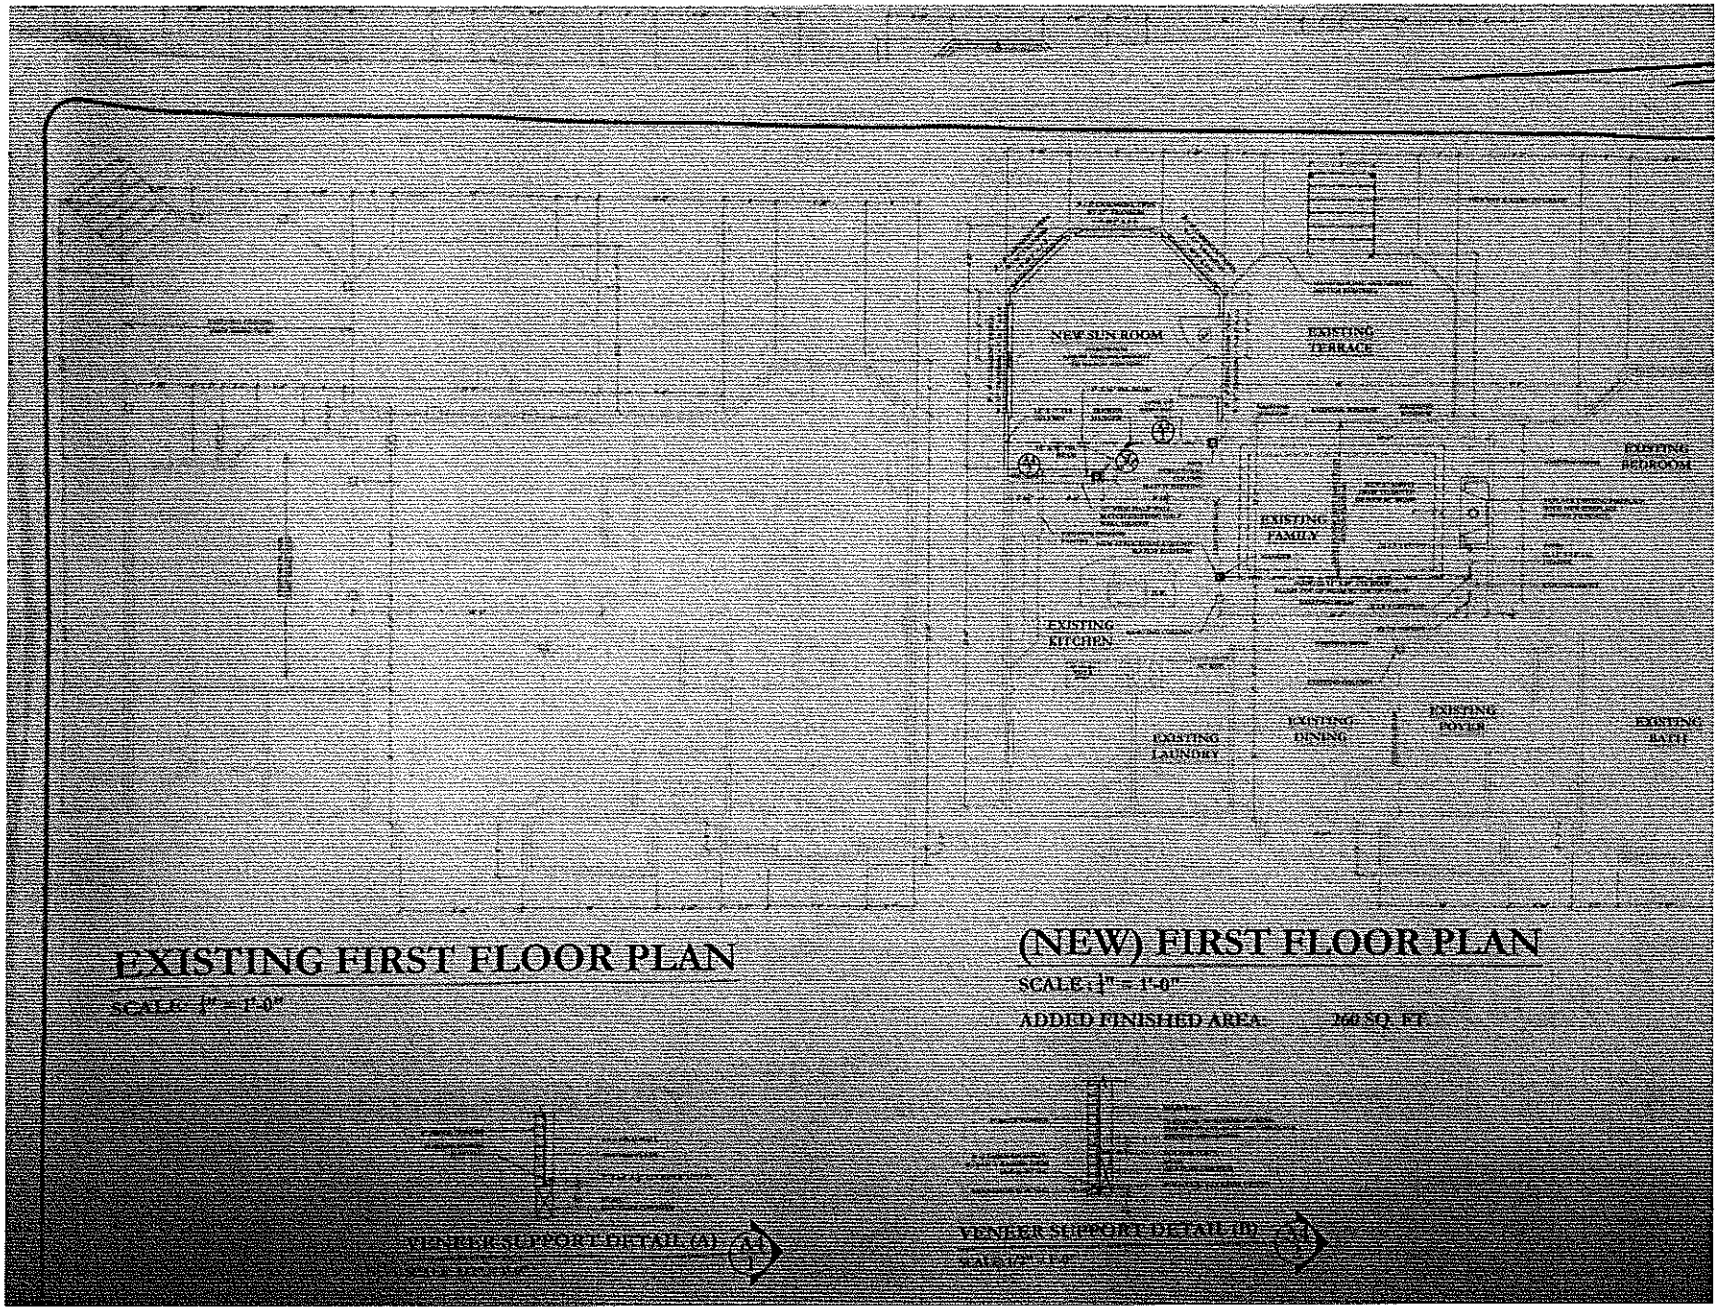


EXISTING FIRST FLOOR PLAN

SCALE: 1/8" = 1'-0"

VENEER SUPPORT DETAIL (A)

(NEW) FIRST FLOOR PLAN

SCALE: 1/8" = 1'-0"

ADDED FINISHED AREA: 260 SQ. FT.

VENEER SUPPORT DETAIL (B)