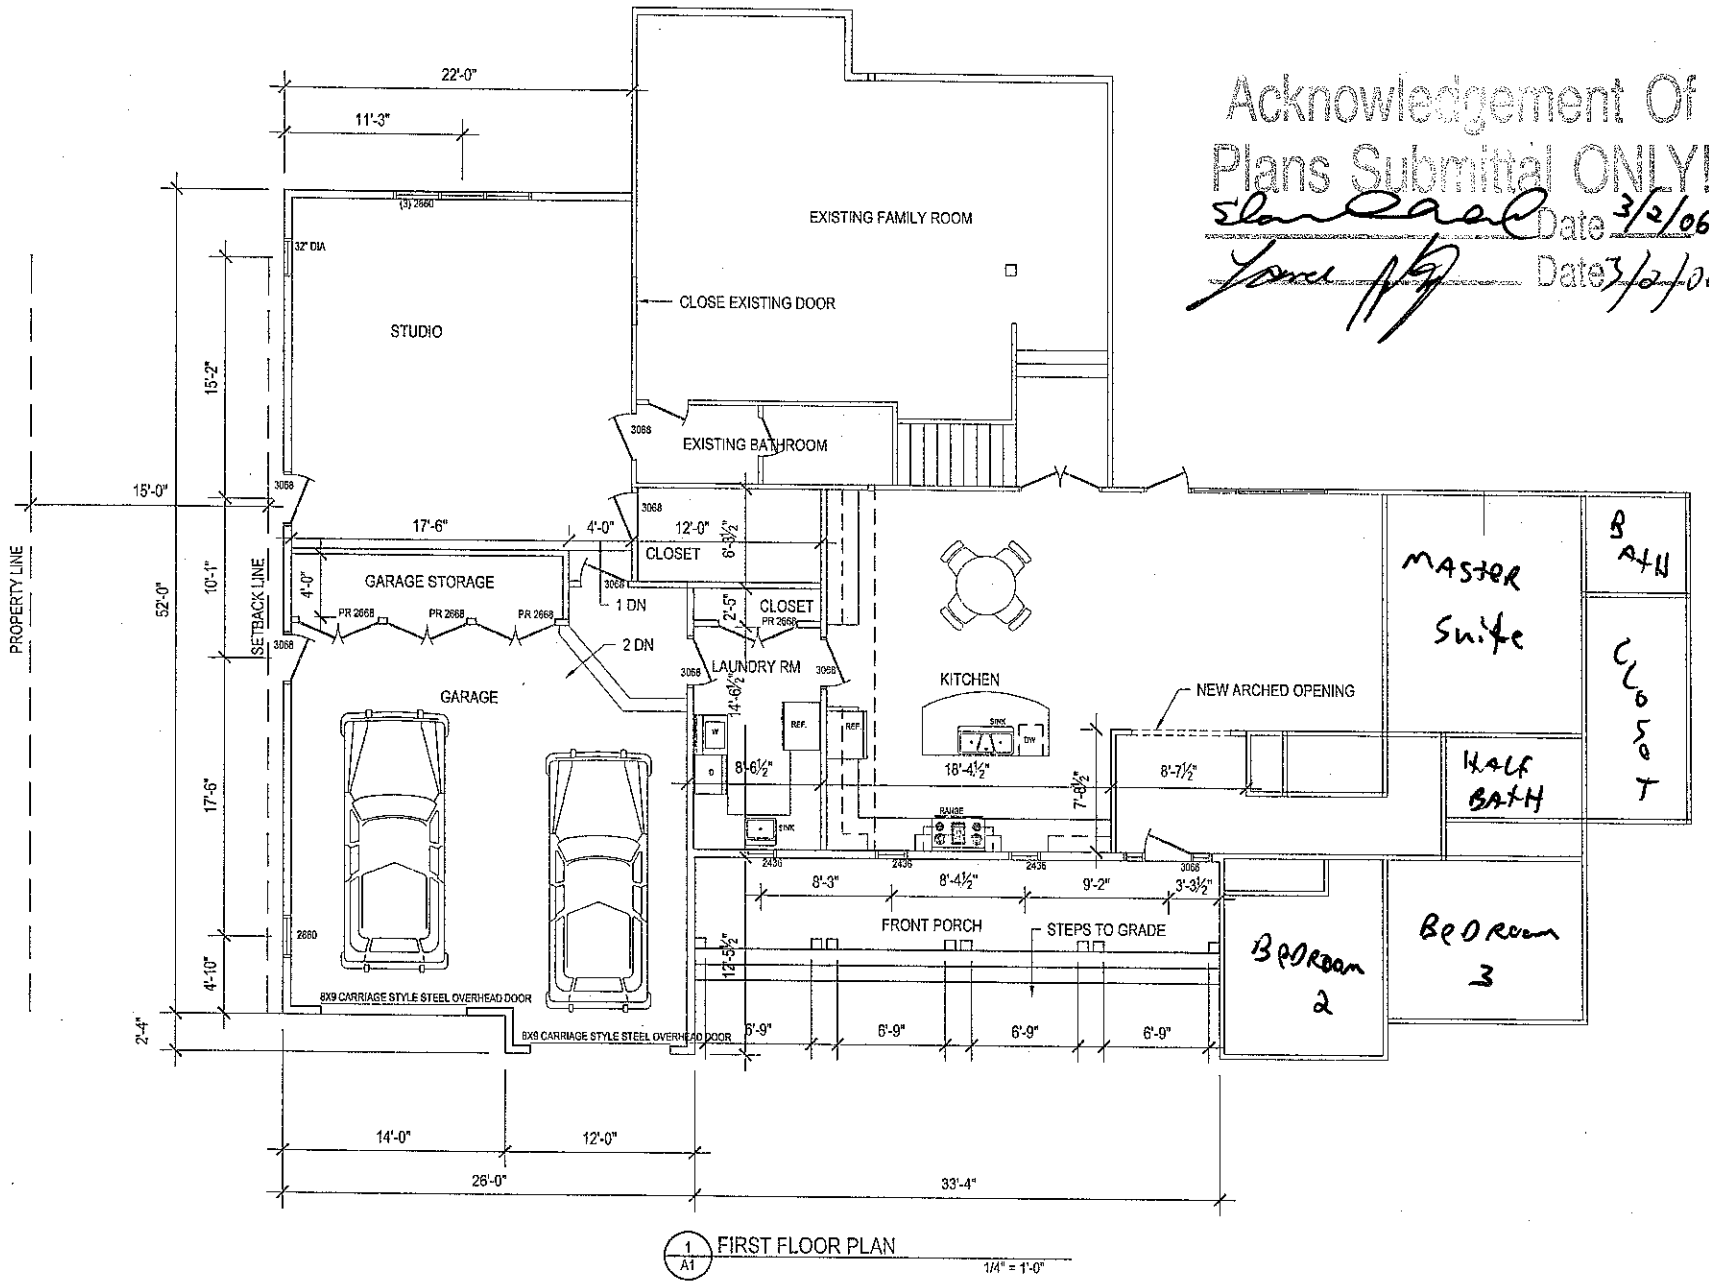


1 A1 FIRST FLOOR PLAN

1/4" = 1'-0"

Acknowledgement Of Plans Submittal ONLY!

Date 3/2/06

Date 3/2/06

ARMSTRONG RESIDENCE

LYN CONLEY RD
MOORESVILLE, NC 28117

ROGER LAYMAN ARCHITECTURE, PC
AIA

6340 WYNDHAM HILL DR.
CHARLOTTE, NC 28269
704.992.6490

RLarchitecture.com

THIS DRAWING IS THE PROPERTY OF ROGER L. LAYMAN, ARCHITECT AND IS NOT TO BE COPIED OR REPRODUCED IN PART OR WHOLE WITHOUT PERMISSION.

REVISIONS


NO	DATE	DESCRIPTION

DATE	2/06
PROJECT NUMBER	06-115
SCALE	AS NOTED
DRAWN BY	RRL

FLOOR PLAN

A1.0

4 OF 7 SHEETS

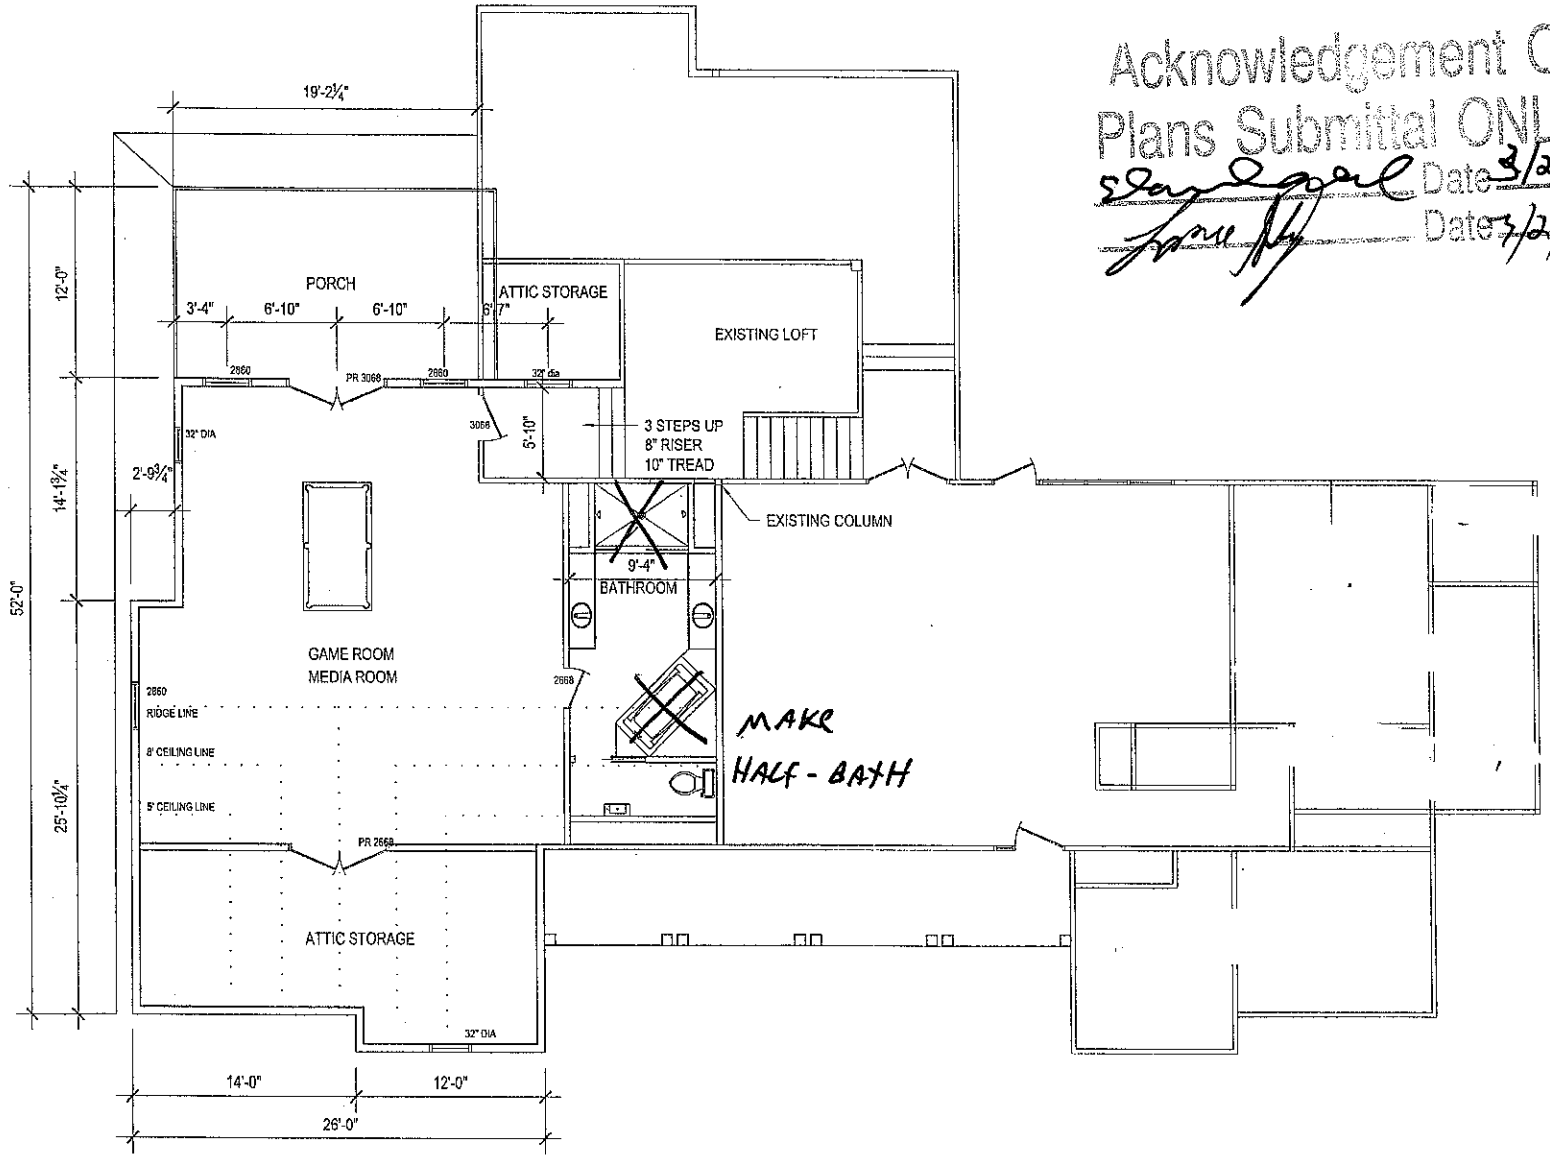

Acknowledgement Of Plans Submittal ONLY!
Date 3/2/06
Date 3/2/06

1/A2 SECOND FLOOR PLAN
1/4" = 1'-0"

ARMSTRONG RESIDENCE

[redacted]

ROGER LAYMAN ARCHITECTURE, PC
AIA

6340 WYNDHAM HILL DR.
CHARLOTTE, NC 28269
704.892.6490

RLarchitecture.com

THIS DRAWING IS THE PROPERTY OF ROGER E. LAYMAN, ARCHITECT AND IS NOT TO BE COPIED OR REPRODUCED IN ANY FORM OR MEDIA WITHOUT PERMISSION.

REVISIONS		
NO.	DATE	DESCRIPTION

DATE	2.2006
PROJECT NUMBER	06-113
SCALE	AS NOTED
DRAWN BY	REL

SECOND FLOOR PLAN

A2.0

5 OF 7 SHEETS