
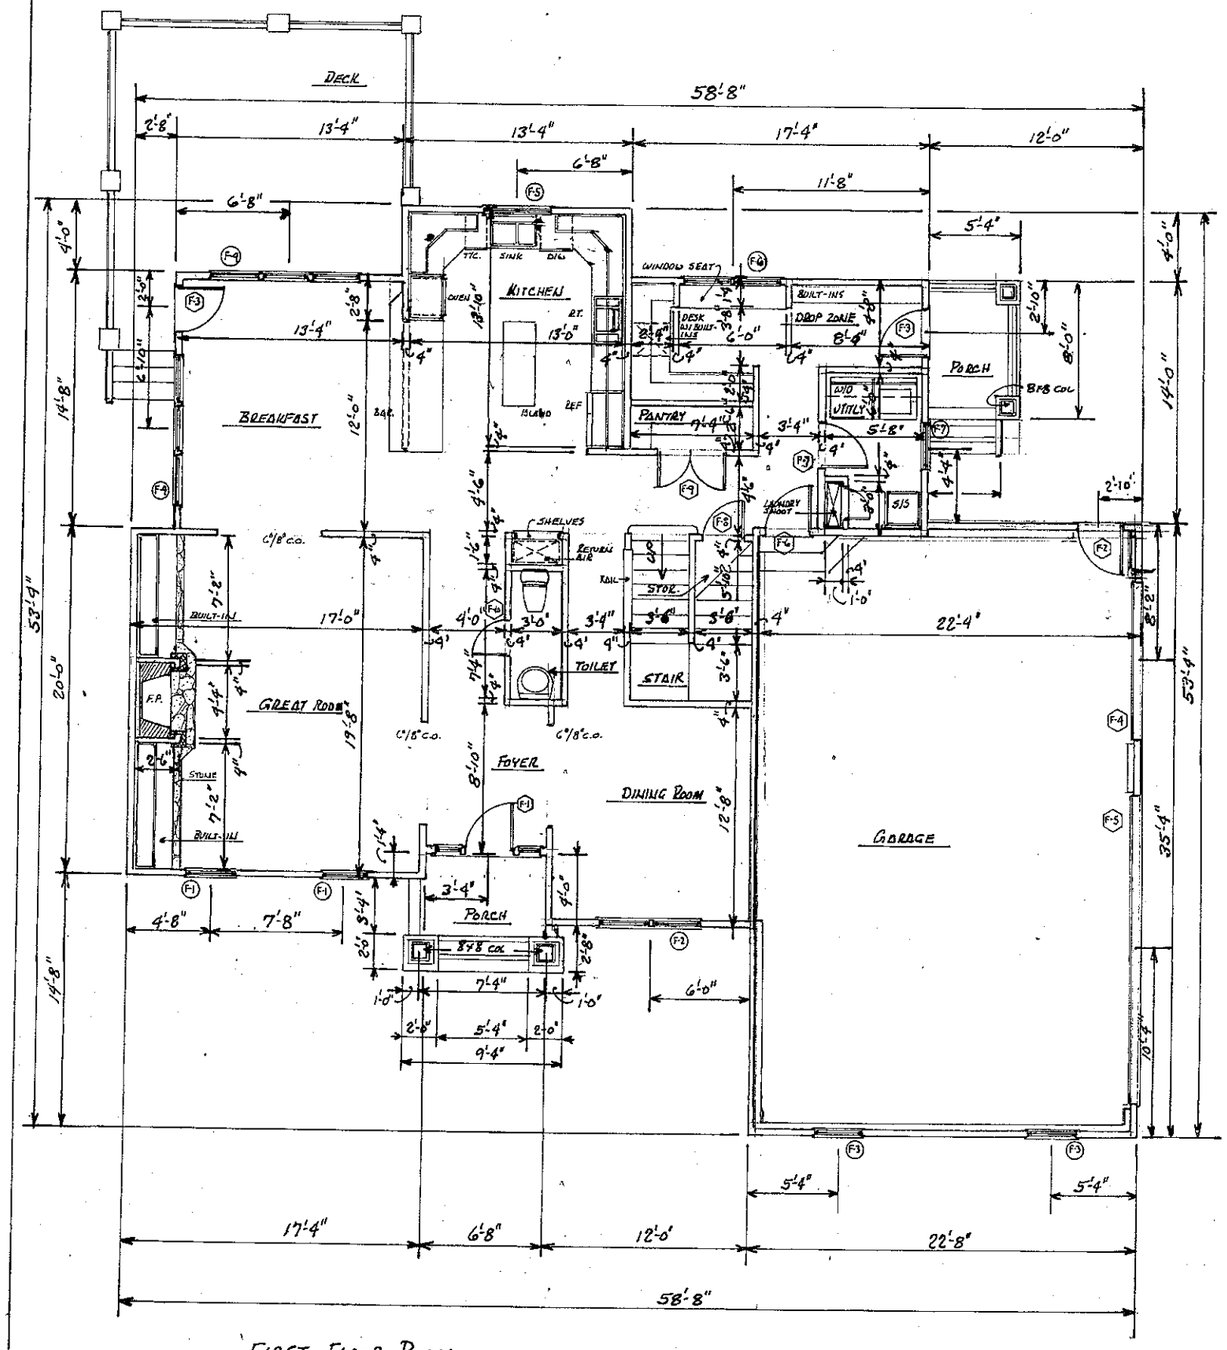


FIRST FLOOR PLAN
1/4" = 1'-0"
1436 SQ. FT. HEATED
798 SQ. FT. GARAGE
296 SQ. FT. DECK
85 SQ. FT. PORCHES

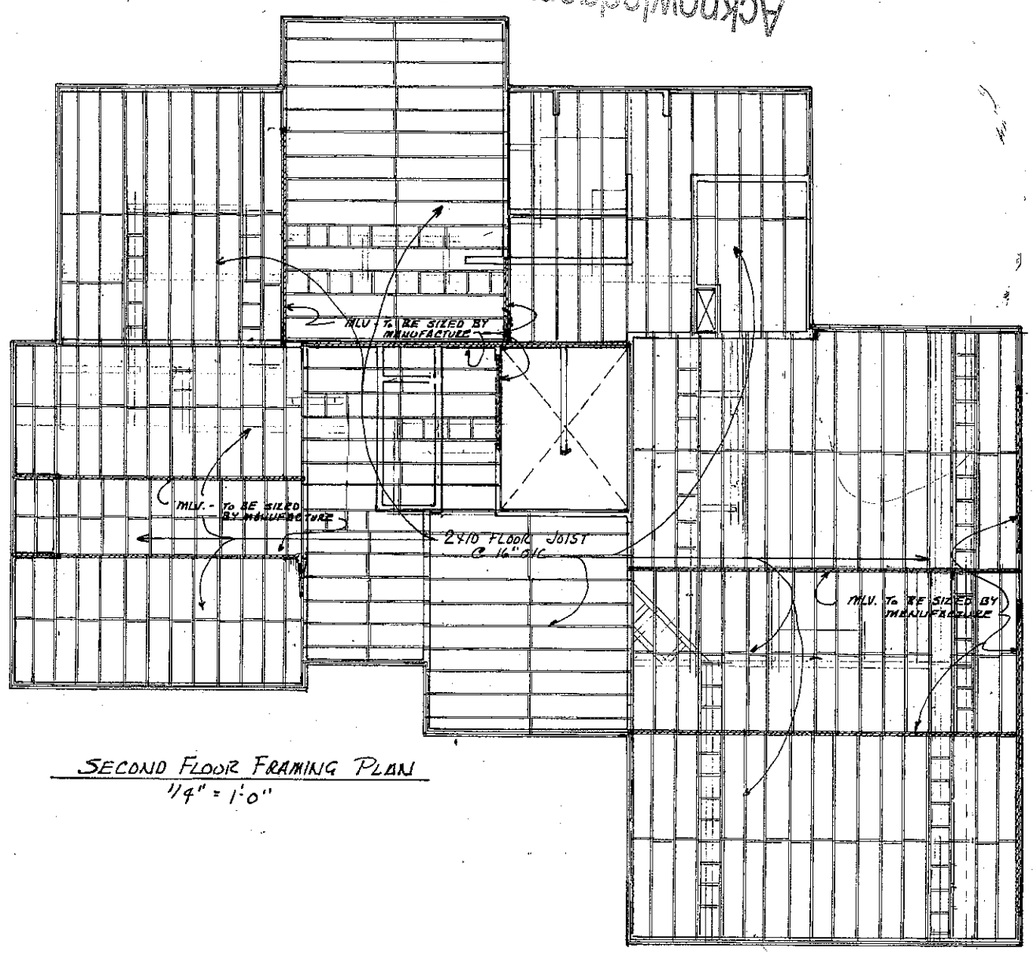


SECOND FLOOR FRAMING PLAN
1/4" = 1'-0"


Acknowledgement Of Plans Submittal ONLY!
Date 3/28/07
Date 3/28/07

M.I.A. Designs 9000 Hwy. 207 Pageland, South Carolina 29728	**A Plan for-** Greg Robbins Custom Homes Inc. Lot #31 The Farms	Date -1-9-07 Drawn By -MC/CC Scale - 1/4" = 1'-0"
Home / Office - 843-672-6623		Sheet No.- 2 of 5

Acknowledgement Of
Plans Submittal ONLY!
_____ Date 3/28/07
_____ Date 3/28/07

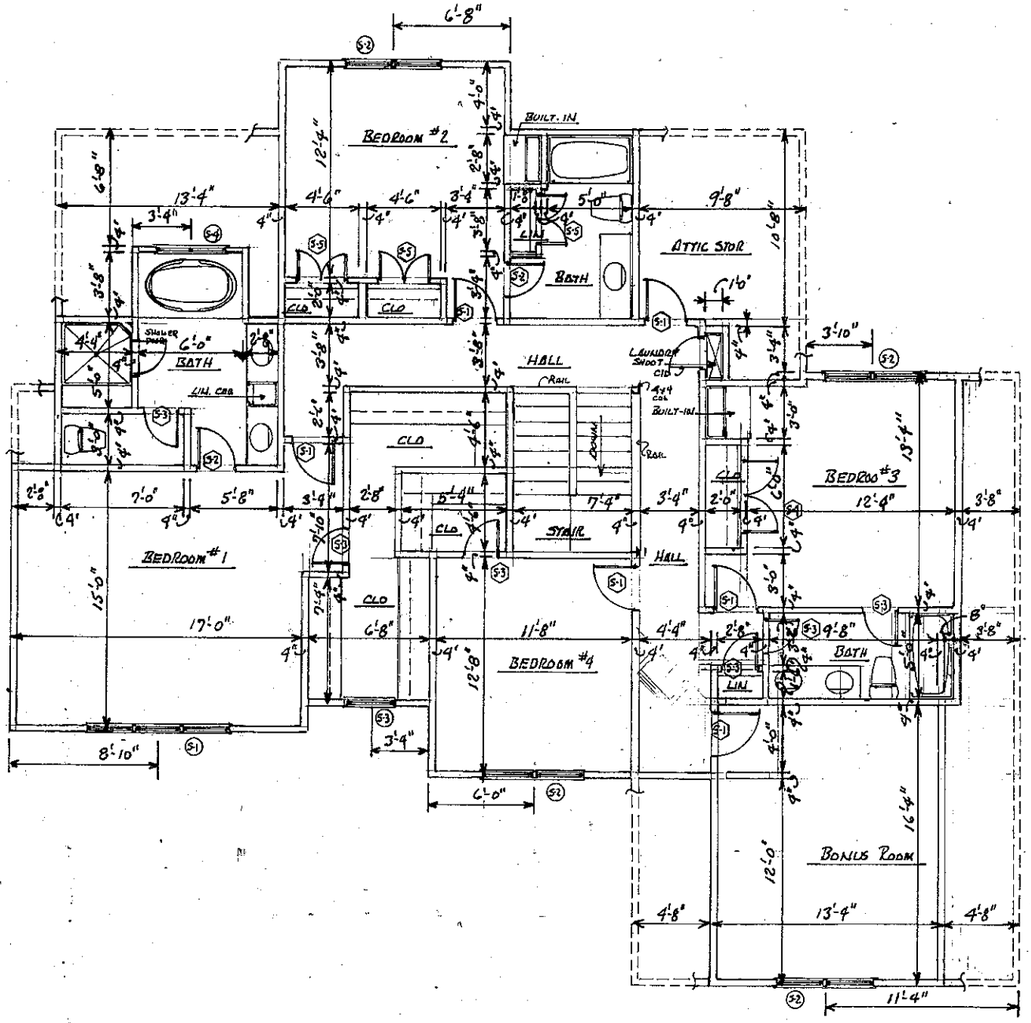

SECOND FLOOR PLAN
1/4" = 1'-0"
1808 SQ FT HEATED

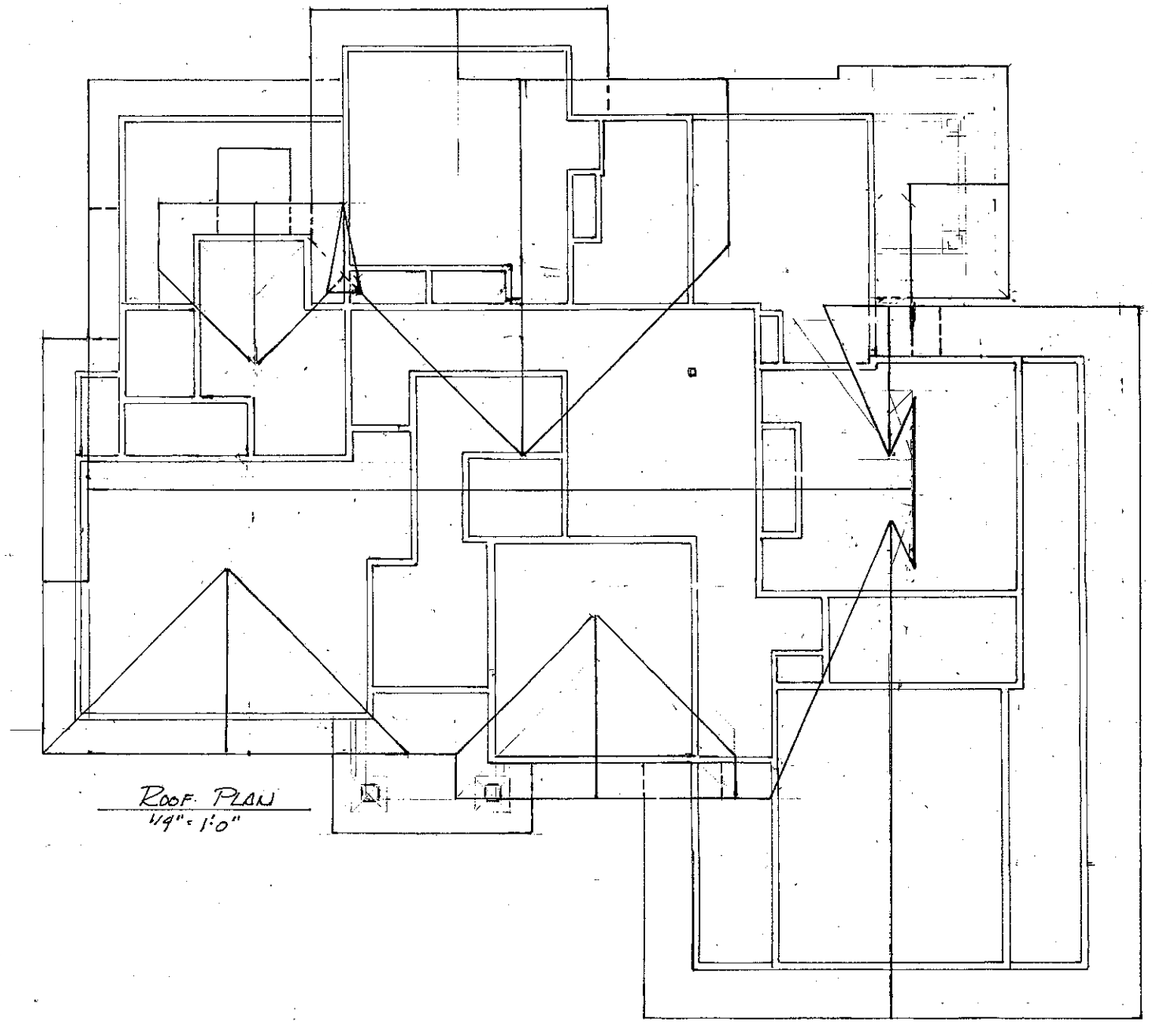

ROOF PLAN
1/4" = 1'-0"

M.I.A. Designs 9000 Hwy. 207 Pageland, South Carolina 29728	**A Plan for-** Greg Robbins Custom Homes Inc. Lot 231 The Farms	Date -1-9-07 Drawn By -MC/CC Scale - 1/4" = 1'-0"
Home / Office - 843-672-6623		Sheet No.- 3 of 5