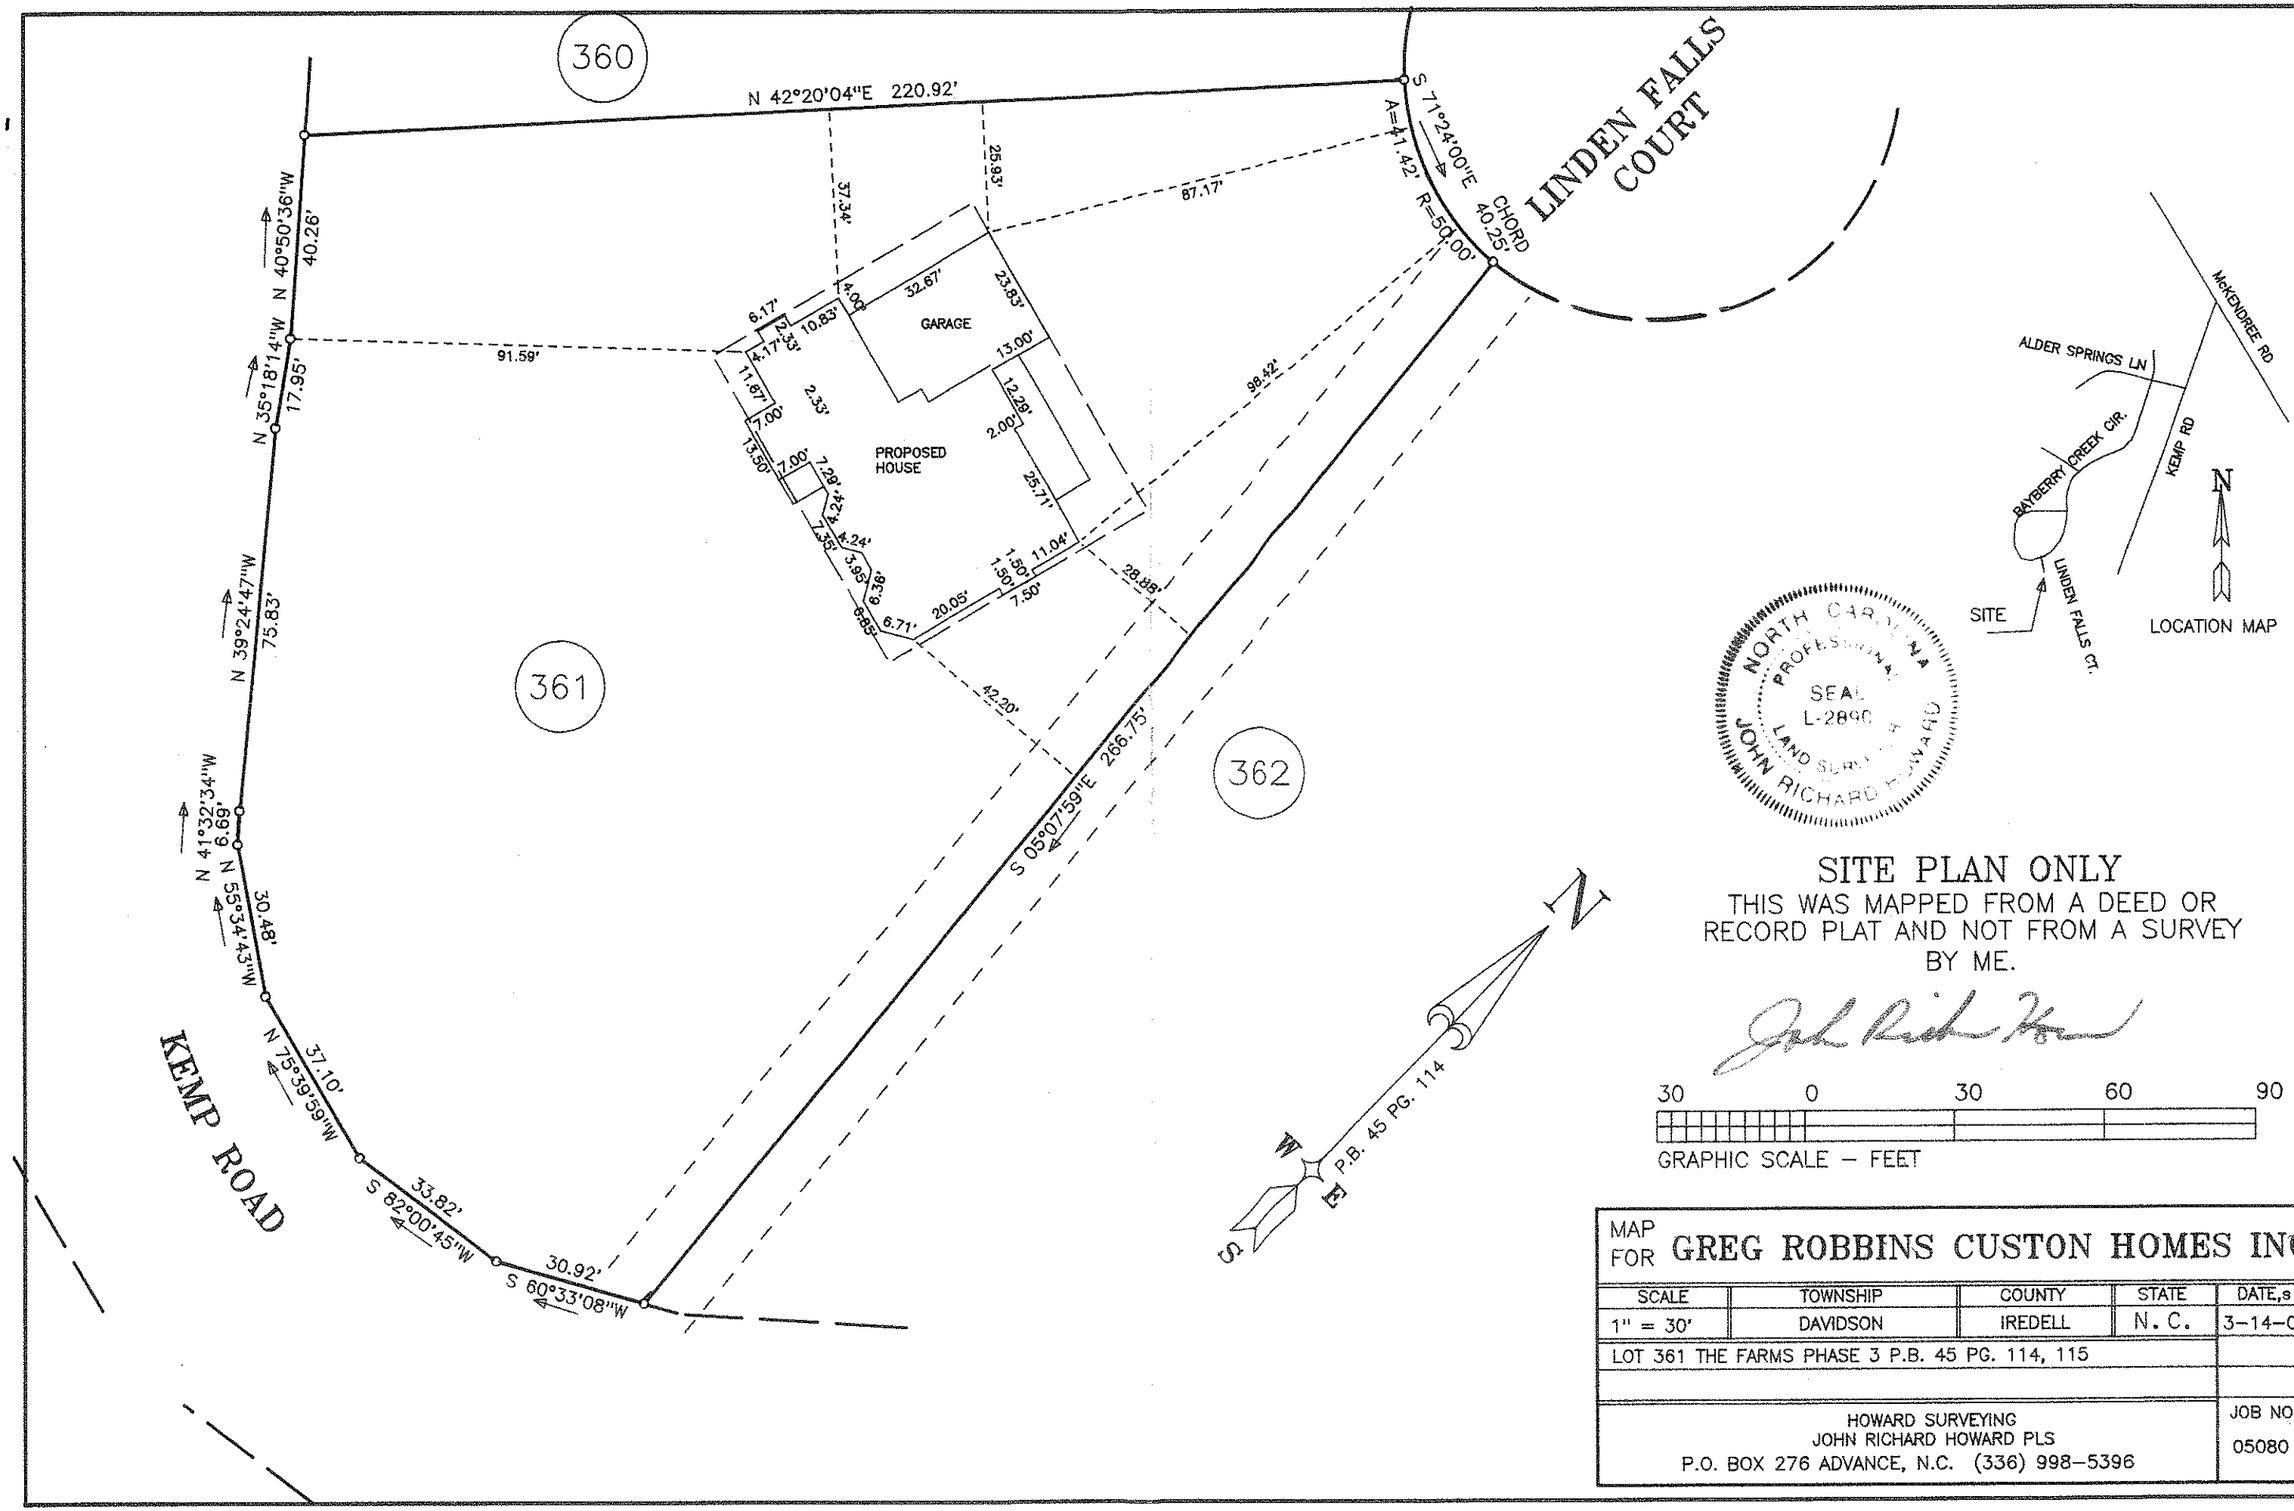


SITE PLAN ONLY

THIS WAS MAPPED FROM A DEED OR RECORD PLAT AND NOT FROM A SURVEY BY ME.

30 0 30 60 90

GRAPHIC SCALE – FEET

MAP FOR **GREG ROBBINS CUSTON HOMES INC.**

SCALE	TOWNSHIP	COUNTY	STATE	DATE,s
1" = 30'	DAVIDSON	IREDELL	N. C.	3-14-06

LOT 361 THE FARMS PHASE 3 P.B. 45 PG. 114, 115

HOWARD SURVEYING
JOHN RICHARD HOWARD PLS
P.O. BOX 276 ADVANCE, N.C. (336) 998-5396

JOB NO. 05080