

Acknowledgement Of Plans Submittal ONLY!


BA Date 5-1-15


Date

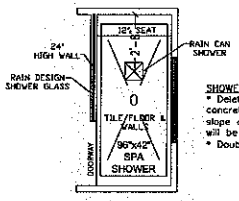



SHOWER NOTES:
* Delete curb at Master Spa Shower. The concrete floor will be recessed with a gradual slope as the slab is poured. The "HIGH" point will be near the shower doorway
* Double Rec. Niche in shower (location T.B.D.)

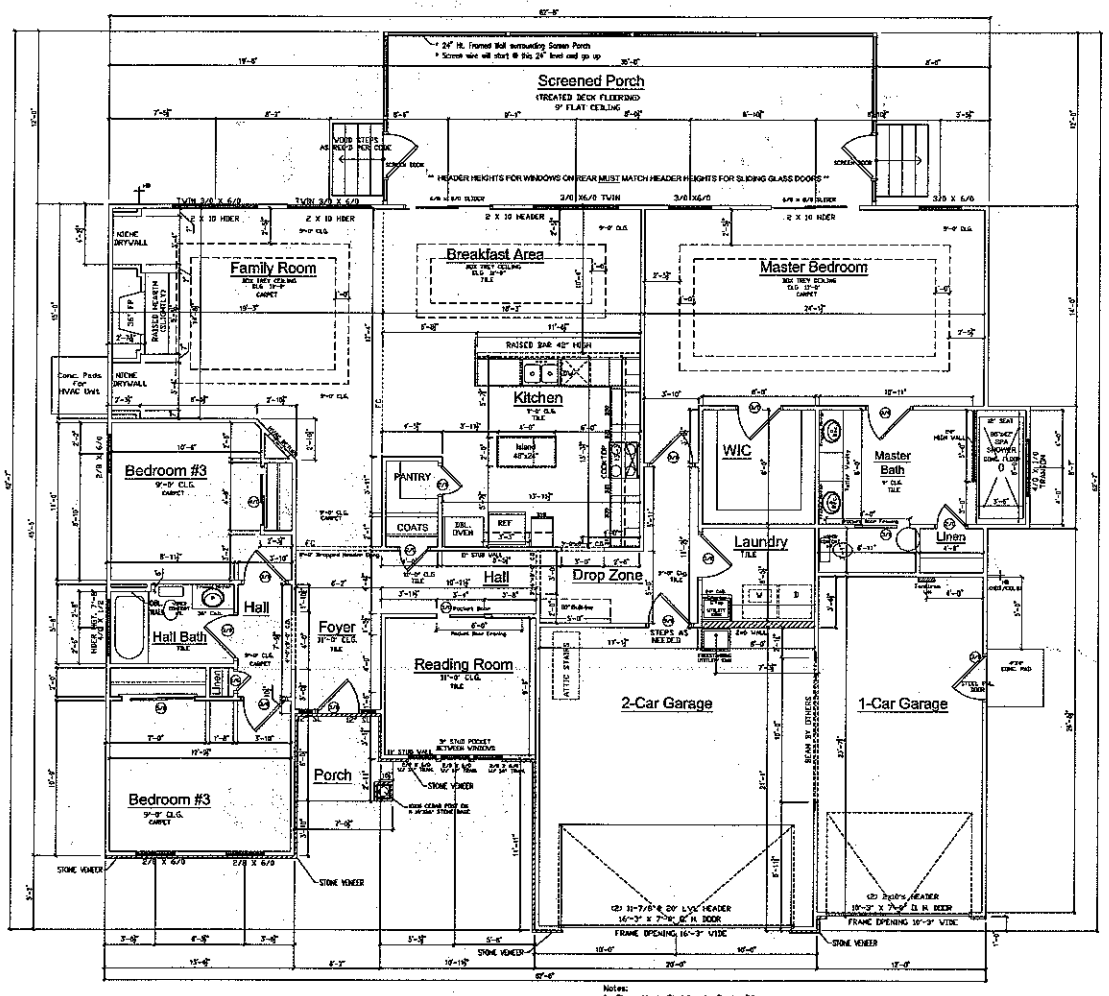

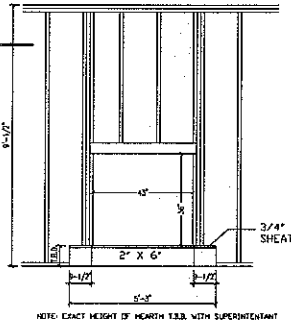

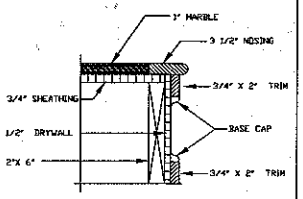

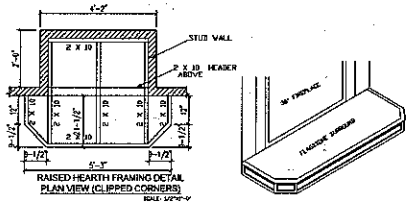

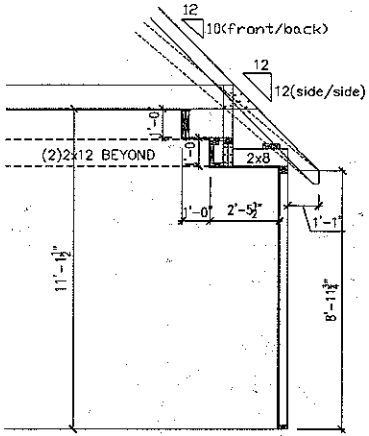

Double Trey Ceiling Detail

AREA:

1ST. FLOOR HEATED	2180
TOTAL HEATED	2180
FRONT PORCH	40
GARAGE	702
SCREENED PORCH	420
TOTAL AREA	3342

Notes:
1. Owise Mesh Shelving in Pantry/Linens
2. Total Slide Shelving in Closets
3. Slightly raised hearth. Check with Superintendent for exact height.
4. Specifics regarding location of support bars in bathrooms to be discussed with Superintendent at Plan Review.
5. Delete toilet paper holder in both Baths.
6. Header heights for windows on rear must match header heights for sliding glass doors.

REVISION DATES:
XX/XX/XXXX

BLOCK DEVELOPMENT CORPORATION
300 MCGILL AVENUE N.W.
CONCORD, NC
(704) 788-4818 FAX (704) 784-3720

Oliver/Solie
CUSTOM HOME
OFF-SITE

AVALON "A"

FIRST FLOOR PLAN


DATE: 3/10/2015
PLAN: AVALON
SCALE: 1/4"=1'-0"
DRAWN BY: MB
ESTIMATED BY: AK
CHECKED BY:MN/GE

Acknowledgement Of
Plans Submittal ONLY!


_____ Date 5-1-15

_____ Date _____


FOUNDATION SECTION – "TS"

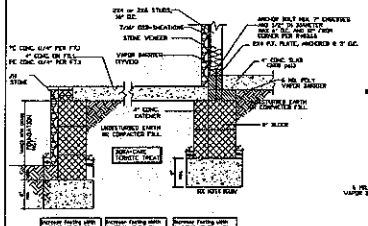


FOUNDATION SECTION – "FST"

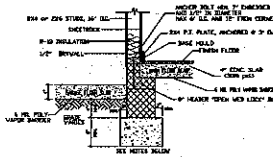


FOUNDATION SECTION – "SIG"

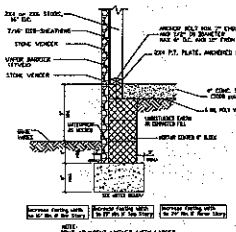


FOUNDATION SECTION – "SST"

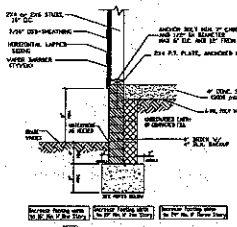


FOUNDATION SECTION – "SS"

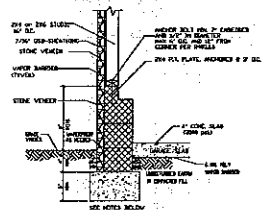

FOUNDATION SECTION – "GST"

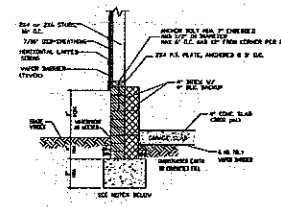

FOUNDATION SECTION – "GS"

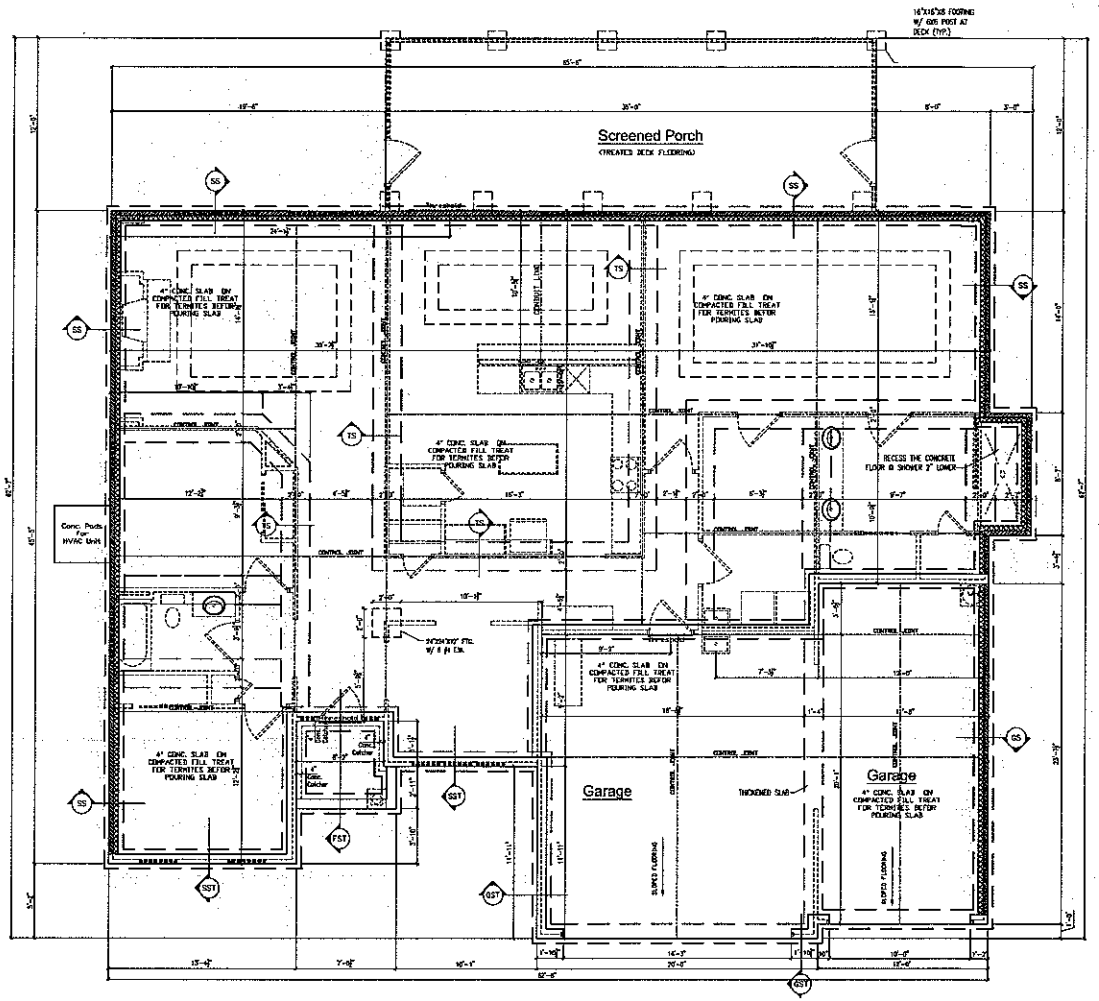

RAISED SLAB FOUNDATION PLAN

REVISION DATES:
XX/XX/XXXX

BLOCK DEVELOPMENT CORPORATION
50 CORPORATE AVENUE N.W.
CONCORD, NC
(704) 788-4818 FAX (704) 784-3720

Oliver/Solie
CUSTOM HOME
OFF-SITE

AVALON "A"

RAISED SLAB
FOUNDATION PLANS

DATE: 3/10/2015
PLAN: XXXXXXXX
SCALE: 1/4"=1'-0"
DRAWN BY: MFB
ESTIMATED BY:
CHECKED BY: