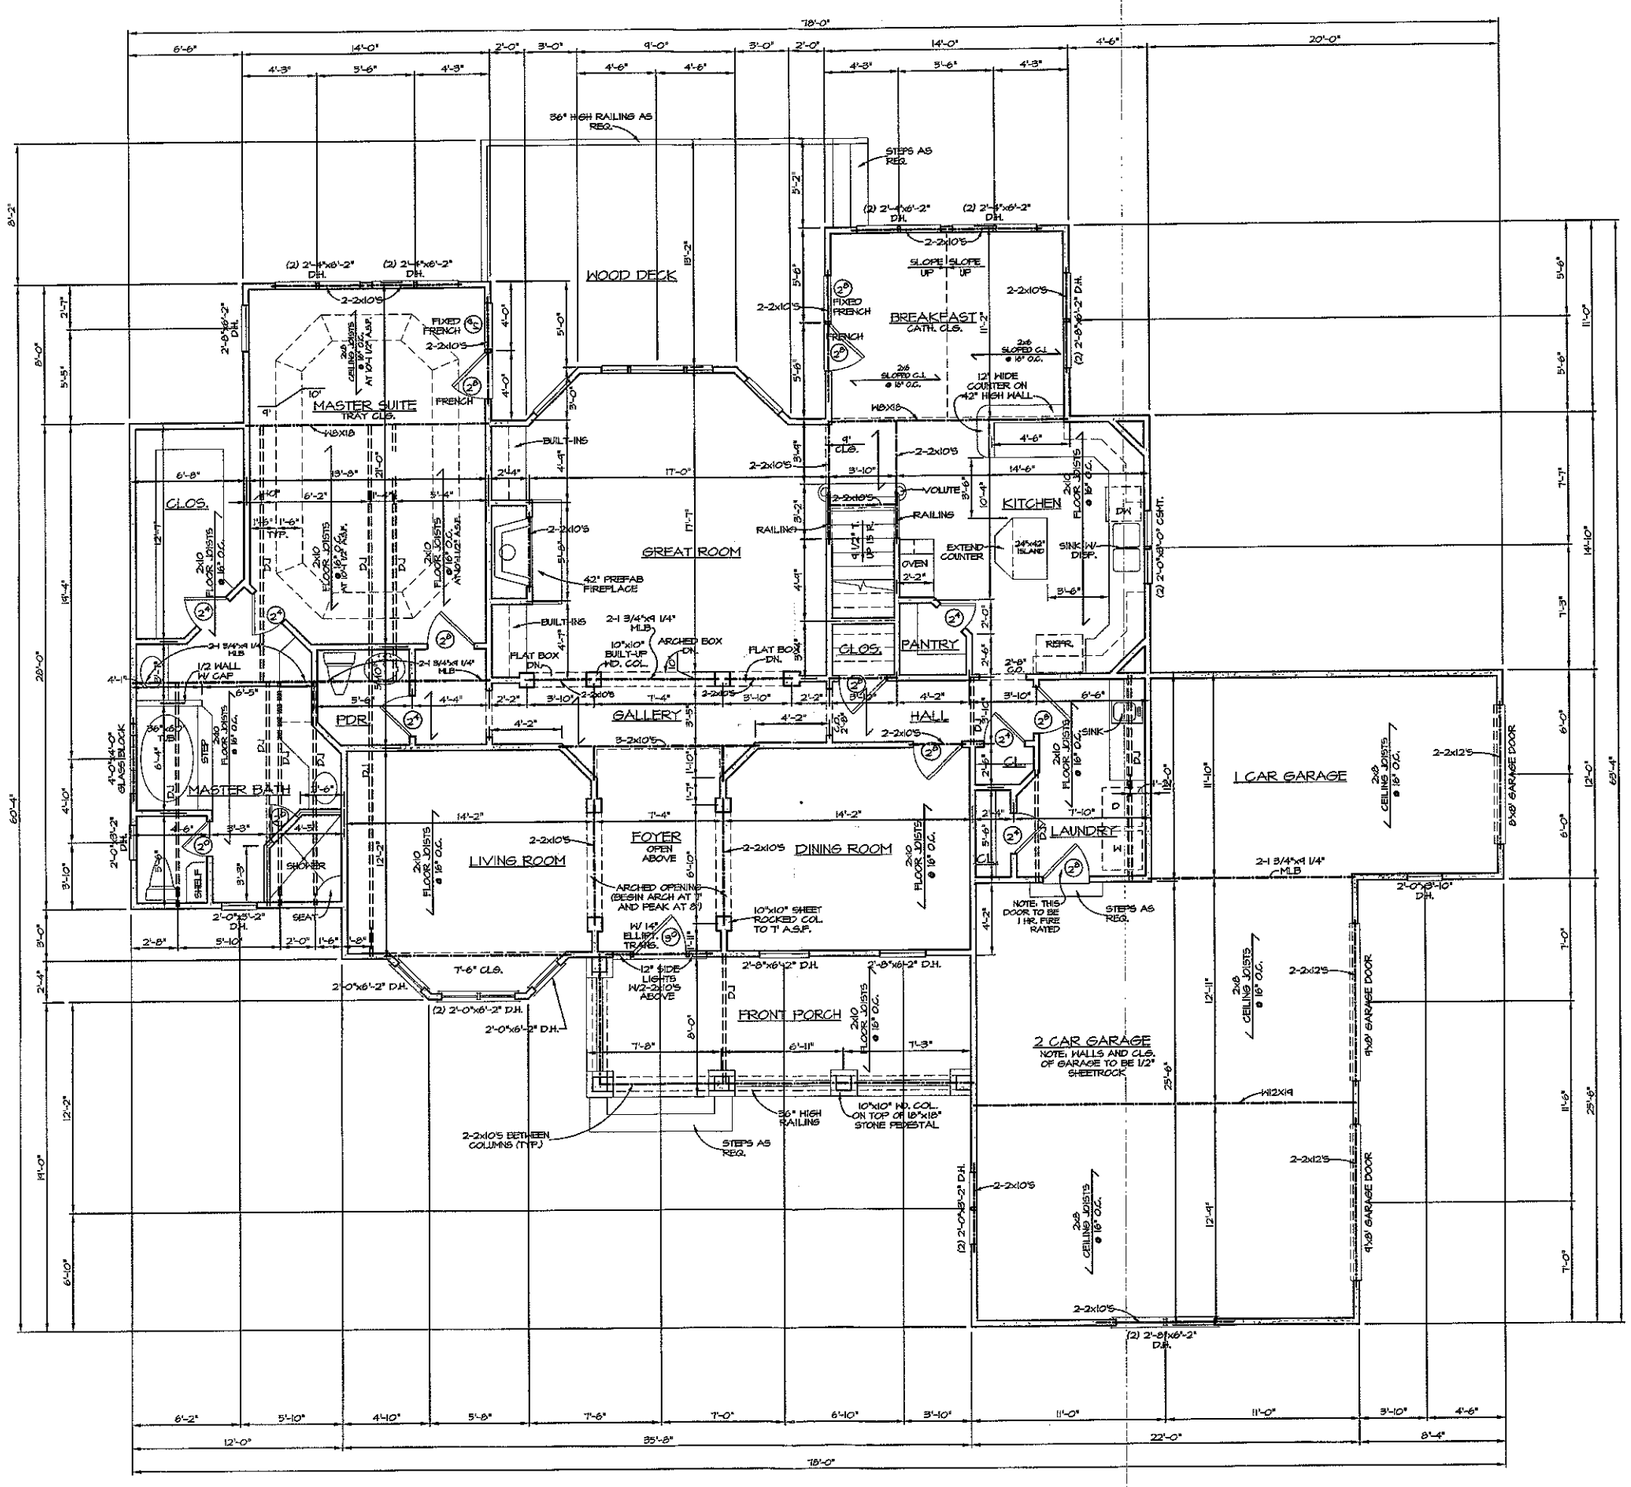



MAIN FLOOR PLAN
SCALE: 1/4" = 1'-0"

AREA	
MAIN FLOOR HEATED	2041 S.F.
UPPER FLOOR HEATED	1421 S.F.
TOTAL HEATED	3461 S.F.
GARAGE	800 S.F.
FRONT PORCH	175 S.F.
TOTAL UNDER ROOF	4436 S.F.

David Dibble
Custom Homes, Inc.

2

David Dibble
Custom Homes, Inc.

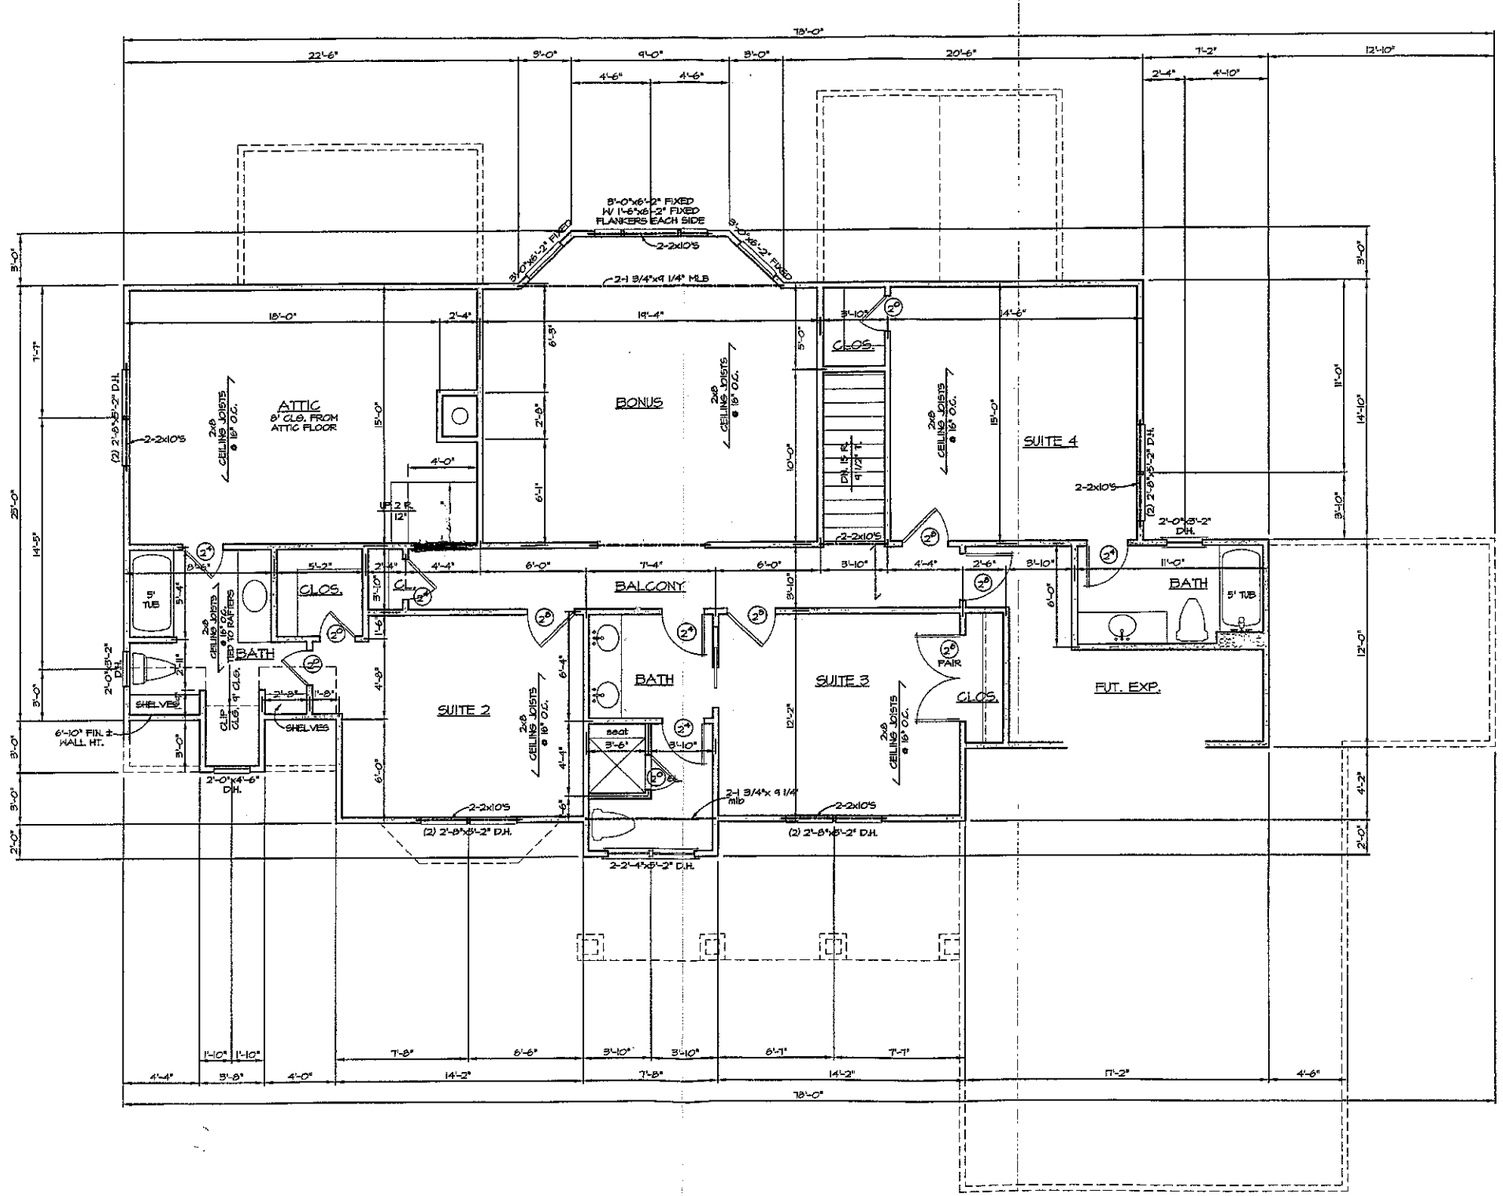

UPPER FLOOR PLAN
SCALE: 1/4" = 1'-0"

3