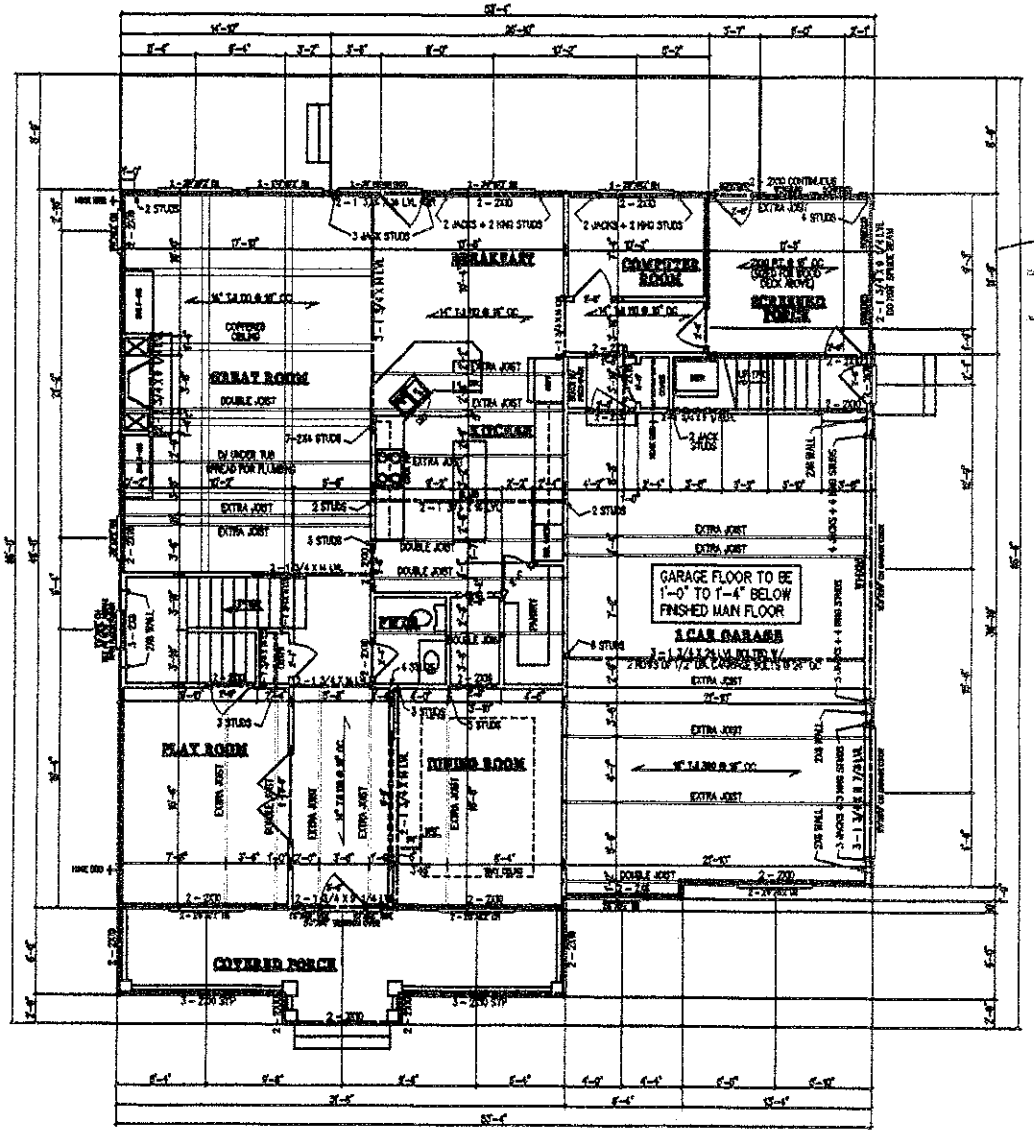


Acknowledgement Of
Plans Submittal ONLY!
Marina Dotson Date 11/22/05
Date 11/22/05

MAIN FLOOR PLAN


SCALE: 1/4" = 1'-0"

MAIN FLOOR NOTES
- ALL CEILING FRAMING TO BE 2X10 @ 16" OC U.N.O.
- ALL MAIN FLOOR LOAD BEARING HEADERS TO BE 3-2X10'S U.N.O.
- INSTALL A MINIMUM OF (3) 2X4 STUDS UNDER ALL BEAMS, LVL OR B.U.T.-UP. AT THE MAIN FLOOR LEVEL, U.N.O.
- INSTALL DOUBLE JOISTS UNDER ALL PARALLEL PARTITION WALLS U.N.O.
- ALL POINT LOADS FROM THE SECOND FLOOR MUST BE TRANSFERED DOWN THROUGH TO THE MAIN FLOOR WITH THE SAME PATTERN OF STUDS

ALL DESIGNS USE--
"RESIDENTIAL STANDARD
NOTES FOR ALL PLANS"

AFFORDABLE HOME DESIGNS CO
4724E OLD PINEVILLE ROAD
CHARLOTTE, N. C. 28217
704-309-5254

DATE	DRAWN BY	SHEET
9-23-05	MIKE SULLOCK	4

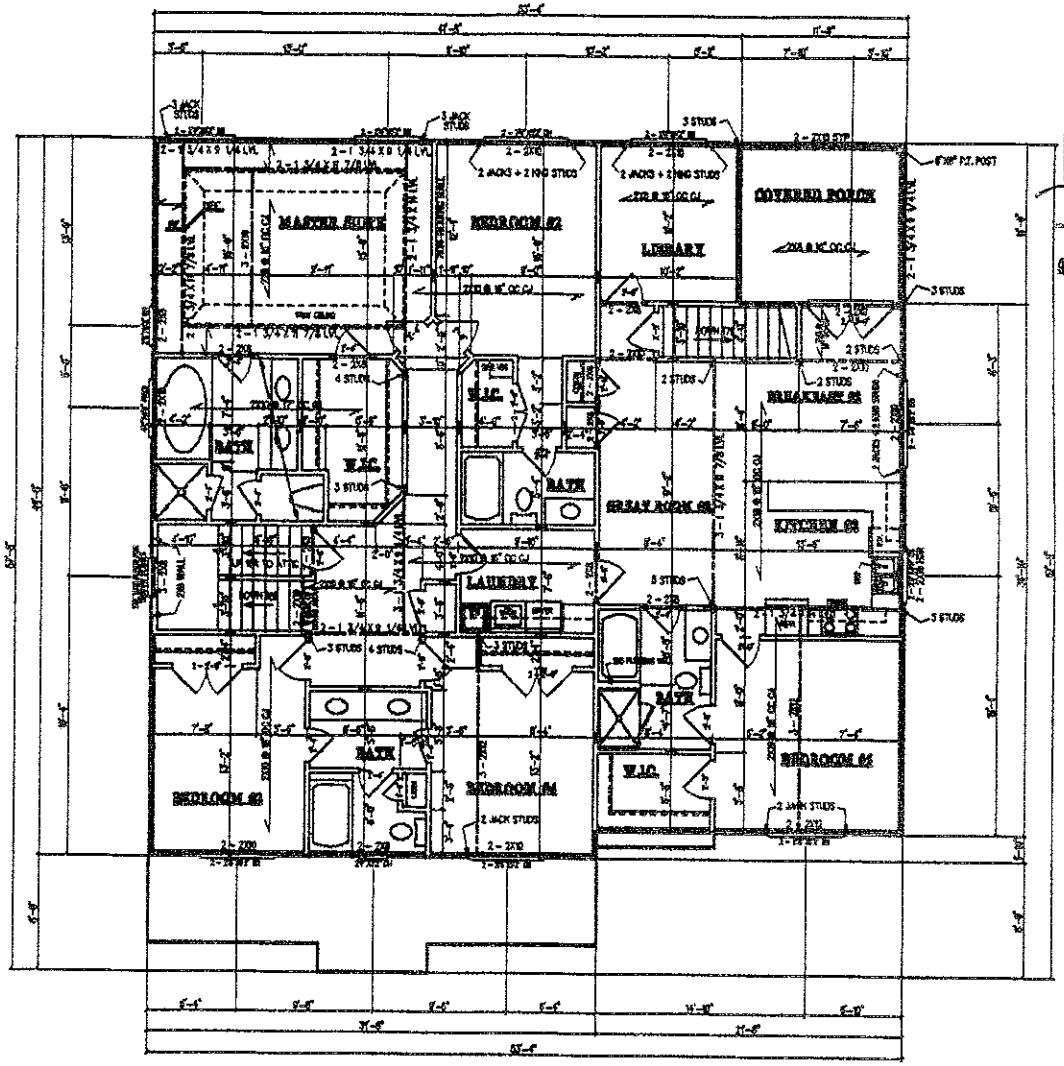

Acknowledgement Of
Plans Submittal ONLY!
Maria Dotson Date 11/22/05
Ralph K Tech Date 11/22/05

SECOND FLOOR PLAN

SCALE: 1/4" = 1'0"

SECOND FLOOR NOTES:
- ALL CEILING FRAMING TO BE 2X8 @ 16" OC. U.N.O.
- ALL SECOND FLOOR LOAD BEARING HEADERS TO BE 2-2X10 U.N.O.
- INSTALL A MINIMUM OF (2) 2X4 STUDS UNDER ALL BEARING LVL OR BUILT-UP, AT THE SECOND FLOOR LEVEL U.N.O.

ALL DESIGNS USE—
"RESIDENTIAL STANDARD
NOTES FOR ALL PLANS"

EXHIBIT 8894

FOR
[redacted]

AFFORDABLE HOME DESIGNS CC
4724E OLD PINEVILLE ROAD
CHARLOTTE, N. C. 28217
704-588-5254

DATE	DRAWN BY	SHEET
9-25-05	MIKE TECHNICIAN	5