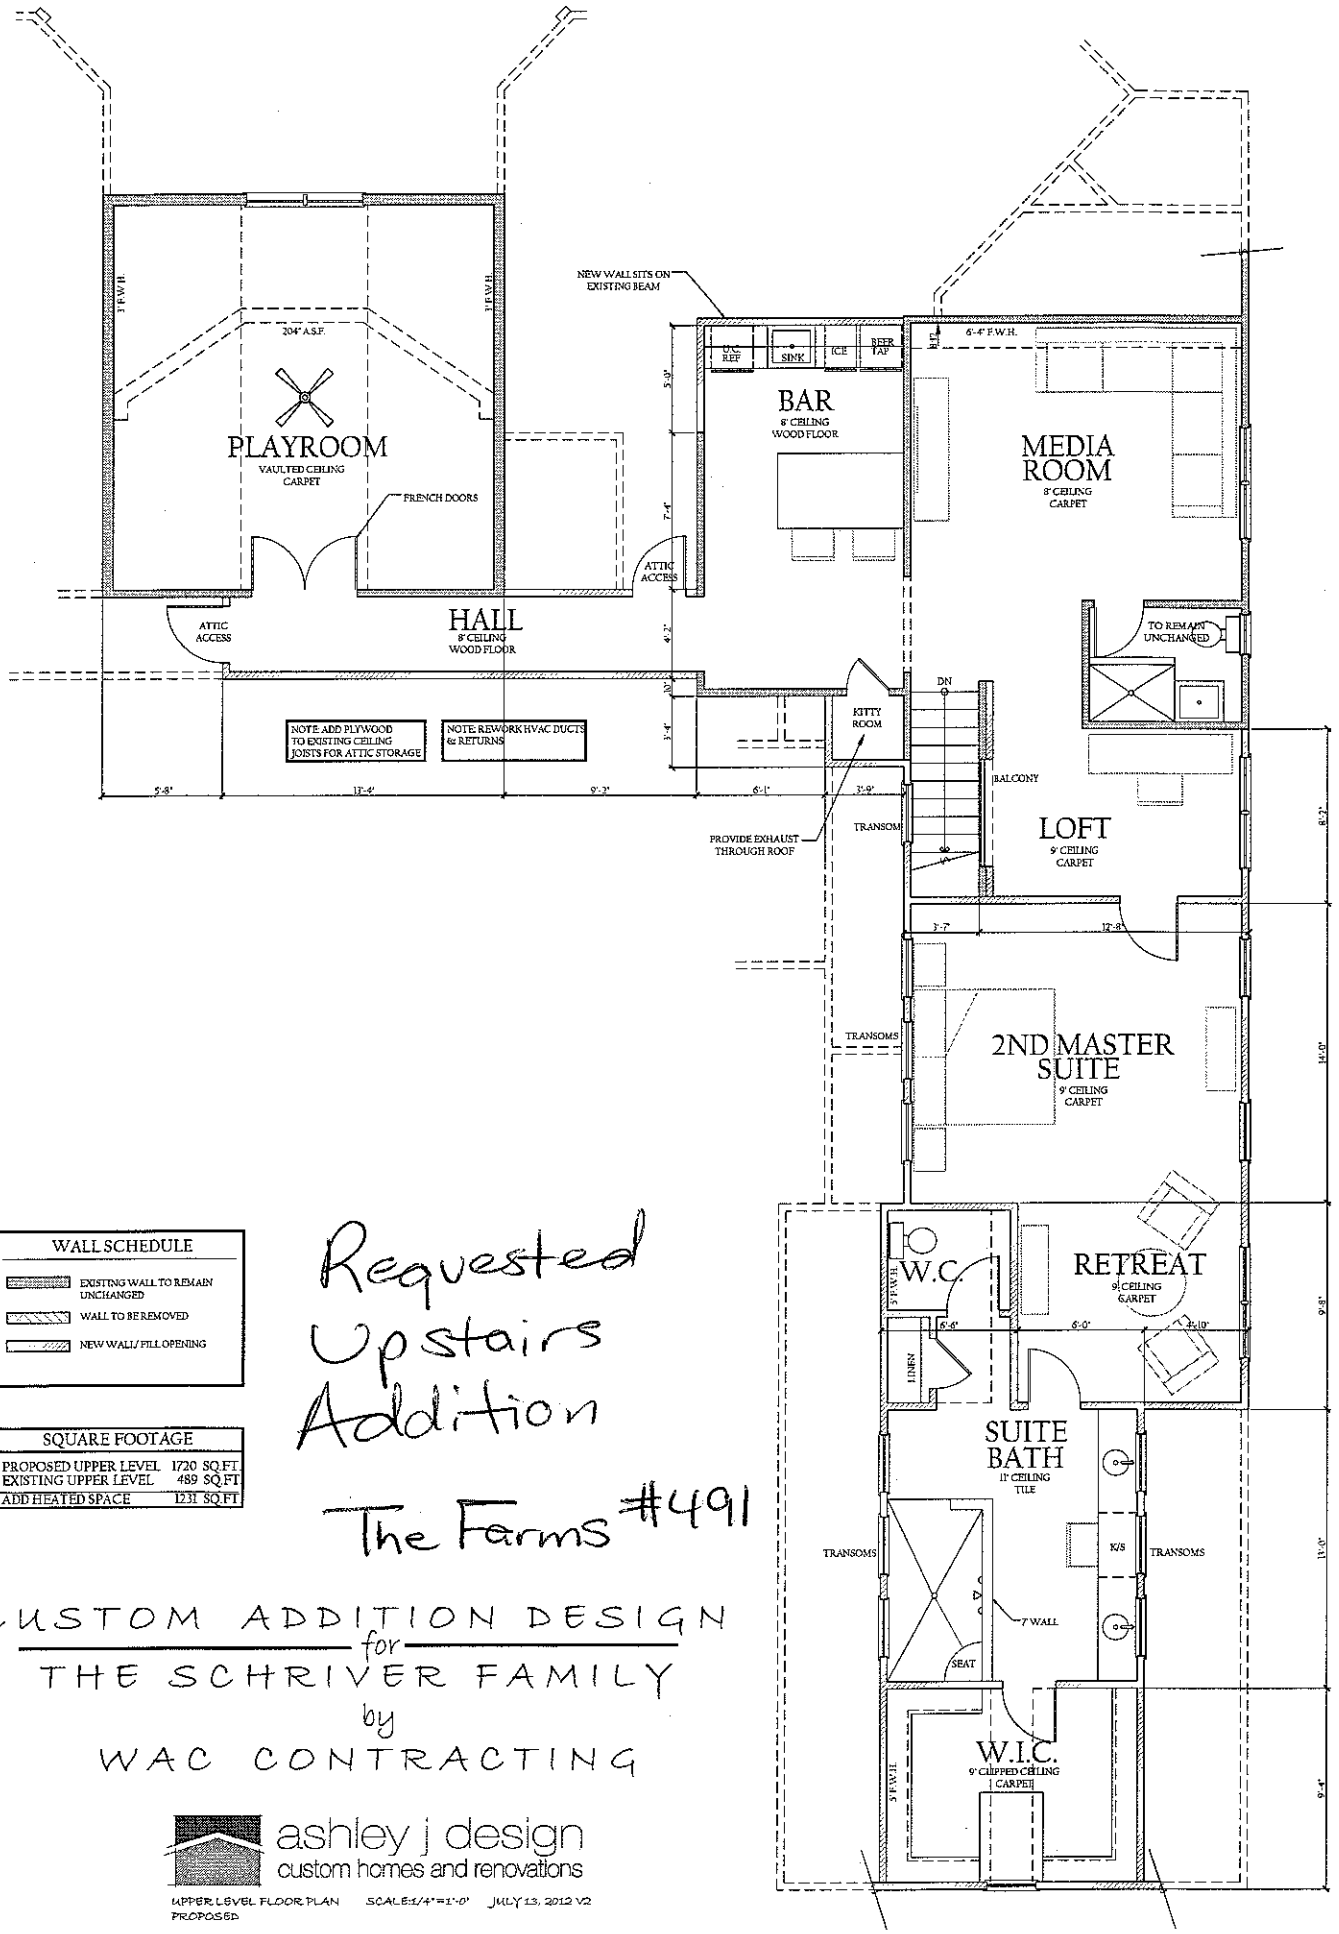


WALL SCHEDULE
EXISTING WALL TO REMAIN UNCHANGED
WALL TO BE REMOVED
NEW WALL/ FILL OPENING

SQUARE FOOTAGE	
PROPOSED UPPER LEVEL	1720 SQ.FT.
EXISTING UPPER LEVEL	489 SQ.FT
ADD HEATED SPACE	1231 SQ.FT

Requested Upstairs Addition

The Farms #491

CUSTOM ADDITION DESIGN for THE SCHRIVER FAMILY by WAC CONTRACTING

ashley j design
custom homes and renovations

UPPER LEVEL FLOOR PLAN PROPOSED SCALE:1/4"=1'-0" JULY 13, 2012 V2