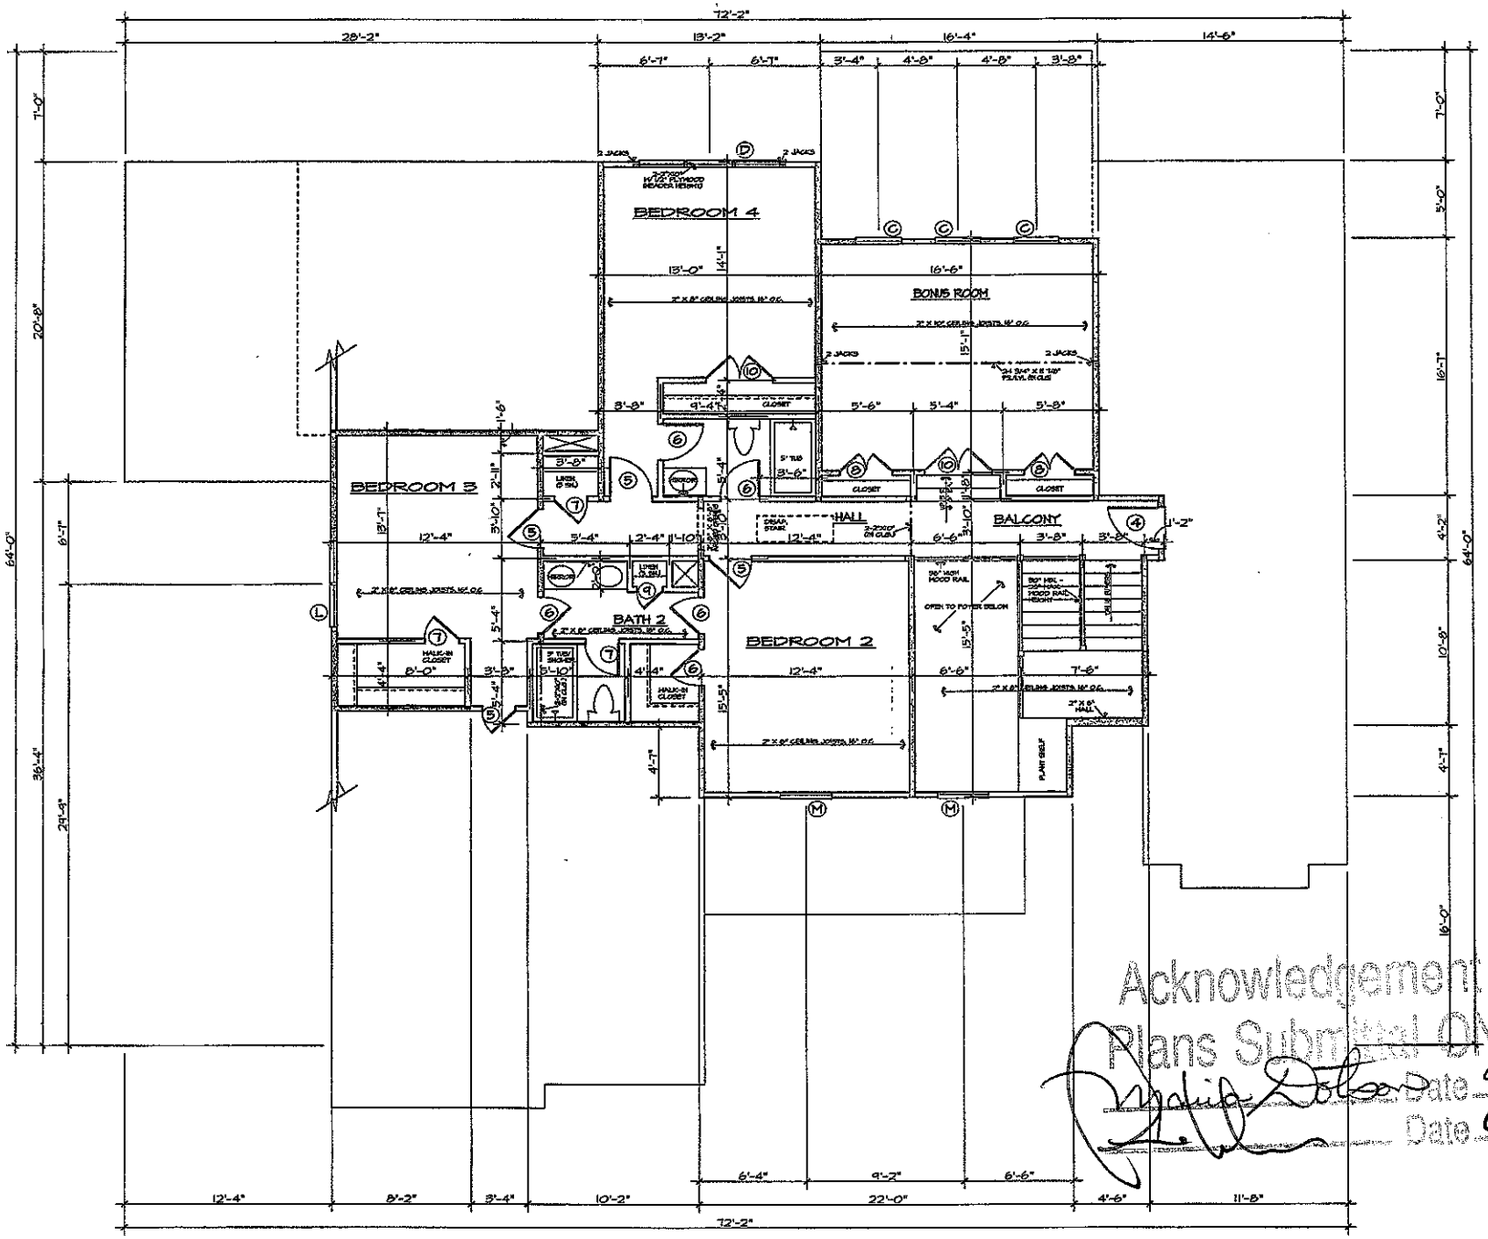


SECOND FLOOR PLAN SCALE: 1/4" = 1'-0"

DOOR SCHEDULE

NO.	SIZE	DESCRIPTION
①	3'-0" X 6'-8" X 1 3/4" W 12" SIDELIGHTS & 12" TRANSOM OVER	SEE FRONT ELEVATION
②	2'-8" X 6'-8" X 1 3/4"	FIFTEEN LIGHT, "FRENCH"
③	2'-8" X 6'-8" X 1 3/4"	20 MINUTE RATED
④	2'-8" X 6'-8" X 1 3/8"	6 PANEL COLONIAL
⑤	2'-6" X 6'-8" X 1 3/8"	6 PANEL COLONIAL
⑥	2'-4" X 6'-8" X 1 3/8"	6 PANEL COLONIAL
⑦	2'-0" X 6'-8" X 1 3/8"	6 PANEL COLONIAL
⑧	2'-1'-6" X 6'-8" X 1 3/8"	6 PANEL COLONIAL
⑨	1'-6" X 6'-8" X 1 3/8"	6 PANEL COLONIAL
⑩	2-2'-0" X 6'-8" X 1 3/8"	6 PANEL COLONIAL
⑪		
⑫		
⑬		
⑭		

WINDOW SCHEDULE

TYPE	SIZE	DESCRIPTION
Ⓐ	3-2'-0" X 5'- 2"	WOOD DOUBLE HUNG
Ⓑ	3-2'-0" X 6'- 2" W 12" TRANSOM OVER	WOOD DOUBLE HUNG
Ⓒ	2'-8" X 5'-2"	WOOD DOUBLE HUNG
Ⓓ	3-2'-8" X 5'- 2"	WOOD DOUBLE HUNG
Ⓔ	2-1'-8" X 3'- 2"	WOOD FIXED
Ⓕ	1'-8" X 3'- 2"	WOOD DOUBLE HUNG
Ⓖ	3-2'-8" X 6'- 2"	WOOD DOUBLE HUNG
Ⓗ	2'-8" X 6'-2"	WOOD DOUBLE HUNG
Ⓘ	5'-0" X 4'-6"	HYLITE BLOCK
Ⓙ	2'-0" X 3'- 2"	WOOD DOUBLE HUNG
Ⓚ	1'-8" X 3'- 2"	WOOD FIXED
Ⓛ	2-2'-8" X 5'-2"	WOOD DOUBLE HUNG
Ⓜ	3'-0" X 5'-2"	WOOD DOUBLE HUNG

Acknowledgement Of
Plans Submitted ONLY!
Date 4/7/06
Date 4-7-06

HEADER NOTES - SECOND FLOOR:

1. ALL EXTERIOR LOAD-BEARING HEADERS SHALL BE 2-2" X 10" NO. 2 SOUTHERN YELLOW PINE OR BETTER UNLESS OTHERWISE NOTED.
2. ALL INTERIOR NON LOAD-BEARING HEADERS SHALL BE 2-2" X 8" NO. 2 SOUTHERN YELLOW PINE OR BETTER UNLESS OTHERWISE NOTED.
3. ALL INTERIOR NON LOAD-BEARING HEADERS SHALL BE 2-2" X 6" NO. 2 SOUTHERN YELLOW PINE OR BETTER UNLESS OTHERWISE NOTED.

BEARING WALLS SYMBOL = [illegible]

GENERAL NOTES:

1. CONTRACTOR TO VERIFY ALL DIMENSIONS.
2. DO NOT SCALE DIMENSIONS FROM PRINTS. PLANS AND DETAILS ARE NOT ALWAYS DRAWN TO SCALE. USE DIMENSIONS GIVEN OR CONSULT DESIGNER FOR FURTHER CLARIFICATION.
3. BUILDER MAY SUBSTITUTE MATERIALS OR PRODUCTS SPECIFIED FOR THOSE OF EQUAL QUALITY AND MAKE MINOR PLAN CHANGES THAT DO NOT DECREASE VALUE OR STRUCTURAL SOUNDNESS OR MATERIALLY ALTER APPEARANCE. LOCATION OF HOUSE AND IMPROVEMENTS ON LOT MAY BE ALTERED DUE TO TOPOGRAPHICAL AND OTHER CONSIDERATIONS.
4. ALL JOIST AND BEAM SPANS DETERMINED FOR THE USE OF #2 SOUTHERN YELLOW PINE. ANY OTHER SPECIES MUST BE VERIFIED.
5. DOUBLE JOIST IN SECOND FLOOR UNDER ALL PARALLEL PARTITIONS.
6. FLOOR TO CEILING HEIGHT FIRST FLOOR = 9'-0"
   FLOOR TO CEILING HEIGHT SECOND FLOOR = 9'-0"
   FLOOR TO WINDOW HEAD HEIGHT FIRST FLOOR = 8'-8" U.O.N.
   FLOOR TO WINDOW HEAD HEIGHT SECOND FLOOR = 8'-8" U.O.N.
7. CEILING JOIST SPANS DETERMINED BY DESIGN LOADS OF 20 psf. LIVE, 10 psf DEAD LOAD.
8. RAFTER SPANS DETERMINED BY DESIGN DESIGN LOADS OF 20 psf. LIVE, 15 psf. DEAD LOAD.
9. BRIDGING FOR FLOOR JOISTS SHOULD BE INSTALLED PERPENDICULAR TO JOISTS AT INTERVALS OF 10 FT. OR LESS.
10. DIAGONAL BRIDGING OR SOLID BLOCKING IS ACCEPTABLE.
11. ENGINEERED FLOOR SYSTEMS SHOULD BE BRACED AND INSTALLED IN ACCORDANCE WITH MANUFACTURERS SPECIFICATIONS.
    NO CONCENTRATED "POINT" LOADS CAN BE APPLIED TO THESE SYSTEMS UNLESS SPECIFICALLY NOTED.

CENTURY DESIGNS ACCEPTS NO RESPONSIBILITY, LIABILITY OR RISK OF ANY LEGAL ACTION RELATED TO DOCUMENTATION SUPPLIED BY OWNER / CONTRACTOR FOR PERMITTING. THIS DRAWING SHALL NOT BE COPIED OR REVISED BY ANYONE OTHER THAN CENTURY DESIGNS. ALL MATERIALS NEEDED TO BE STRUCTURALLY SOUND AND TO BE CONFORMING TO ITS INTENDED USE BY OWNER / CONTRACTOR, FOR ANY CONFORMANCE AS REQUIRED BY LAW, THE OWNER / CONTRACTOR WAS DELIVERED APPROVAL FROM ANY ORGANIZATION OF PERMIT ISSUED OR REVISION BY CENTURY DESIGNS

T. WHELAN HOMES, INC.
KELLY CLARKE - A

JOB NO. WHELAN
DATE 2/06
DRAWN BY: JR
SHEET NO. 3 of 7

CENTURY DESIGNS, INC.
RESIDENTIAL DESIGN & DRAFTING SERVICES
7-B BLUE RIDGE INDUSTRIAL DRIVE
MATTHEWS, NORTH CAROLINA 28105
PHONE: 704-849-7070 FAX: 704-849-9424