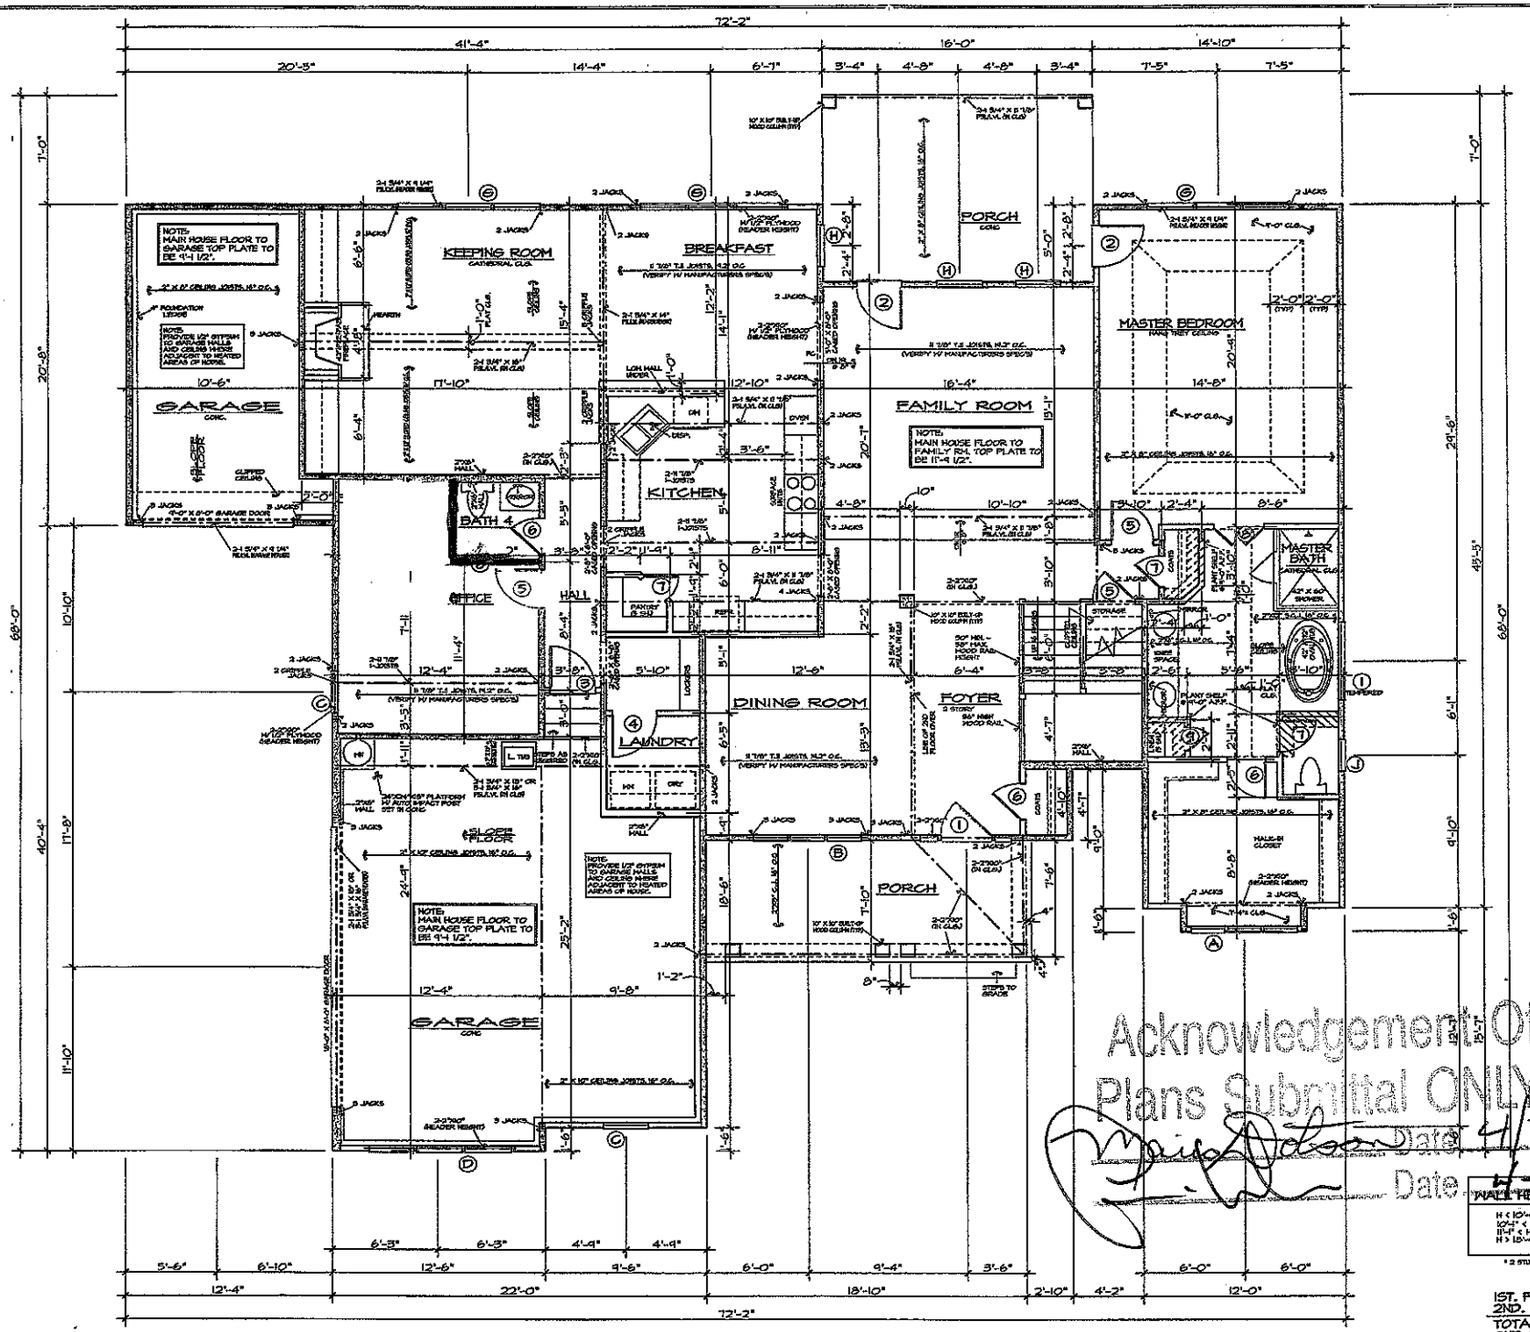


FIRST FLOOR PLAN SCALE: 1/4" = 1'-0"

DOOR SCHEDULE		
NO.	SIZE	DESCRIPTION
①	3'-0" X 6'-8" X 1 3/4" W/ 12" SIDELIGHTS & 12" TRANSOM OVER	SEE FRONT ELEVATION
②	2'-8" X 6'-8" X 1 3/4"	FIFTEEN LIGHT, "FRENCH"
③	2'-8" X 6'-8" X 1 3/4"	20 MINUTE RATED
④	2'-8" X 6'-8" X 1 3/8"	6 PANEL COLONIAL
⑤	2'-6" X 6'-8" X 1 3/8"	6 PANEL COLONIAL
⑥	2'-4" X 6'-8" X 1 3/8"	6 PANEL COLONIAL
⑦	2'-0" X 6'-8" X 1 3/8"	6 PANEL COLONIAL
⑧	2'-1'-6" X 6'-8" X 1 3/8"	6 PANEL COLONIAL
⑨	1'-6" X 6'-8" X 1 3/8"	6 PANEL COLONIAL
⑩	2-2'-0" X 6'-8" X 1 3/8"	6 PANEL COLONIAL
⑪		
⑫		
⑬		
⑭		

WINDOW SCHEDULE		
TYPE	SIZE	DESCRIPTION
Ⓐ	3-2'-0" X 5'- 2"	WOOD DOUBLE HUNG
Ⓑ	3-2'-0" X 6'- 2" W/ 12" TRANSOM OVER	WOOD DOUBLE HUNG
Ⓒ	2'-8" X 5'-2"	WOOD DOUBLE HUNG
Ⓓ	3-2'-8" X 5'- 2"	WOOD DOUBLE HUNG
Ⓔ	2-1'-8" X 3'- 2"	WOOD FIXED
Ⓕ	1'-8" X 3'- 2"	WOOD DOUBLE HUNG
Ⓖ	3-2'-8" X 6'- 2"	WOOD DOUBLE HUNG
Ⓗ	2'-8" X 6'-2"	WOOD DOUBLE HUNG
Ⓘ	5'-0" X 4'-6"	HYLITE BLOCK
Ⓙ	2'-0" X 3'- 2"	WOOD DOUBLE HUNG
Ⓚ	1'-8" X 3'- 2"	WOOD FIXED
Ⓛ	2-2'-8" X 5'-2"	WOOD DOUBLE HUNG
Ⓜ	3'-0" X 5'-2"	WOOD DOUBLE HUNG

Acknowledgement Of Plans Submittal ONLY!
Date 11/7/06
Date 11-7-06

WALL HEIGHT (H)	STUD SIZE / SPACING
H < 10'-0"	2" X 4", 16" O.C.
10'-1" < H ≤ 11'-0"	2" X 4", 12" O.C.
11'-1" < H ≤ 15'-0"	2" X 6", 16" O.C.
H > 15'-0"	CONSULT ENGINEER

* 2 STUDS MINIMUM UNDER EACH END OF STRUCTURAL BEAMS AND

AREA:

1ST. FLOOR HEATED	2332
2ND. FLOOR HEATED	1328
TOTAL HEATED	3660
ONE CAR GARAGE	220
TWO CAR GARAGE	548
TOTAL AREA	4428
OPEN AREA	96
REAR PORCH	192
FRONT PORCH	150

HEADER NOTES - FIRST FLOOR:

1. ALL EXTERIOR HEADERS ON FIRST FLOOR SHALL BE 2-2" X 10" NO. 2 SOUTHERN YELLOW PINE OR BETTER UNLESS OTHERWISE NOTED.
2. ALL INTERIOR LOAD-BEARING HEADERS ON FIRST FLOOR SHALL BE 2-2" X 10" NO. 2 SOUTHERN YELLOW PINE OR BETTER UNLESS OTHERWISE NOTED.
3. ALL INTERIOR NON LOAD-BEARING HEADERS ON FIRST FLOOR SHALL BE 2-2" X 8" NO. 2 SOUTHERN YELLOW PINE OR BETTER UNLESS OTHERWISE NOTED.

BEARING WALLS SYMBOL = ▬▬

GENERAL NOTES:

1. CONTRACTOR TO VERIFY ALL DIMENSIONS.
2. DO NOT SCALE DIMENSIONS FROM PRINTS, PLANS AND DETAILS ARE NOT ALWAYS DRAWN TO SCALE. USE DIMENSIONS GIVEN OR CONSULT DESIGNER FOR FURTHER CLARIFICATION.
3. BUILDER MAY SUBSTITUTE MATERIALS OR PRODUCTS SPECIFIED FOR THOSE OF EQUAL QUALITY AND MAKE MINOR PLAN CHANGES THAT DO NOT DECREASE VALUE OR STRUCTURAL SOUNDNESS OR MATERIALLY ALTER APPEARANCE. LOCATION OF HOUSE AND IMPROVEMENTS ON LOT MAY BE ALTERED DUE TO TOPOGRAPHICAL AND OTHER CONSIDERATIONS.
4. ALL JOIST AND BEAM SPANS DETERMINED FOR THE USE OF #2 SOUTHERN YELLOW PINE. ANY OTHER SPECIES MUST BE VERIFIED.
5. DOUBLE JOIST IN SECOND FLOOR UNDER ALL PARALLEL PARTITIONS.
6. FLOOR TO CEILING HEIGHT FIRST FLOOR = 9'-0"
   FLOOR TO CEILING HEIGHT SECOND FLOOR = 9'-0"
   FLOOR TO WINDOW HEAD HEIGHT FIRST FLOOR = 6'-8" U.O.N.
   FLOOR TO WINDOW HEAD HEIGHT SECOND FLOOR = 6'-8" U.O.N.
7. SECOND FLOOR JOIST SPANS DETERMINED BY DESIGN LOADS OF 40 psf. LIVE, 10 psf. DEAD LOAD.
8. BRIDGING FOR FLOOR JOISTS SHALL BE INSTALLED PERPENDICULAR TO JOISTS AT INTERVALS OF 10 FT. OR LESS.
9. DIAGONAL BRIDGING OR SOLID BLOCKING IS ACCEPTABLE.
10. ENGINEERED FLOOR SYSTEMS SHOULD BE BRACED AND INSTALLED IN ACCORDANCE WITH MANUFACTURER'S SPECIFICATIONS. NO CONCENTRATED POINT LOADS CAN BE APPLIED TO THESE SYSTEMS UNLESS SPECIFICALLY NOTED.

COPYRIGHT DESIGNS ACCEPTS NO RESPONSIBILITY, LIABILITY OR PLANS OF ANY LEGAL ACTION RELATED TO DOCUMENTATION OR OTHER SERVICES, CONTRACTOR FOR THEMSELVES AND SUBCONTRACTORS AGREE TO NOT HOLD COPYRIGHT DESIGNS LIABLE FOR ANY ERRORS OR OMISSIONS ON PLANS. CONTRACTOR AGREES TO SEE COPYRIGHT DESIGNS FOR CLARIFICATION OF ANY DISCREPANCIES BEFORE CONSTRUCTION. ALL DIMENSIONS ARE TO BE VERIFIED ON THE JOB SITE. ANY CHANGES OR DEVIATIONS FROM THESE PLANS MUST BE APPROVED BY COPYRIGHT DESIGNS. ALL DRAWINGS, PLANS, SPECIFICATIONS AND OTHER MATERIALS, WHICH ARE CONSIDERED COPYRIGHT OWNED WORK OR SERVICE BY COPYRIGHT DESIGNS.

T. WHELAN HOMES, INC.
KELLY CLARKE - A

JOB NO. WHELAN
DATE 2/06
DRAWN BY JR

CENTURY DESIGNS, INC.
RESIDENTIAL DESIGN & DRAFTING SERVICES
7886-G GREENSBORO DRIVE
HUNTSVILLE, NORTH CAROLINA 28078
PHONE: 704-948-1078 FAX: 704-948-1198

REVISIONS
DRN. CK.

SHEET NO. 2 OF 7