
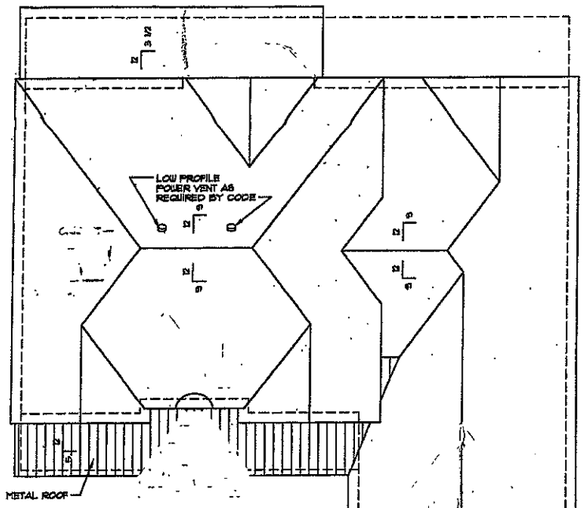



ROOF PLAN 1/8" = 1'-0"

NOTE: ALL ROOF PITCHES ARE 12:12 UNLESS NOTED OTHERWISE

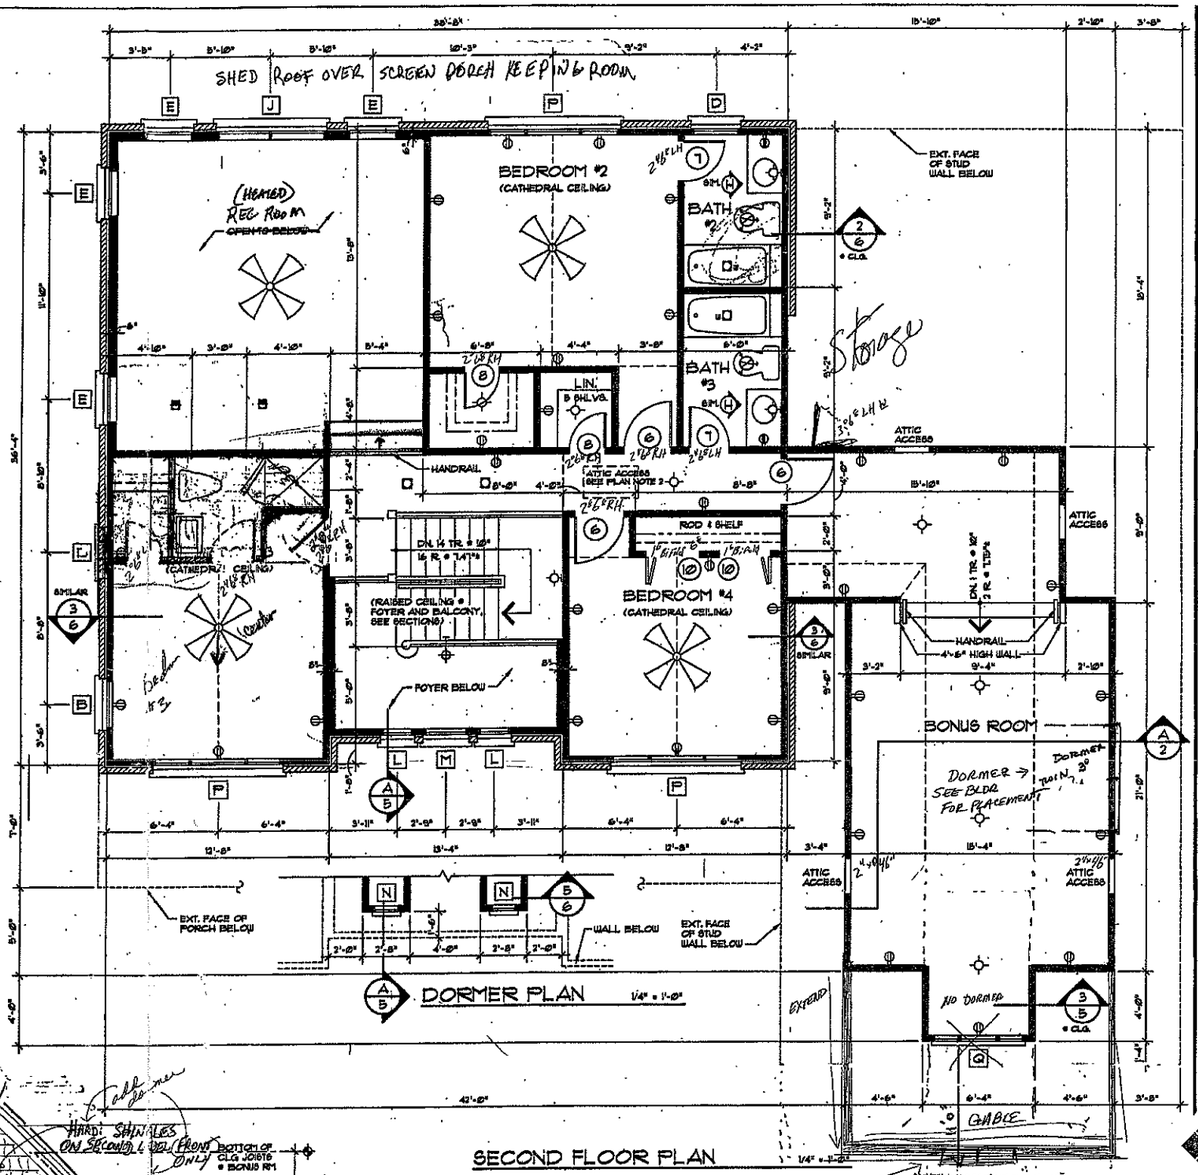

DORMER PLAN 1/4" = 1'-0"

SECOND FLOOR PLAN 1/4" = 1'-0"

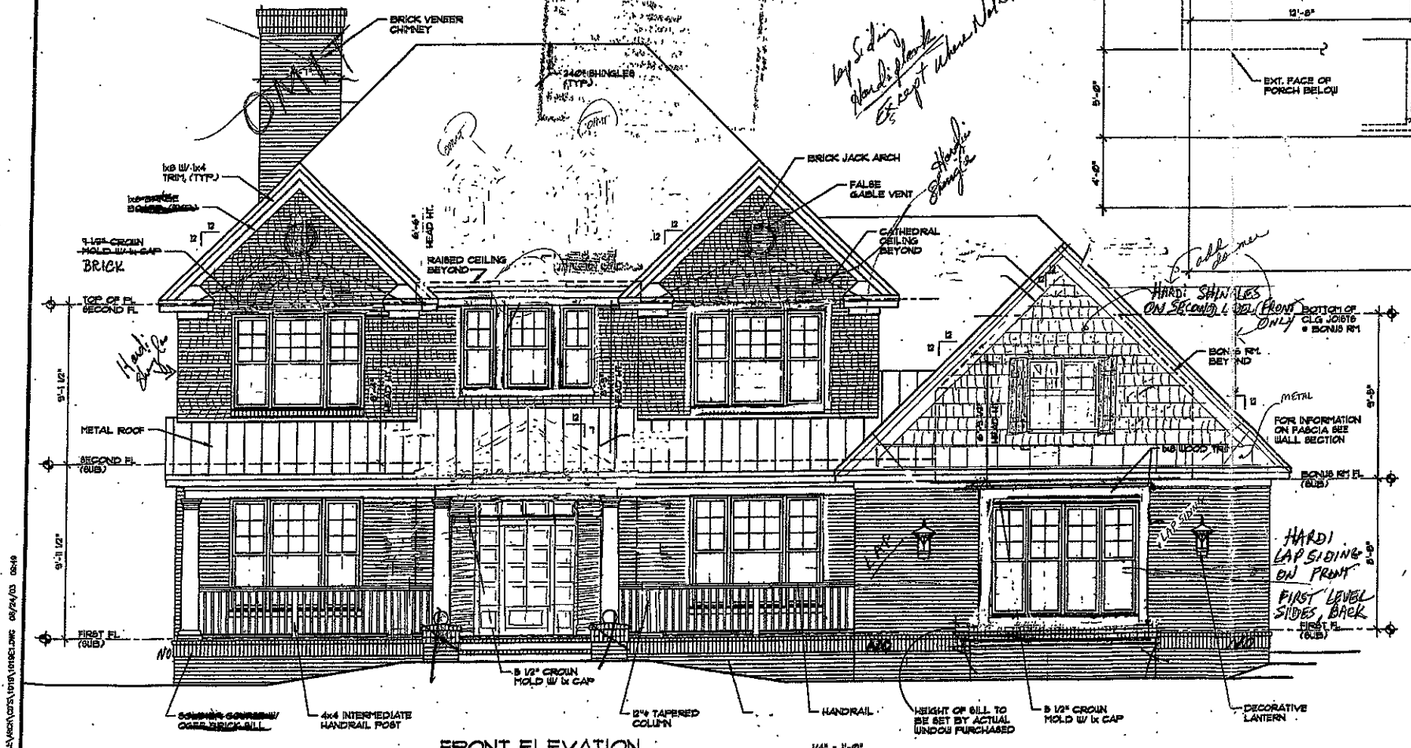

FRONT ELEVATION 1/4" = 1'-0"

ALL FEDERAL, STATE, AND LOCAL CODES, ORDINANCES, REGULATIONS ETC. SHALL BE CONSIDERED AS PART OF SPECIFICATIONS FOR THIS BUILDING AND SHALL TAKE PRECEDENCE OVER ANYTHING SHOWN, DESCRIBED, OR IMPLIED WHERE SAME ARE AT VARIANCE

THE FARMS

LOT 493

NOTICE TO ALL REPRODUCERS

It is a violation of the Federal Copyright Act to copy these plans unless this notice appears in RED and the Customer has a letter of release (w/ORIGINAL stamped in red) from DONALD A. GARDNER ARCHITECTS, INC. The letter of release must be signed by the copier. Letter and retained by the customer.

REG. #

If you suspect this to be an illegal copy, please call 1-800-366-1580

NOTICE TO ALL REPRODUCERS

DONALD A. GARDNER, INC.®
ARCHITECTS • PLANNERS
P.O. BOX 26178 • GREENVILLE S.C. • 29616
864 • 288 • 7580
www.dongardner.com/GP

STANDARD DESIGN DOCUMENT

DESIGN NO. 109
SHEET OF 4 8 DR. RBA

ELEVATIONS & SECOND FLOOR PLAN

DO NOT SCALE DRAWINGS.

COPYRIGHT © 6/13/03 ALL RIGHTS RESERVED BY DONALD A. GARDNER, INC. NOT TO BE COPIED OR REPRODUCED WITHOUT WRITTEN PERMISSION

ADVANTAGE/ARCHITECT 06/24/03 09:49