
Acknowledgement of
Plans Submittal ONLY!

Daniel Haney Date 5/29/15

APPROVED Date MAY 30 2015

Plan will be
mirror Image
of This plan

DAH

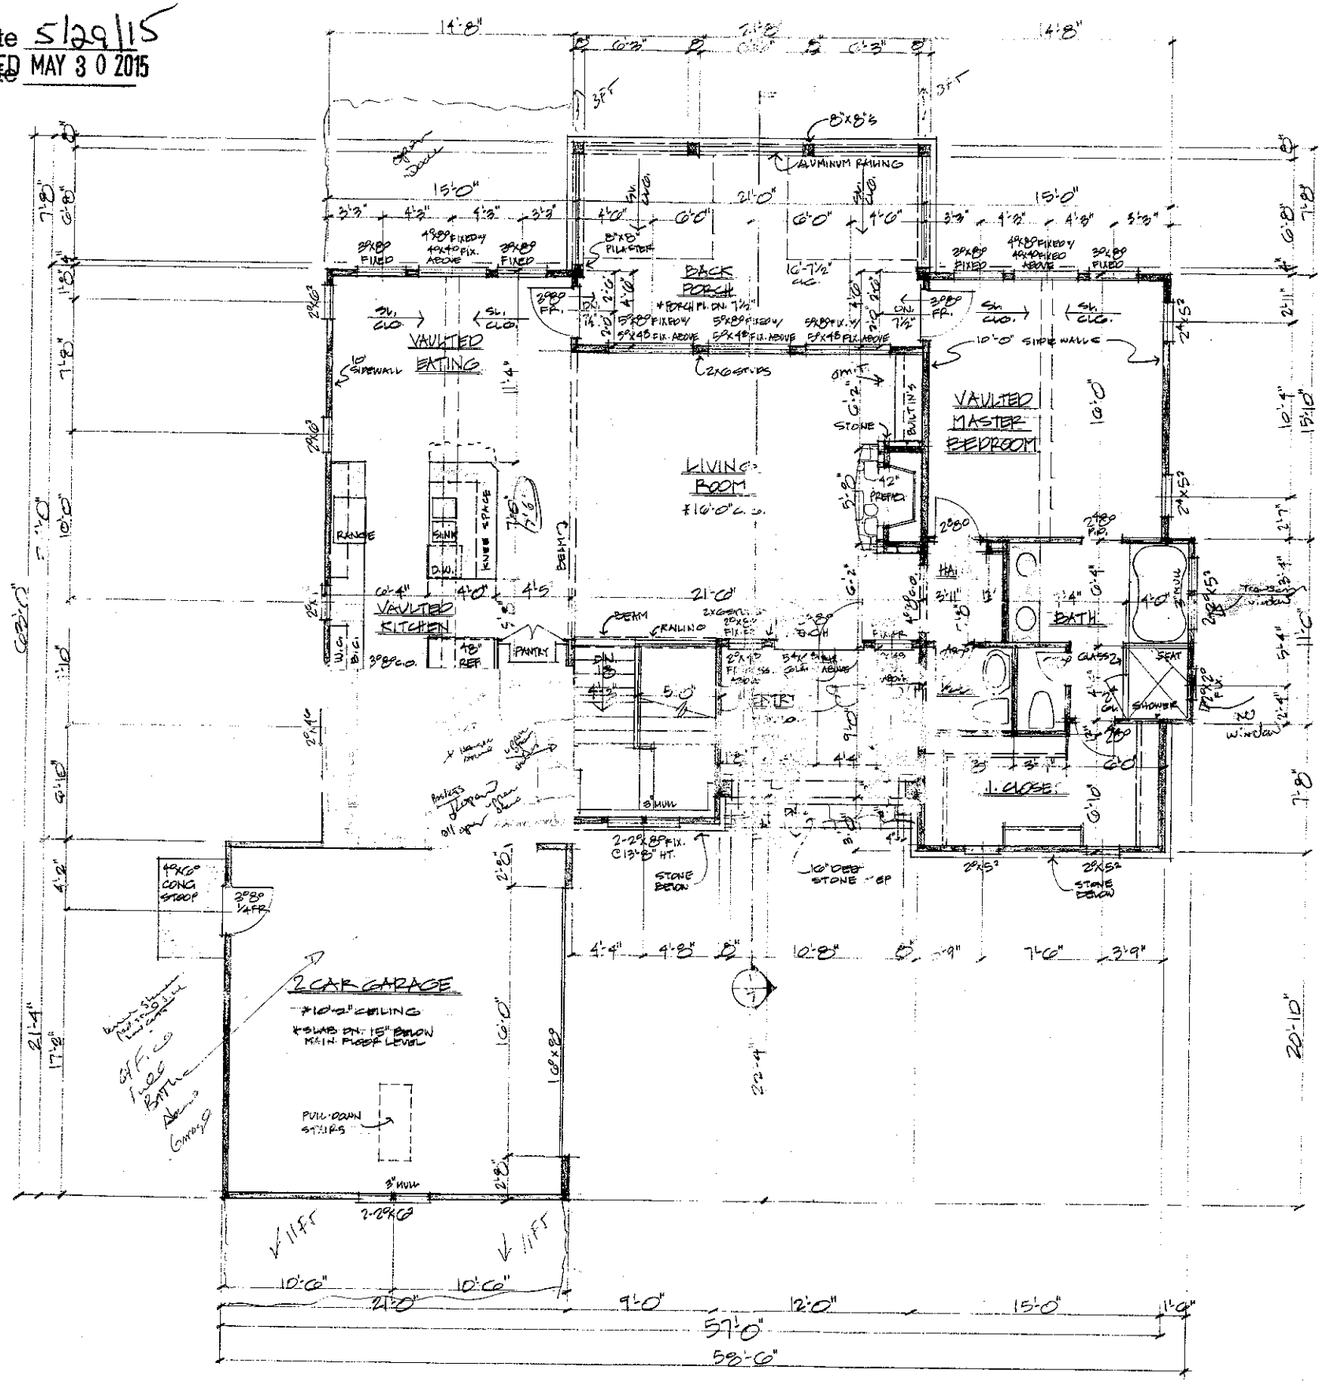

MAIN FLOOR PLAN

10'-0" CEILING

1490 HEATED SQ. FEET

SC: 1/4"=1'-0"

REVISION	BY
12/13/12	DVD

L. Mitchell Ginn & Assoc.

TRADITIONAL RESIDENTIAL DESIGN SINCE 1985

1881 NORTH HIGHWAY 29
PHONE/FAX# (770)502-1423
NEWNAN, GEORGIA 30263
WWW.GINNHOMEDESIGN.COM

PROJECT: RIVERSIDE


IMPORTANT NOTE:
CONTRACTOR TO CHECK ALL DIMENSIONS BEFORE CONSTRUCTION. STRUCTURAL ITEMS MUST BE REVIEWED AND APPROVED BY CONTRACTOR OR STRUCTURAL ENGINEER. CONTRACTOR MUST VERIFY COMPLIANCE WITH ALL LOCAL BUILDING AND FIRE CODES.

DATE: 11/26/12
DRAWN BY: DVD
CHECKED BY: LMG
JOB No: 12120
SHEET 5
OF 9 SHEETS

Acknowledgement of
Plans Submittal ONLY!

Angela Hare Date 6/1/2015

APPROVED MAY 30 2015 Date

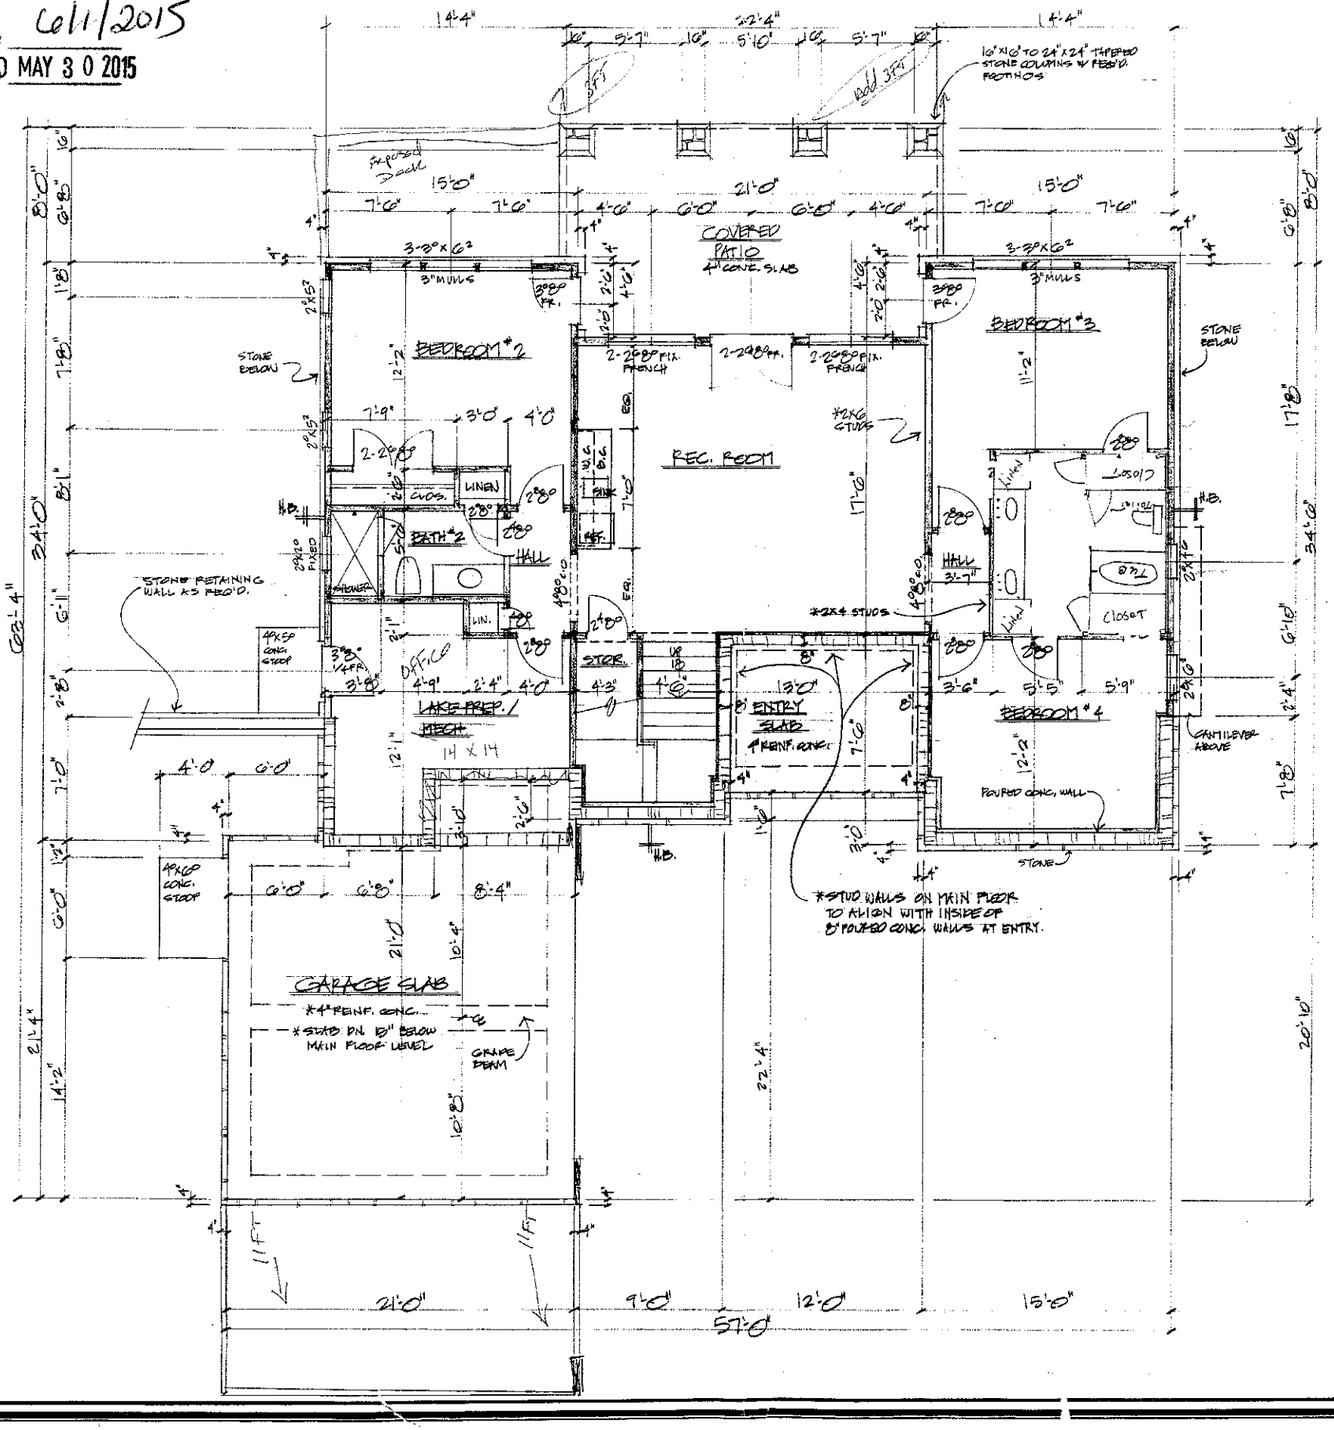

TERRACE PLAN

10'-0" CEILING. SCALE: 1/4"=1'-0"

1293 HEATED SQ. FEET

1000 LAKE PREP/MECH. SQ. FEET

REVISION	BY
12/13/12	DVD

L. Mitchell Ginn & Assoc.

TRADITIONAL RESIDENTIAL DESIGN SINCE 1985

1861 NORTH HIGHWAY 29 NEWNAN, GEORGIA 30263

PHONE/FAX# (770)502-1423 WWW.GINNHOMEDESIGN.COM

PROJECT: RIVERSIDE

IMPORTANT NOTE: CONTRACTOR TO CHECK ALL DIMENSIONS BEFORE CONSTRUCTION. STRUCTURAL REQUIREMENTS ARE TO BE VERIFIED OR DETERMINED BY CONTRACTOR OR STRUCTURAL ENGINEER. CONTRACTOR MUST VERIFY COMPLIANCE WITH ALL LOCAL BUILDING AND FIRE CODES.

DATE: 11/26/12

DRAWN BY: DVD

CHECKED BY: LMG

JOB NO: 12120

SHEET 4 OF 9 SHEETS