

Acknowledgement Of
Plans Submittal ONLY!
Date APPROVED DEC 09 2014
Date 12/15/14

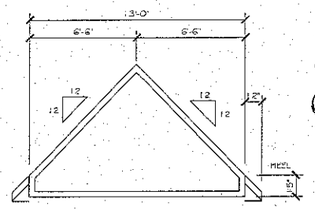


TRUSS PROFILE 'D'

SCALE: 1/4" = 1'-0"

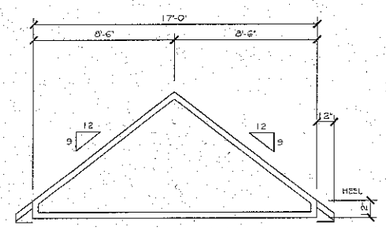


TRUSS PROFILE 'C'


SCALE: 1/4" = 1'-0"

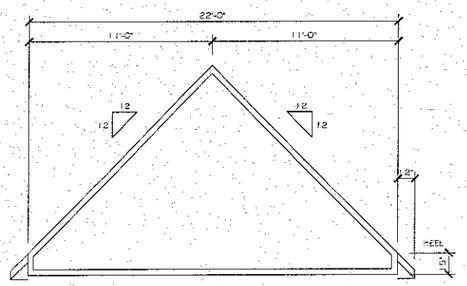


TRUSS PROFILE 'B'

SCALE: 1/4" = 1'-0"

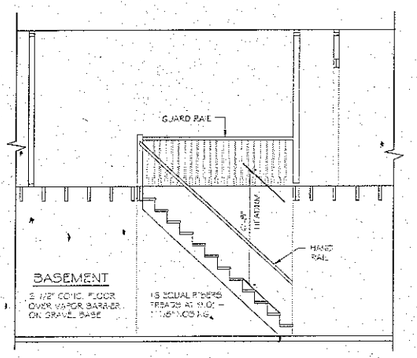

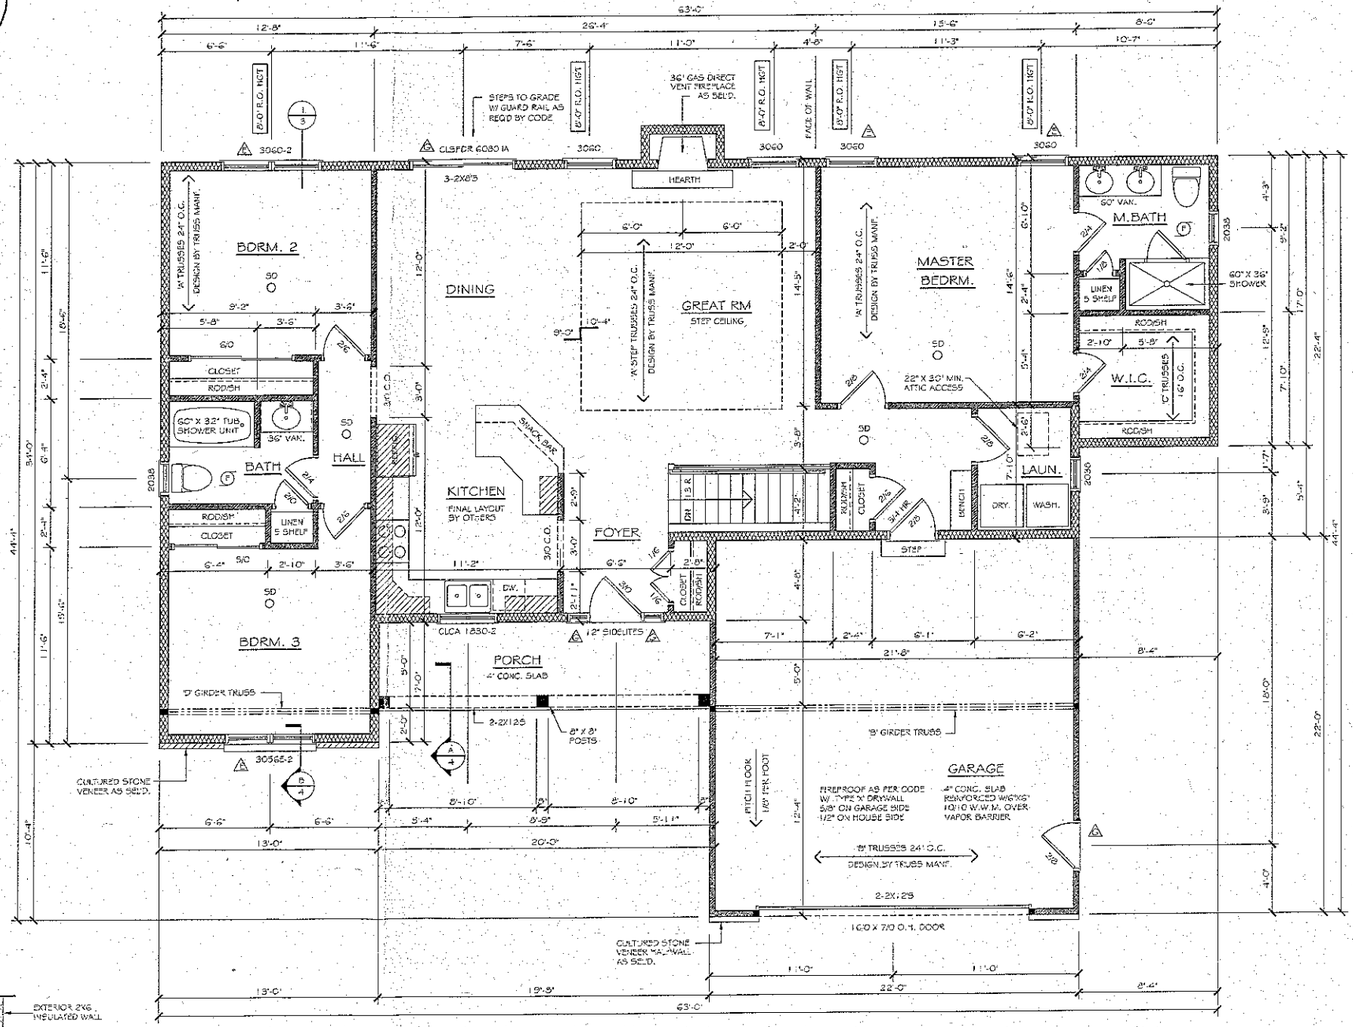

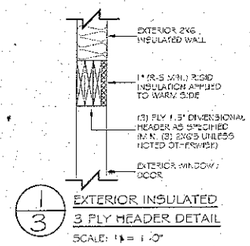

1/3 EXTERIOR INSULATED 3 PLY HEADER DETAIL

SCALE: 1" = 1'-0"

LEGEND:

- PROVIDE SOLID POSTING
- DROPPED HEADER
- FLUSH HEADER
- 2X4 STUD WALL @ 16" O.C.
- 2X6 STUD WALL @ 16" O.C.

FIRST FLOOR PLAN

1606 SQ. FT.

SCALE: 1/4" = 1'-0"

NOTES:
- FIRST FLOOR PLATE HGT TO BE 9'-1 1/8" (UNLESS NOTED OTHERWISE)
- ALL WINDOW R.O. HGTS TO BE 6'-0 1/2" U.N.O.
- PROVIDE SOLID BLOCKING UNDER ALL BEARING POINTS DOWN TO FOUND. WALL
- ALL ANGLES TO BE 45 DEG. U.N.O.
- ALL ENTERY WINDOW & DOOR HEADERS TO HAVE MIN. R-5 INSUL. 4 TO BE MIN. 3-2X6 U.N.O.
- ALL APPLIANCES BY OWNER OR AS PER CONTRACT BY BUILDER
- SMOKE & CARBON MONOXIDE DETECTORS SHALL BE HARD WIRED AND INTERCONNECTED AS PER RS 5.1 AND RS13.4 OF NYS RESIDENTIAL CODE

⚠ = MEETS OR EXCEEDS EGRESS REQUIREMENTS
- CLEAR OPENING AREA OF 5.7 SQ.FT.
- CLEAR OPEN NG WIDTH OF 20"
- CLEAR OPENING HEIGHT OF 24"

⚠ = SPECIFIES THAT THIS FIXED OR OPERABLE UNIT REQUIRES SAFETY GLAZING

COPYRIGHT NOTICE :

THESE PLANS ARE PROTECTED UNDER FEDERAL COPYRIGHT LAWS BY GREATER LIVING ARCHITECTURE. ANY UNAUTHORIZED REPRODUCTION OR UTILIZATION OF THESE PLANS IS A VIOLATION OF COPYRIGHT LAWS. CLIENT RIGHTS ARE LIMITED TO USE FOR ONLY THE CONSTRUCTION OF THESE PLANS

UNAUTHORIZED ALTERATIONS OR ADDITIONS TO THIS PLAN IS A VIOLATION OF THE NEW YORK STATE EDUCATION LAW, ARTICLE 145, SECTION 7209

COPYRIGHT © ALL RIGHTS RESERVED GREATER LIVING ARCHITECTURE, P.C.

GREATER LIVING
ARCHITECTURE, P.C.
3033 BRIGHTON HENRIETTA TOWNLINE ROAD, ROCHESTER, NY 14623

CALL (585) 272-9170
FAX (585) 292-1262
www.greaterliving.com

REVISIONS

CLIENT/LOCATION

BUILDER

GLA PLAN 1606 R

DRAWN	CHECKED
CDK	CSB
SCALE	DATE
AS NOTED	6/12
PROJECT	SHEET
2382	3/4