0-4 - S-P - cl - FR
5-12 - S-P - c F1
13-24 - S-SP - cl F1
25-37 - S-SP - scl FR
38-46 - SS-SP cl SAP - FR

IREDELL COUNTY HEALTH DEPARTMENT
ENVIRONMENTAL HEALTH DIVISION
Application For Improvement Permit

ALL items on this application form must be completed before Health Department can begin work. One application must be completed by the property owner or agent for each (proposed) site.

PERSONAL INFORMATION:

Applicant	Phone #	Mailing Address	City	State	Zip Code
Sassy Burbank	365 4916	655 Madison Ave	Charlotte		

Current Property Owner	Mailing Address	City	State	Zip Code

PROPERTY INFORMATION:

(Proposed) Subdivision Name	(Proposed) Lot #	(Proposed) Block/Section #	State Road #
The Harbour	18	Phase III	

(Proposed) Water Supply: Public, Private Well	**Preliminary Plat Approval Date** (DEVELOPERS ONLY)	Tax Map #

Specific Directions to Property _____

TYPE OF FACILITY: (use check (X) or number as appropriate)

House X Mobile Home _____ Commercial _____ No. Bedrooms 4 No. Baths 2.5

No. Persons or Employees (commercial only) _____ Basement _____ Basement with Plumbing _____

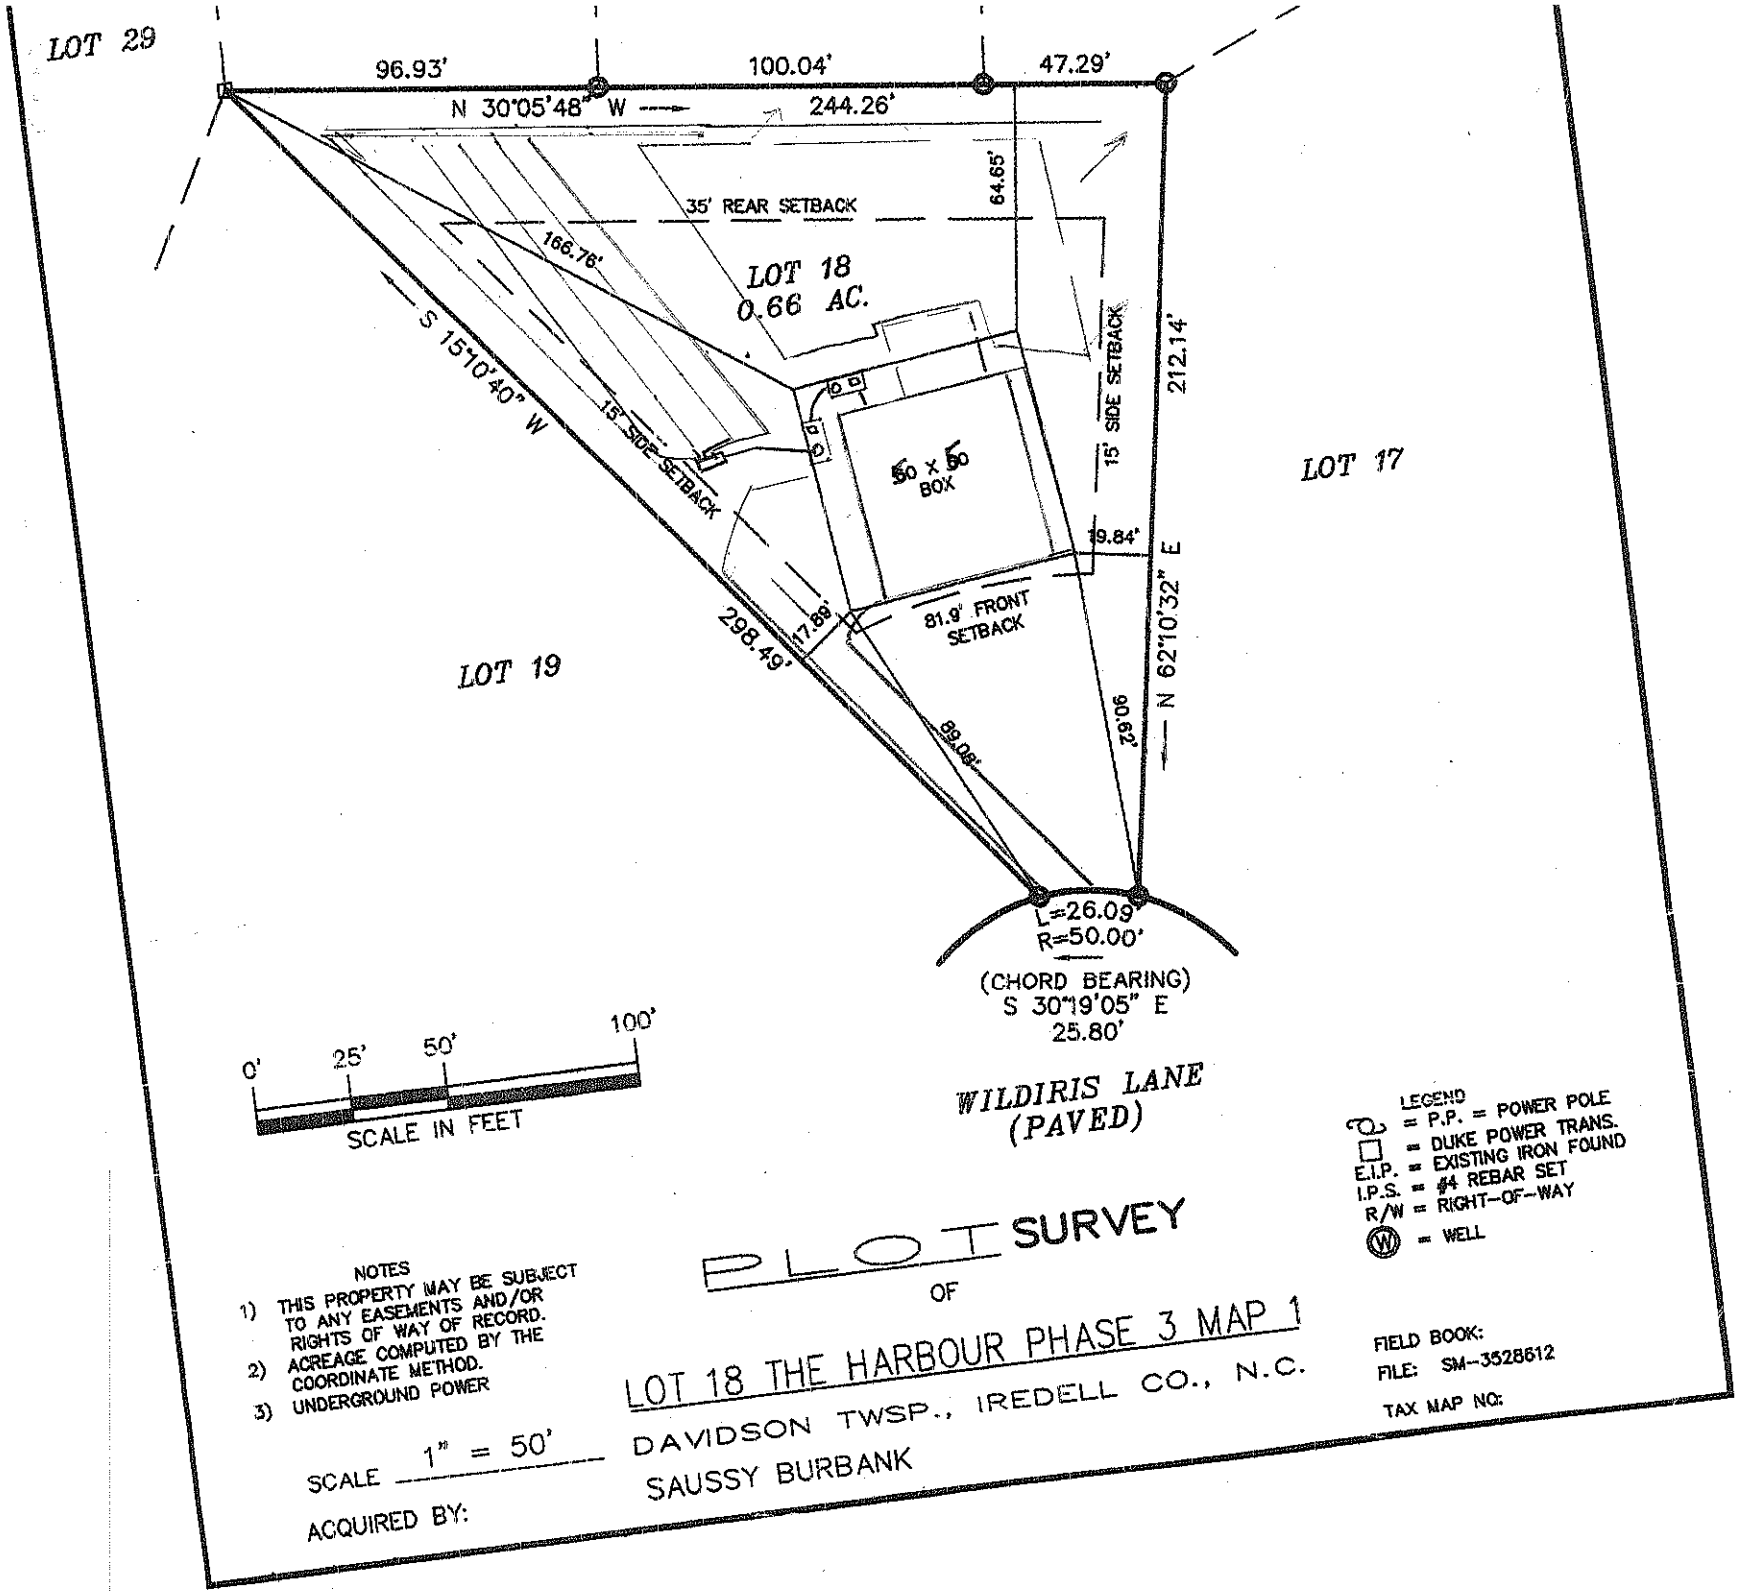
Crawl Space X Concrete Slab _____ Garbage Disposal X Jaccuzi or spa X

COVENANT AND SIGNATURE:

I hereby make application to the Iredell County Health Department for a soils/site evaluation of the property described above. This evaluation is to be conducted for the sole purpose of obtaining a septic system Improvement Permit. I hereby authorize Iredell County Health Department representatives to go onto the above property for purposes of conducting this evaluation. I understand that, by state law, any Improvement Permit issued on the above property may be voided if substantial changes are made to the designated sewage system site. The issuance of an Improvement Permit by the Iredell County Health Department does not relieve me from compliance with all other relevant state/local laws or regulations. As owner or authorized agent, I covenant that the contents of this application are true and represent the maximum facilities intended to be placed on this property to my knowledge to date.

I understand that any Improvement Permit issued on the above property is valid for five (5) years from the issuance date and is subject to revocation if the above described site plans or intended use changes.

1/13 DATE _____ SIGNATURE OF OWNER/AUTHORIZED AGENT


LOT 29
96.93'
100.04'
47.29'
N 30°05'48" W
244.26'
64.65'
35' REAR SETBACK
166.76'
LOT 18
0.66 AC.
S 15°10'40" W
15' SIDE SETBACK
50 x 50 BOX
15' SIDE SETBACK
212.14'
LOT 17
19.84'
81.9' FRONT SETBACK
298.49'
17.88'
LOT 19
89.08'
29.06'
N 62°10'32" E
L=26.09
R=50.00'
(CHORD BEARING)
S 30°19'05" E
25.80'
0'
25'
50'
100'
SCALE IN FEET
WILDIRIS LANE
(PAVED)
LEGEND
P.P. = POWER POLE
D.P.T. = DUKE POWER TRANS.
E.I.P. = EXISTING IRON FOUND
I.P.S. = #4 REBAR SET
R/W = RIGHT-OF-WAY
W = WELL
NOTES
1) THIS PROPERTY MAY BE SUBJECT TO ANY EASEMENTS AND/OR RIGHTS OF WAY OF RECORD.
2) ACREAGE COMPUTED BY THE COORDINATE METHOD.
3) UNDERGROUND POWER
PLOT SURVEY
OF
LOT 18 THE HARBOUR PHASE 3 MAP 1
DAVIDSON TWSP., IREDELL CO., N.C.
SCALE 1" = 50'
ACQUIRED BY: SAUSSY BURBANK
FIELD BOOK:
FILE: SM-3528612
TAX MAP NO: