IREDELL COUNTY HEALTH DEPARTMENT
ENVIRONMENTAL HEALTH DIVISION
Application For Improvement Permit

ALL items on this application form must be completed before Health Department can begin work. One application must be completed by the property owner or agent for each (proposed) site.

PERSONAL INFORMATION:

Applicant	Phone #	Mailing Address	City	State	Zip Code
Crescent Resources	663-6905	PO Box 1003	Char	NC	28201
same					
Current Property Owner		Mailing Address	City	State	Zip Code

PROPERTY INFORMATION:

(Proposed) Subdivision Name	(Proposed) Lot #	(Proposed) Block/Section #	State Road #
Harbour III	16	III	

(Proposed) Water Supply: (Public) Private Well

Preliminary Plat Approval Date (DEVELOPERS ONLY)

Tax Map #

Specific Directions to Property South Brawley
R Chuckwood
L Morrows Ridge
on left

TYPE OF FACILITY: (use check (X) or number as appropriate)

House ✓ Mobile Home ____ Commercial ____ No. Bedrooms 4 No. Baths 4

No. Persons or Employees (commercial only) ____ Basement partial ✓ Basement with Plumbing ✓

Crawl Space ✓ Concrete Slab ____ Garbage Disposal ✓ Jaccuzi or spa ____

COVENANT AND SIGNATURE:

I hereby make application to the Iredell County Health Department for a soils/site evaluation of the property described above. This evaluation is to be conducted for the sole purpose of obtaining a septic system Improvement Permit. I hereby authorize Iredell County Health Department representatives to go onto the above property for purposes of conducting this evaluation. I understand that, by state law, any Improvement Permit issued on the above property may be voided if substantial changes are made to the designated sewage system site. The issuance of an Improvement Permit by the Iredell County Health Department does not relieve me from compliance with all other relevant state/local laws or regulations. As owner or authorized agent, I covenant that the contents of this application are true and represent the maximum facilities intended to be placed on this property to my knowledge to date.


I understand that any Improvement Permit issued on the above property is valid for five (5) years from the issuance date and is subject to revocation if the above described site plans or intended use changes.

3-19-96 DATE Tony C Gault CPSS SIGNATURE OF OWNER/AUTHORIZED AGENT

DAS DON ALLEN & ASSOCIATES, P.A.
ENGINEERING - SURVEYING - PLANNING
933 Brawley School Rd. - Mooresville, N.C. 28115
(704) 664-7029 (704) 664-8041 Fax

I, certify that this map was drawn under my supervision from an actual survey made under my supervision recorded in deed book_____, page_____, and/or plat book 27, page 75, that the ratio of precision is 1':10,000, that this map was prepared in accordance with the General Statutes of North Carolina Chapter 89C. my hand and seal on the 3, day of APRIL, A.D. 19 97.

William M. Allen RLS

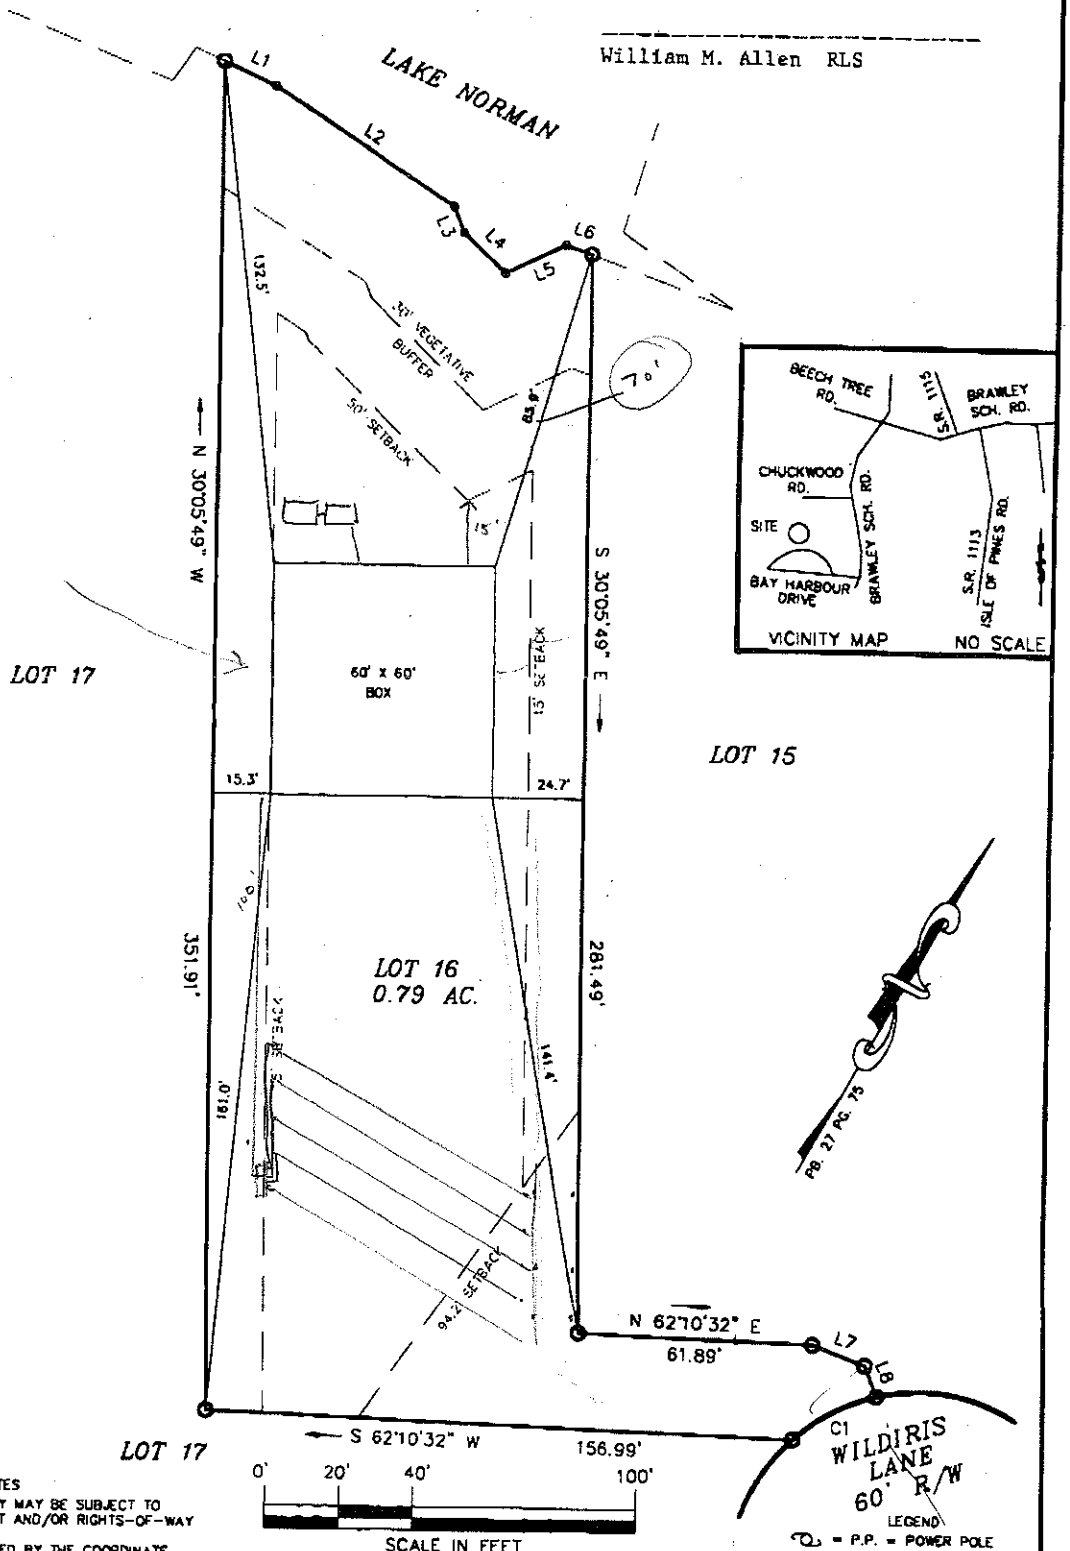

NOTES
1) THIS PROPERTY MAY BE SUBJECT TO ANY EASEMENT AND/OR RIGHTS-OF-WAY OF RECORD.
2) AREA COMPUTED BY THE COORDINATE METHOD.
3) EXISTING 760' & 761' CONTOUR ELEVATION BASED ON LAKE NORMAN LAKE LEVEL AT COWAN'S FORD DAM (READING ON) ELEVATION:

LEGEND
- P.P. = POWER POLE
- = DUKE POWER TRANS.
- E.I.P. = EXISTING IRON FOUND
- I.P.S. = #4 REBAR SET
- R/W = RIGHT-OF-WAY
- W = WELL

PLOT PLAN SURVEY

OF

LOT 16 THE HARBOUR PH. 3 MAP 1

DAVIDSON TWSP., IREDELL CO., N.C.

SCALE 1" = 50'

ACQUIRED BY: SAUSSY BURBANK

FIELD BOOK:
FILE: SM-3820703
TAX MAP NO: