IREDELL COUNTY HEALTH DEPARTMENT
ENVIRONMENTAL HEALTH DIVISION
Application For Improvement Permit

ALL items on this application form must be completed before Health Department can begin work. One application must be completed by the property owner or agent for each (proposed) site.

PERSONAL INFORMATION:

Crescent Res Inc	663-6905	P.O. Box 1003	Cha.	NC	28201
Applicant	Phone #	Mailing Address	City	State	Zip Code
Same					
Current Property Owner		Mailing Address	City	State	Zip Code

PROPERTY INFORMATION:

	1670		
(Proposed) Subdivision Name	(Proposed) Lot #	(Proposed) Block/Section #	State Road #

(Proposed) Water Supply: Public, (Private Well)	**Preliminary Plat Approval Date** (DEVELOPERS ONLY)	2F-1-A-20C Tax Map #

Specific Directions to Property # BRAWLEY SCHOOL Rd, TR CHUCKWOOD, TR INDIAN TRAIL, LOT ON Rt PAST CHEROKEE Dr

TYPE OF FACILITY: (use check (X) or number as appropriate)

House X Mobile Home _____ Commercial _____ No. Bedrooms 4 No. Baths 3

No. Persons or Employees (commercial only) _____ Basement _____ Basement with Plumbing X


Crawl Space _____ Concrete Slab _____ Garbage Disposal _____ Jaccuzi or spa _____

COVENANT AND SIGNATURE:

I hereby make application to the Iredell County Health Department for a soils/site evaluation of the property described above. This evaluation is to be conducted for the sole purpose of obtaining a septic system Improvement Permit. I hereby authorize Iredell County Health Department representatives to go onto the above property for purposes of conducting this evaluation. I understand that, by state law, any Improvement Permit issued on the above property may be voided if substantial changes are made to the designated sewage system site. The issuance of an Improvement Permit by the Iredell County Health Department does not relieve me from compliance with all other relevant state/local laws or regulations. As owner or authorized agent, I covenant that the contents of this application are true and represent the maximum facilities intended to be placed on this property to my knowledge to date.


I understand that any Improvement Permit issued on the above property is valid for five (5) years from the issuance date and is subject to revocation ~~if the~~ above described site plans or intended use changes.

10/15/95 DATE _____ SIGNATURE OF OWNER/AUTHORIZED AGENT

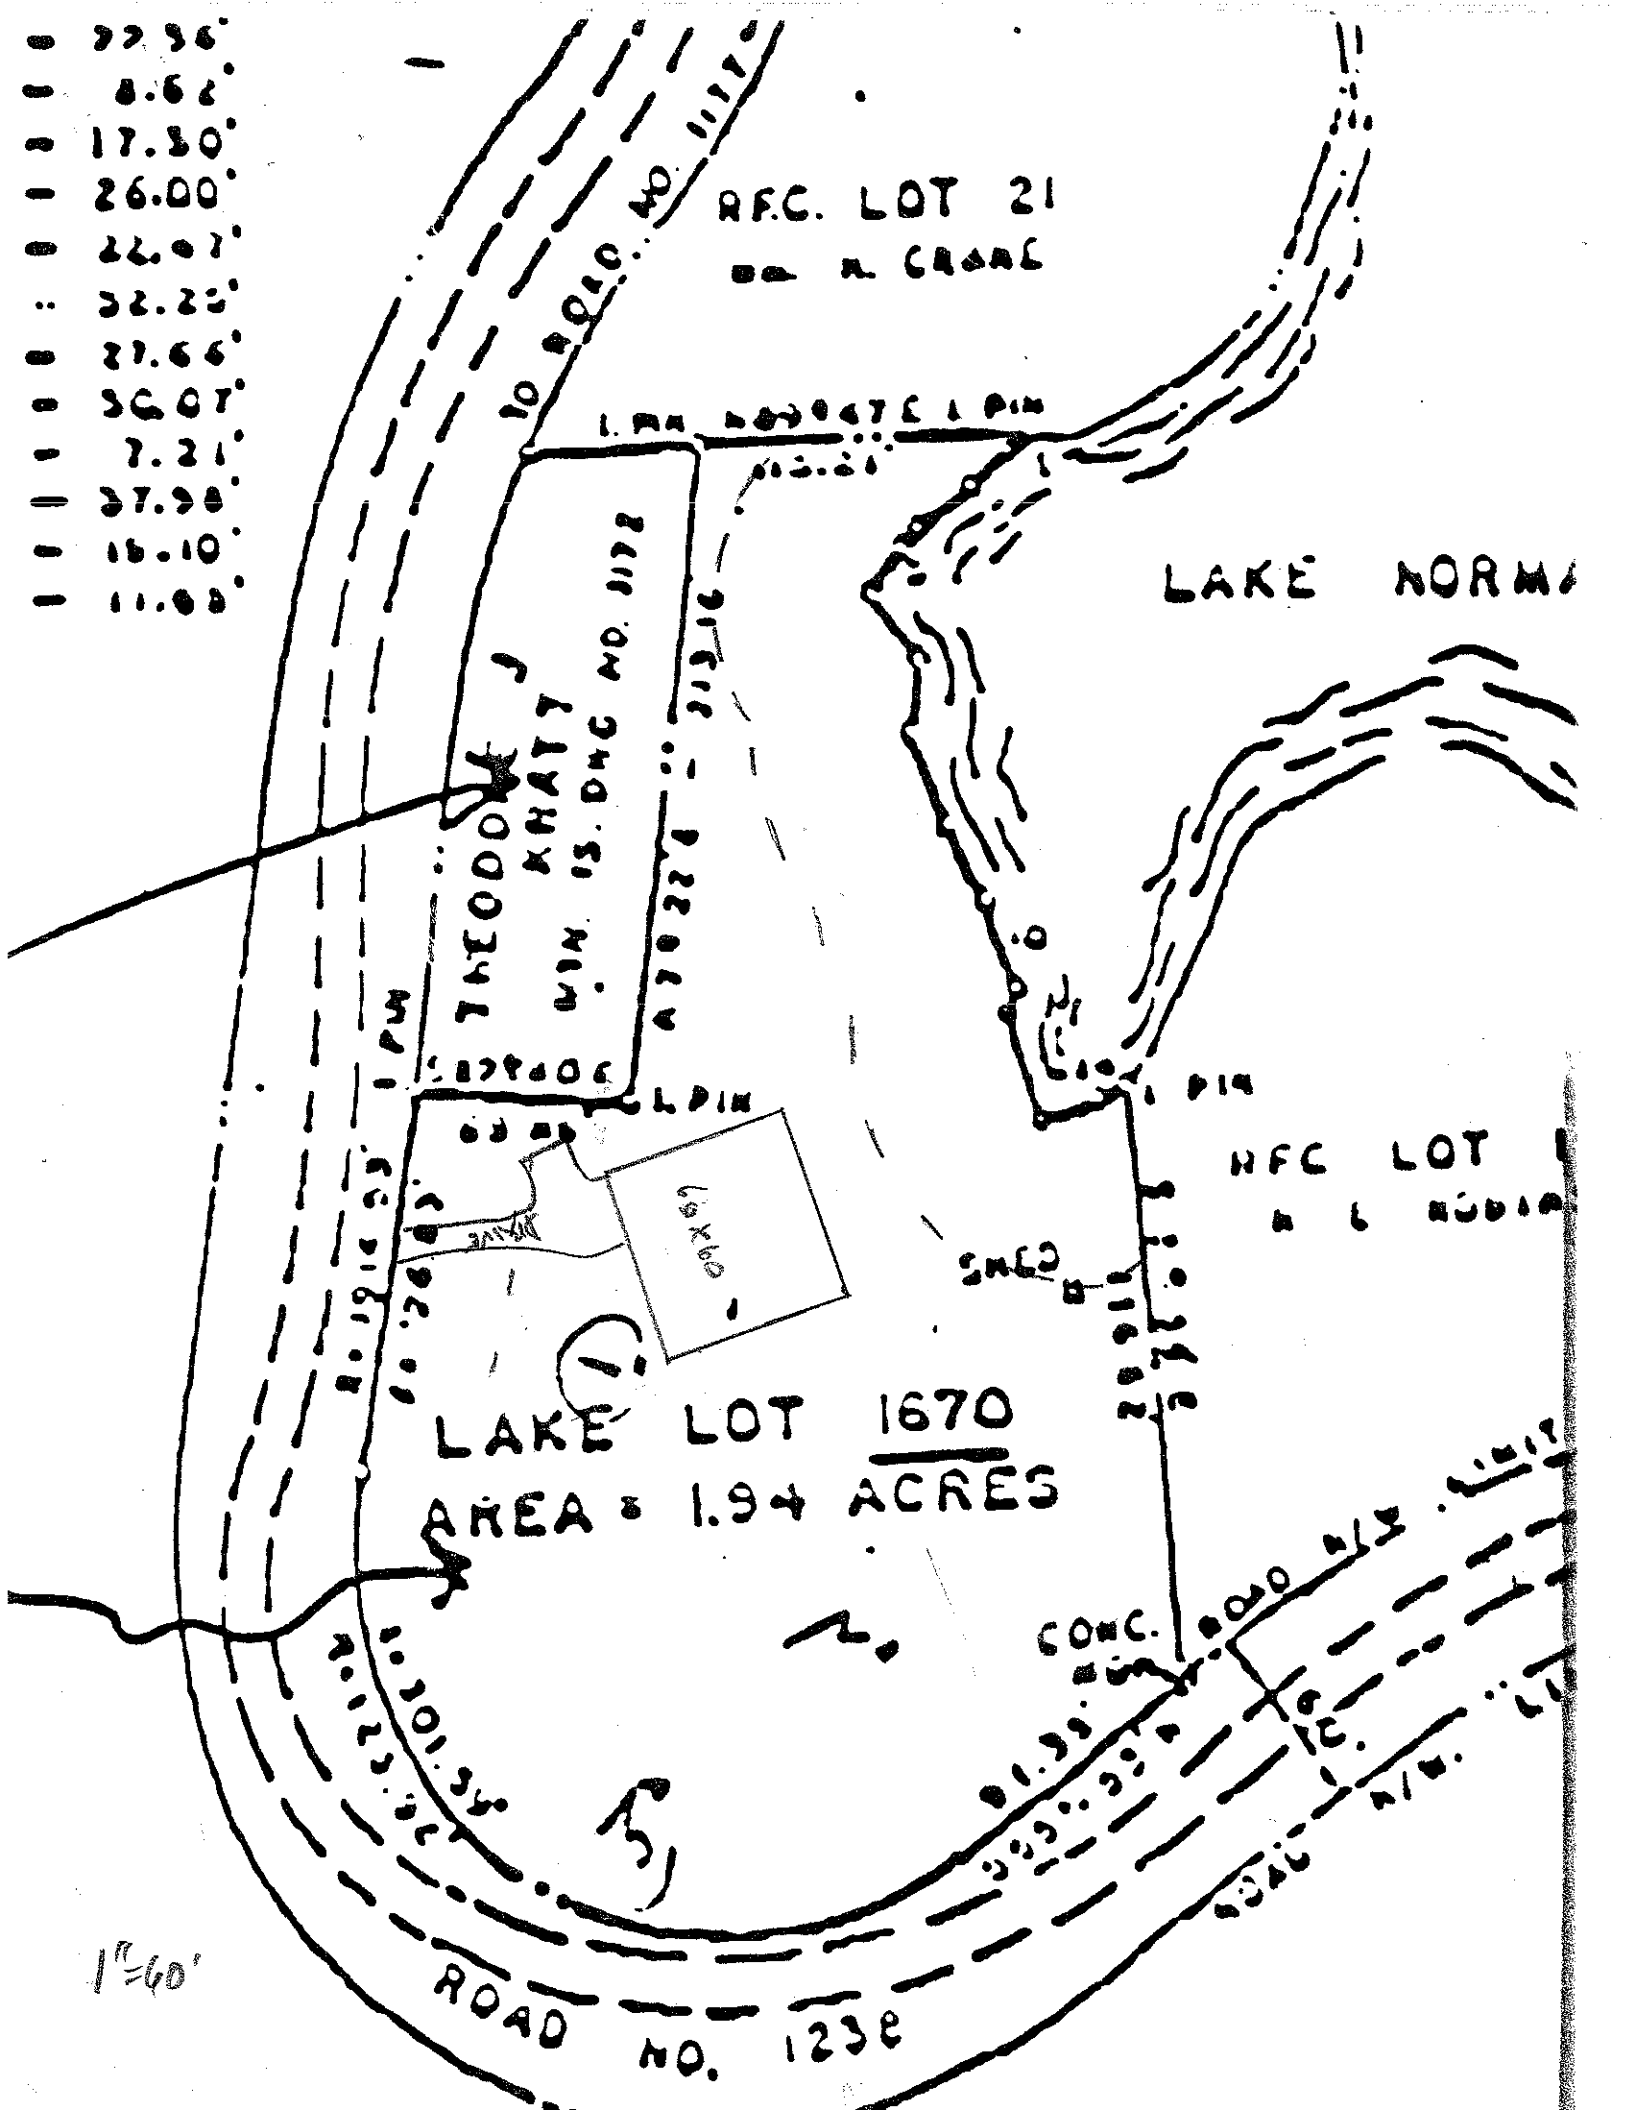
RFC. LOT 21
LAKE NORMA
NFC LOT
LAKE LOT 1670
AREA = 1.94 ACRES
ROAD NO. 123E
1"=60'


No DOSC

4 if possible
30K

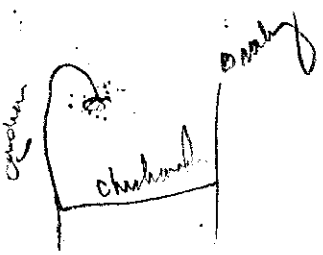

Indian Trail


1.	S 61° 05' W	12.00'
2.	S 43° 48' W	10.76'
3.	S 50° 51' W	22.56'
4.	S 47° 45' W	8.62'
5.	S 35° 39' W	17.30'
6.	S 55° 40' E	26.00'
7.	S 7° 48' W	22.47'
8.	S 20° 10' E	32.22'
9.	S 25° 35' E	27.66'
10.	S 18° 32' E	30.07'
11.	S 20° 39' W	7.21'
12.	S 16° 04' E	37.98'
13.	N 74° 00' E	15.10'
14.	N 60° 07' E	11.80'

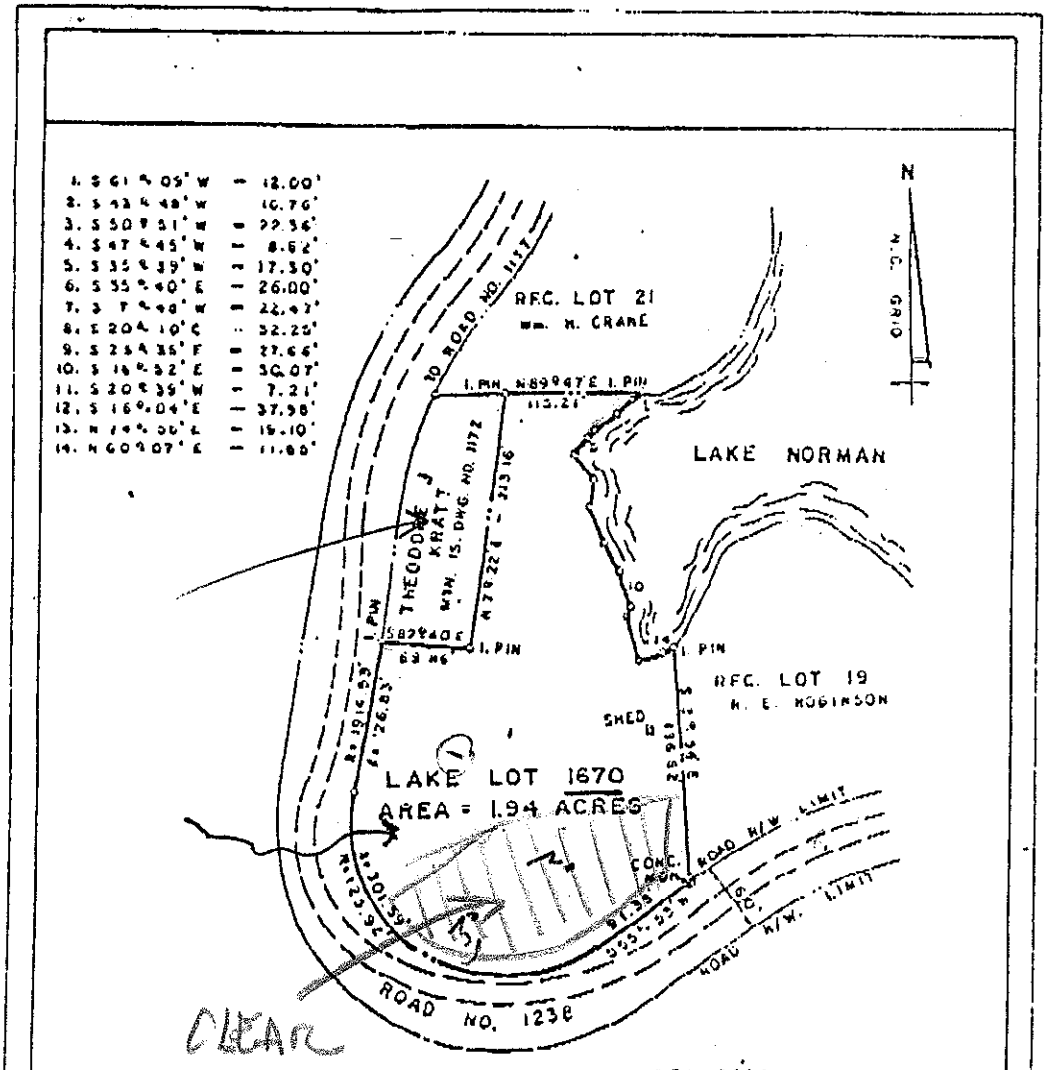

CRESCENT LAND & TIMBER CORP.
(DORMON THOMPSON, COMMR.)
U.M.L. — 33

NOTE: BUILDING SETBACK LINES ARE
35 FT FROM ROAD RIGHT OF WAY LIMIT
50 FT FROM LAKE BOUNDARY AND
10 FT. FROM SIDE LOT LINE.

REFERENCE:
PLAT BOOK 14, PAGE 60
MISC. DWG. NO. C.F. 7-A

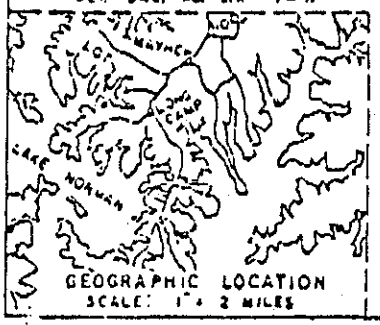

CRESCENT LAND & TIMBER CORP.
LAKE NORMAN
REVISION OF SECTION 7
LOT 1670

DAVIDSON TOWNSHIP
IREDELL COUNTY, N.C.

0 100 200 300

SCALE: 1" = 100' APRIL 22, 1986
MISC. BK. NO. 802, 482, 483, 484, DWG NO. C.F. 7-A-5