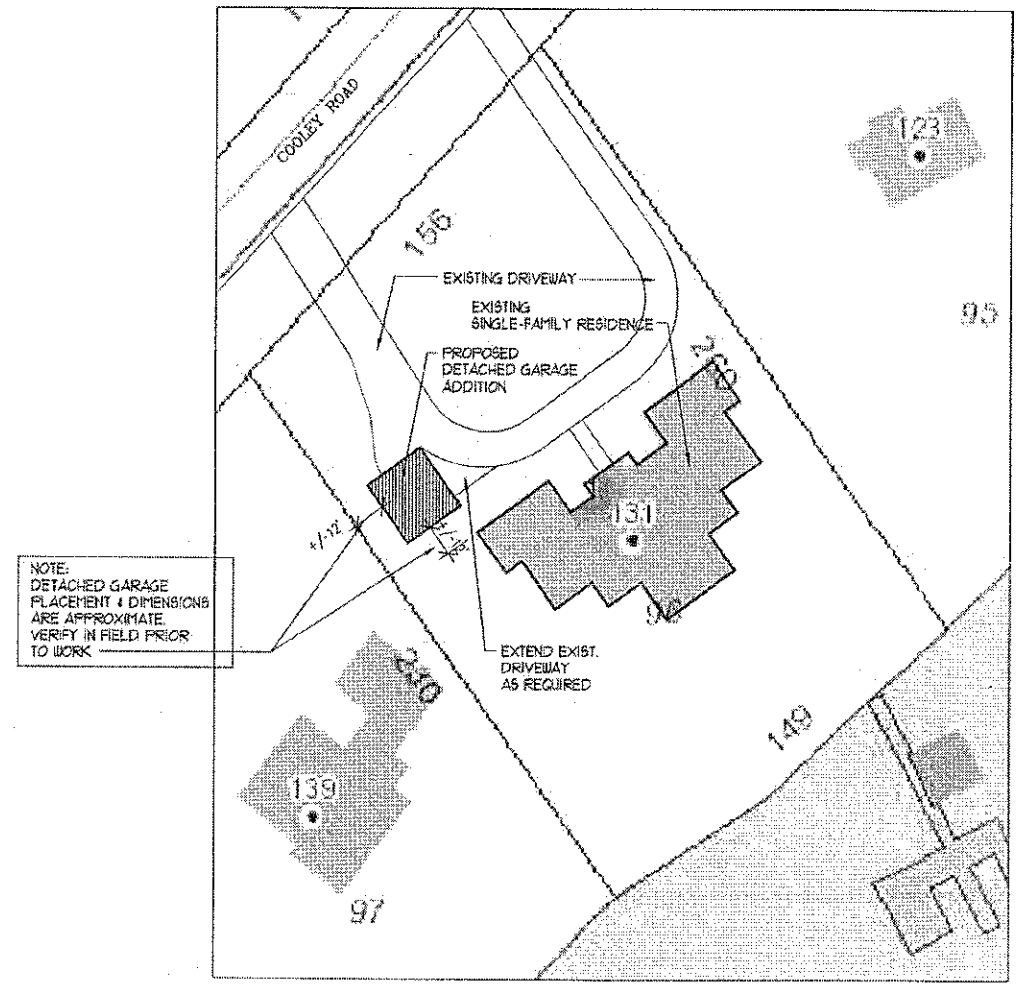


1 A0.0 SITE PLAN
1" = 40'

SHEET INDEX:	
A0.0	SITE PLAN
A1.0	FOUNDATION PLAN
A1.1	FLOOR PLAN, DETAILS
A1.2	ROOF PLAN, DETAIL
A2.0	EXTERIOR ELEVATIONS
A2.1	EXTERIOR ELEVATIONS

SITE PLAN, INDEX

SCOTT FLEMING DESIGN, LLC
2215 BEAUCATCHER LN.
CHARLOTTE, NC
704.907.3045 – scott@scottflemingdesign.com

DETACHED GARAGE ADDITION to the
Oddo Residence
131 Cooley Road, Mooresville, NC 28117

PROJECT NO.	13051
DATE	10.03.13
REVISIONS	

A0.0
SHEET NO.