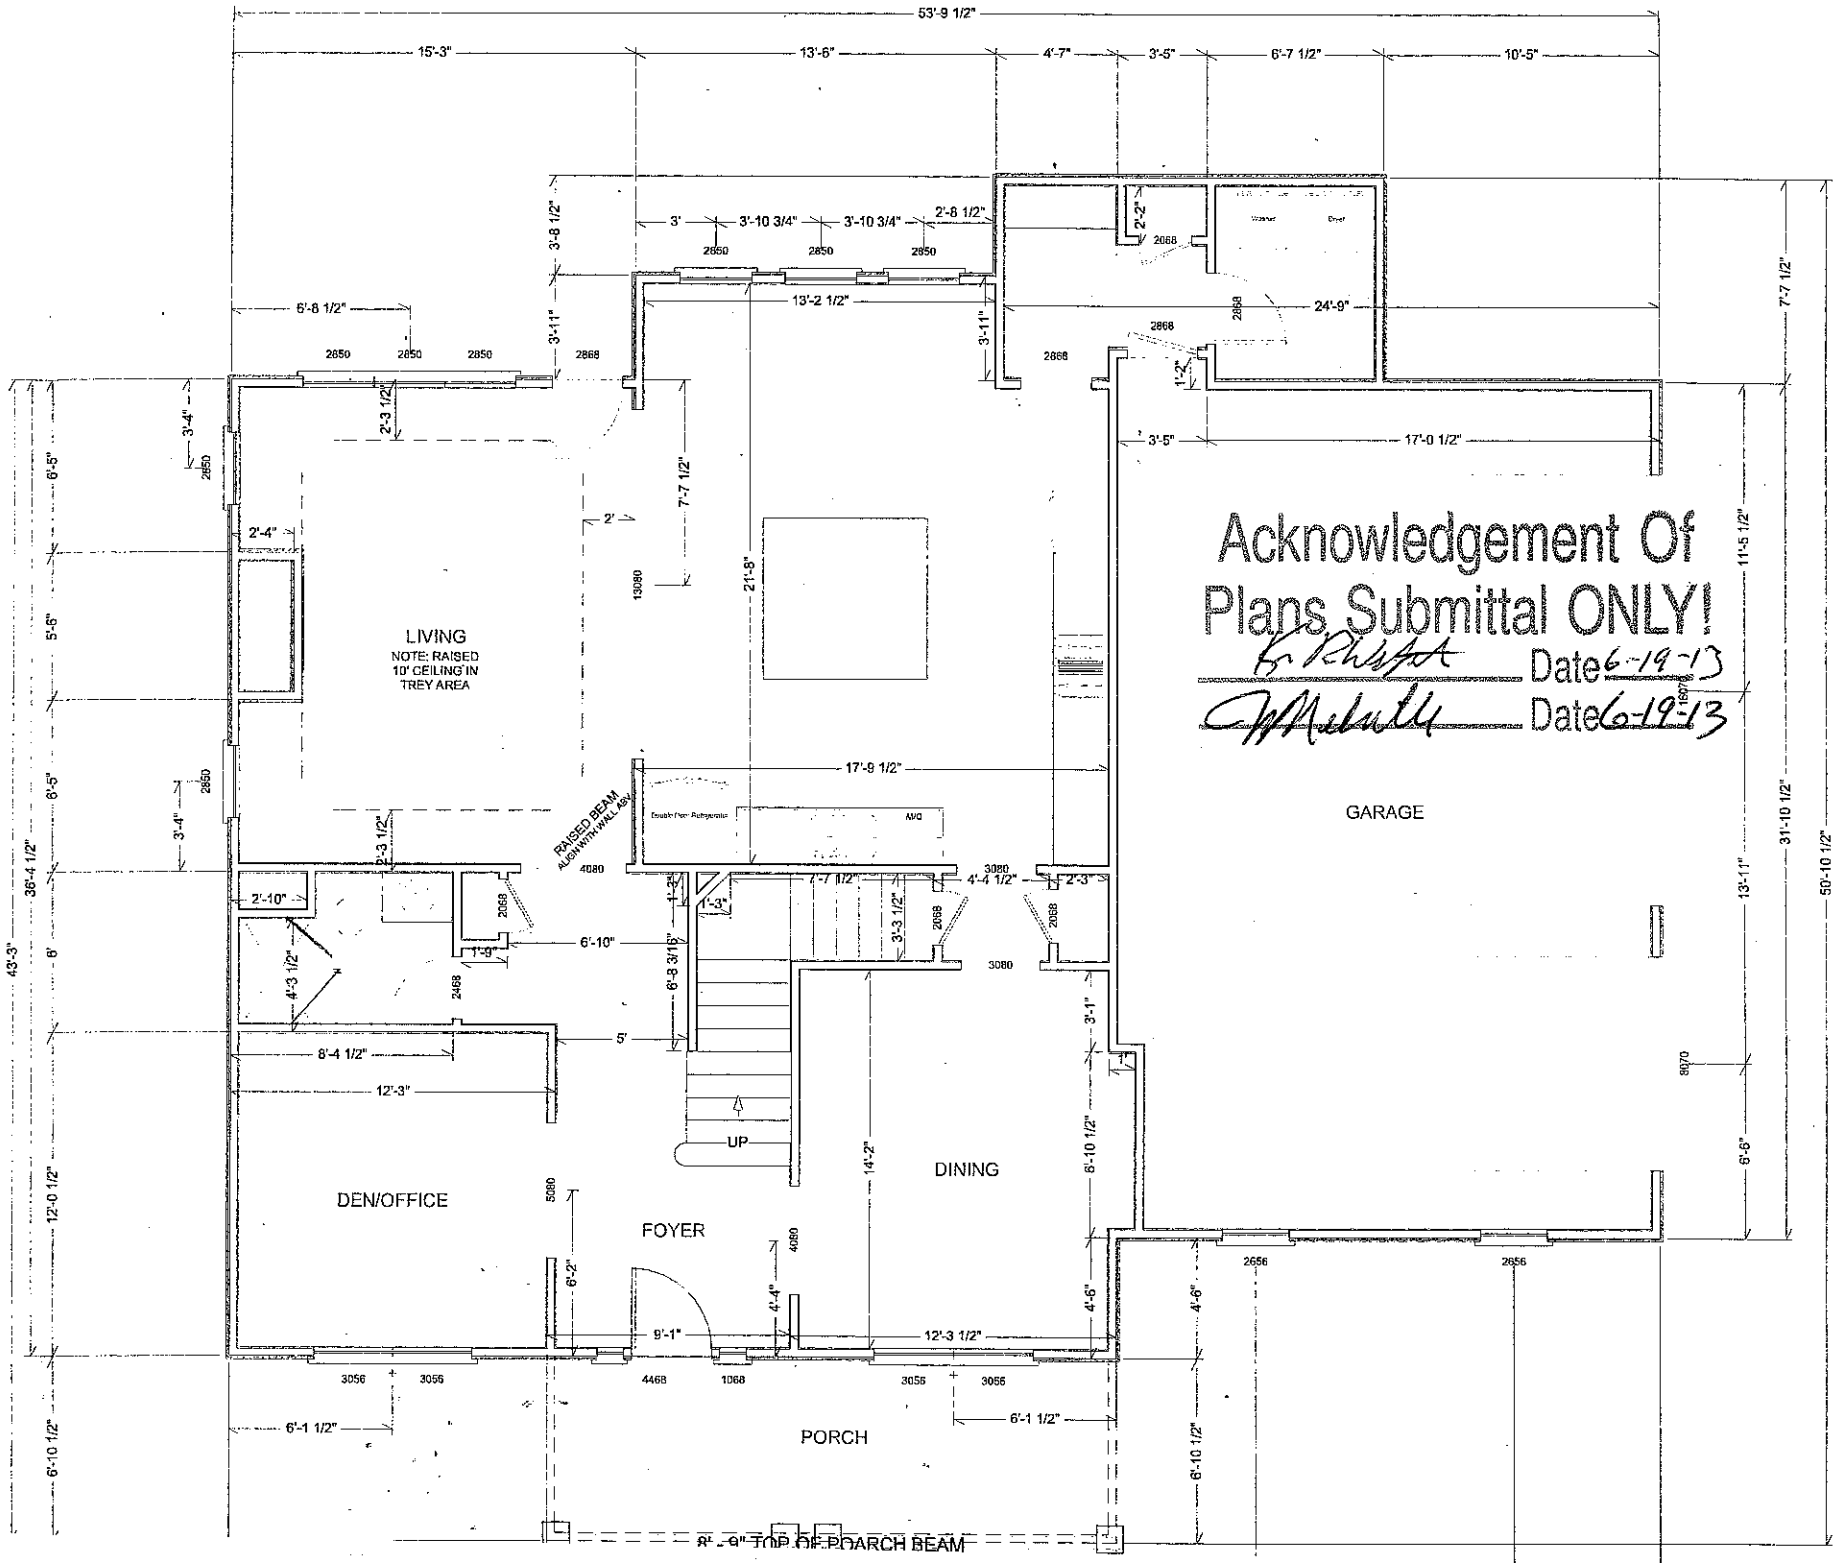
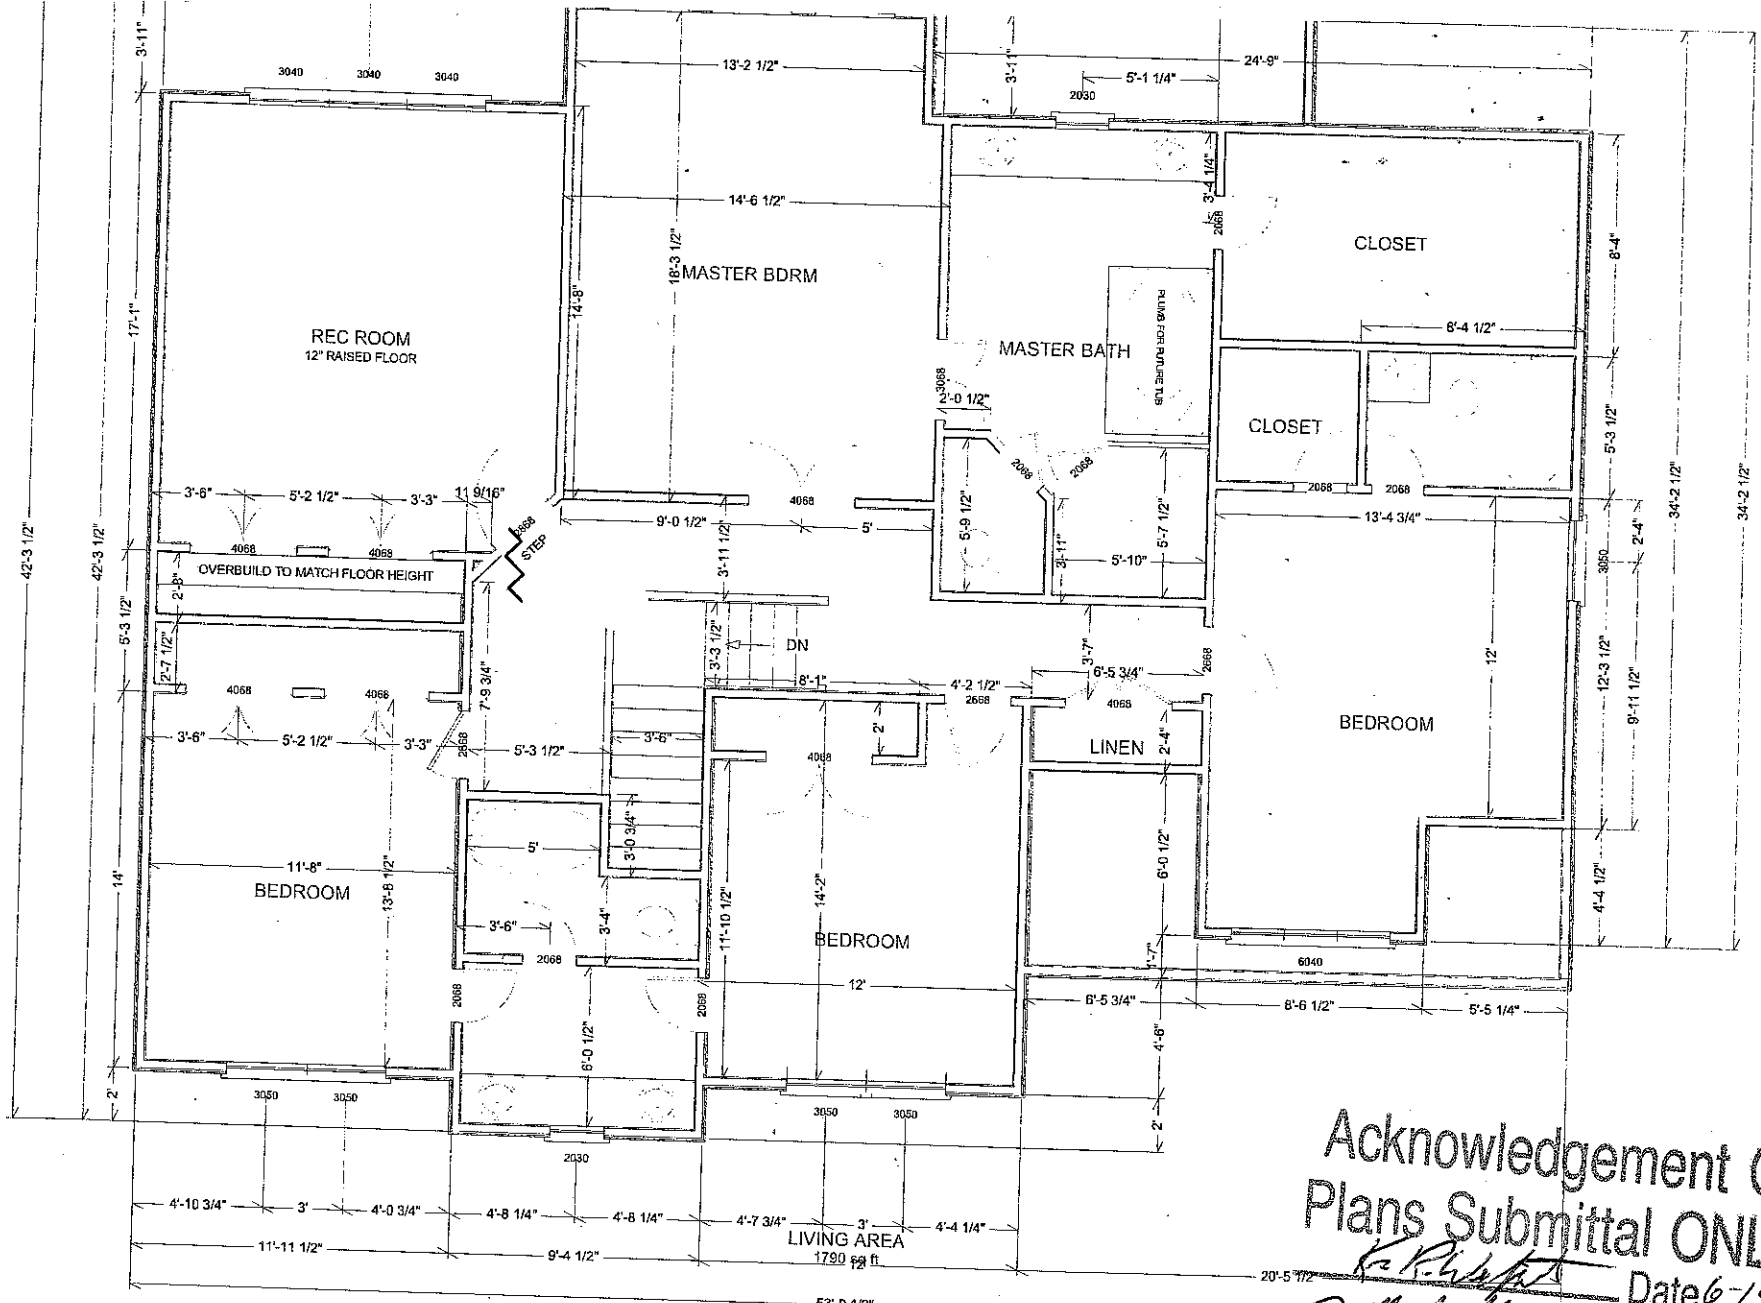

53'-9 1/2"
15'-3"
13'-6"
4'-7"
3'-5"
6'-7 1/2"
10'-5"
LIVING
NOTE: RAISED
10' CEILING IN
TREY AREA
GARAGE
DEN/OFFICE
FOYER
DINING
PORCH
UP
RAISED BEAM
AUGH WITH WALL ABV
Acknowledgement Of
Plans Submittal ONLY!
Date 6-19-13
Date 6-19-13
8'-9" TOP OF PORCH BEAM



Acknowledgement Of Plans Submittal ONLY!

Date 6-19-13

Date 6-19-13

SECOND FLOOR PLAN

SCALE 1/4" = 1'0"