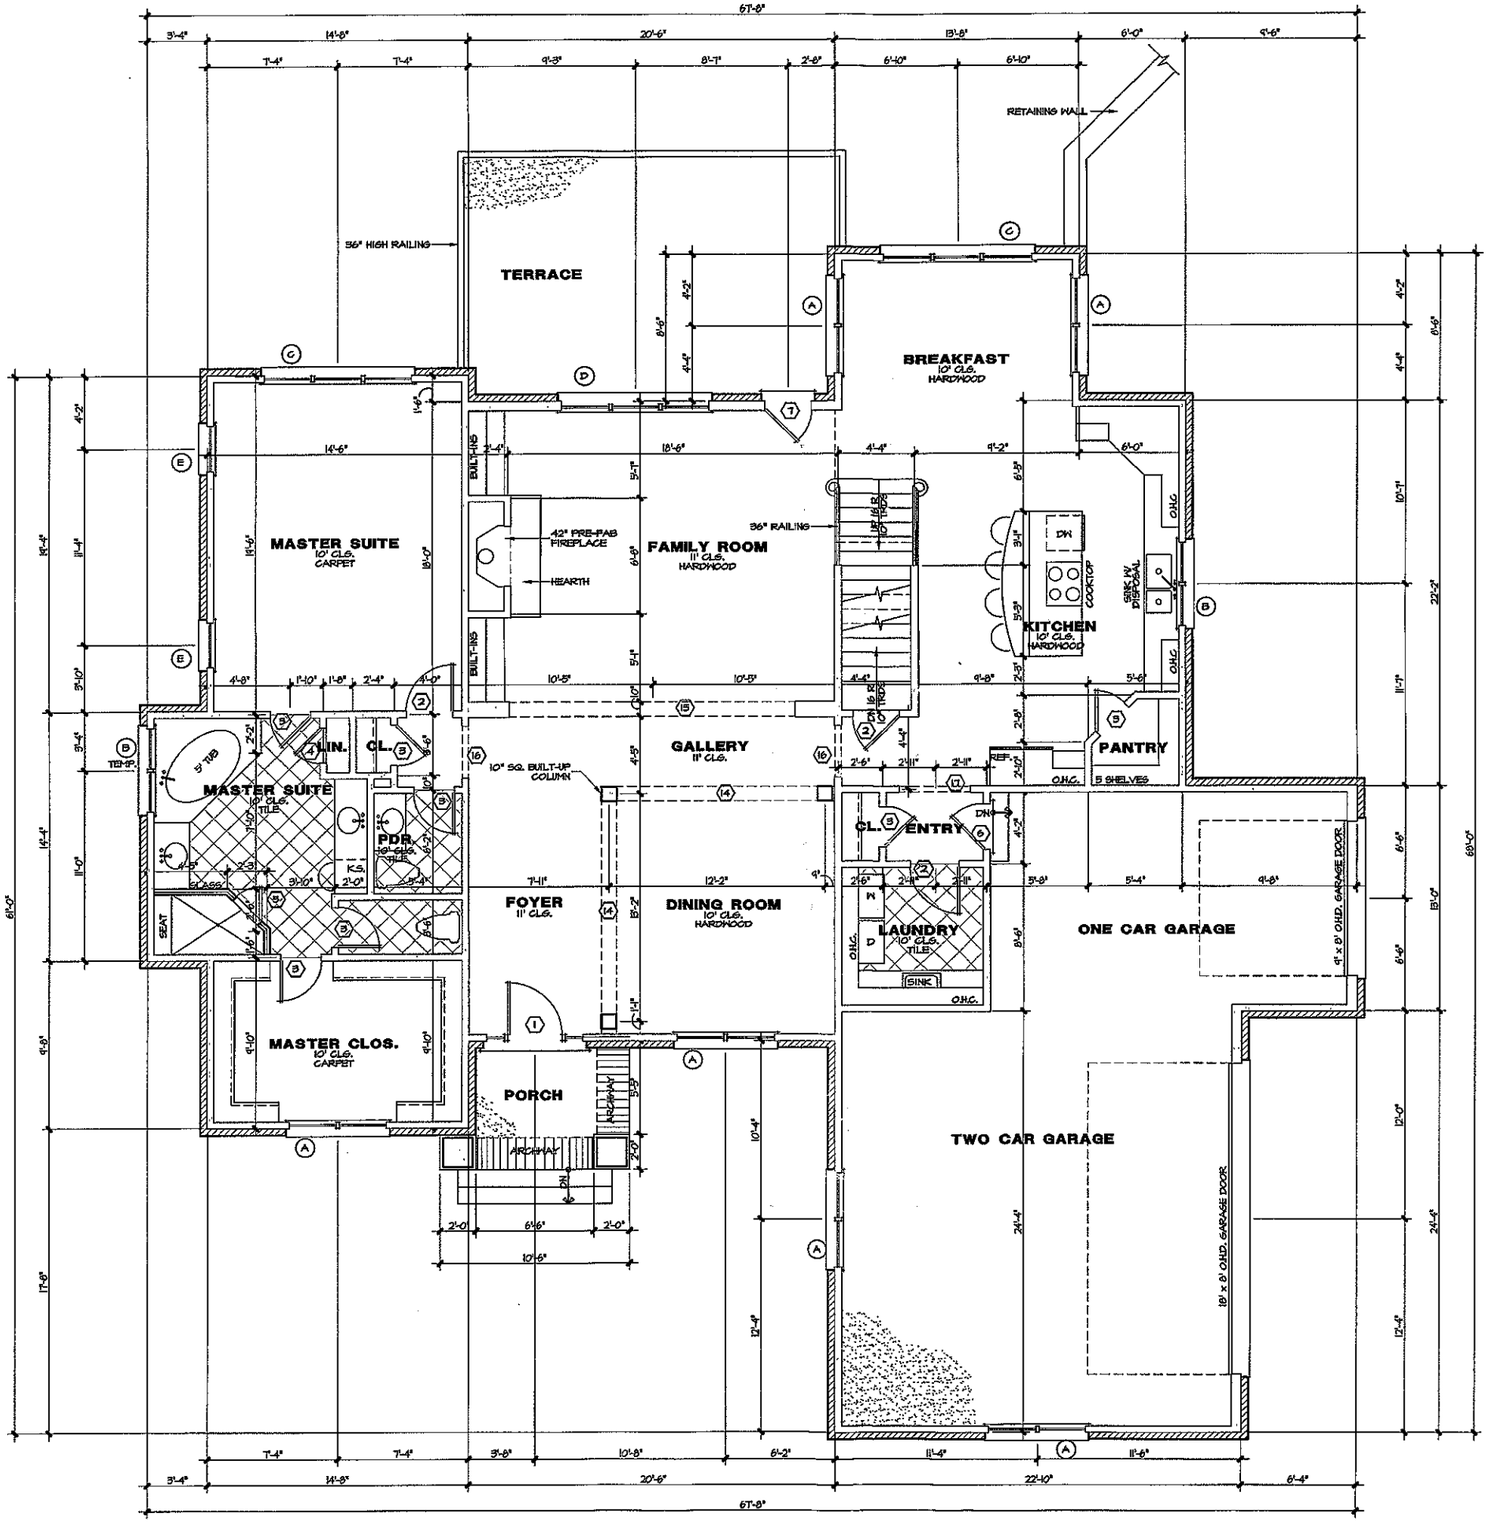



## DOOR SCHEDULE

| | SIZE | DESCRIPTION |
|---|---|---|
| 1 | 3'0" x 8'0" | ENTRY DOOR W/ 12" SIDELIGHTS |
| 2 | 2'8" x 8'0" | SOLID PANEL |
| 3 | 2'4" x 8'0" | SOLID PANEL |
| 4 | 2'0" x 8'0" | SOLID PANEL |
| 5 | 2'0" | TEMPERED GLASS |
| 6 | 2'8" x 8'0" | 20 MIN. FIRE RATED |
| 7 | 2'8" x 8'0" | FRENCH DOOR W/ 16" TRANSOM |
| 8 | 2-2'8" x 8'0" | SOLID PANEL |
| 9 | 2-2'8" x 8'0" | FRENCH DOORS W/ FIXED FRENCH PANELS |
| 10 | 2-2'8" x 8'0" | (EXT) ALUM. CLAD |
| 11 | 2'8" x 6'8" | SOLID PANEL |
| 12 | 2'4" x 6'8" | SOLID PANEL |
| 13 | 2'0" x 6'8" | SOLID PANEL |
| 14 | 12"* x 8'0" | DRYWALL OPENING |
| 15 | 16"* x 8'0" | DRYWALL OPENING |
| 16 | 3'0" x 8'0" | CASED OPENING |
| 17 | 4'0" x 8'0" | CASED OPENING |
| 18 | 3'6" x 8'0" | CASED OPENING |
| 19 | 2'8" x 8'0" | CASED OPENING |
| 20 | 2'4" x 6'8" | SOLID PANEL, POCKET |
| 21 | 2'8" x 6'8" | SOLID PANEL, POCKET |
| 22 | 3'0" x 6'8" | DRYWALL OPENING |
| 23 | 2'8" x 6'8" | DRYWALL OPENING |

## WINDOW SCHEDULE

| | SIZE | DESCRIPTION |
|---|---|---|
| A | 2-2'8" x 6'2" | DOUBLE HUNG |
| B | 2-2'4" x 4'6" | DOUBLE HUNG |
| C | 3-2'8" x 6'2" | DOUBLE HUNG |
| D | 3-2'8" x 6'2" | DOUBLE HUNG W/ 16" TRANSOM |
| E | 2'8" x 6'2" | DOUBLE HUNG |
| F | 2-2'8" x 5'2" | DOUBLE HUNG |
| G | 4-2'8" x 5'2" | DOUBLE HUNG |
| H | 2'0" x 4'0" | DOUBLE HUNG |
| I | 2-2'8" x 4'0" | DOUBLE HUNG |

CAROLINA design GROUP
10620 BAILEY ROAD, SUITE L, CORNELIUS, NC 28031
VOICE: 704.895.7805 FAX: 704.895.0599
WWW.CAROLINADESIGNGROUP.COM

LOT 372
THE FARMS
~ established 2000 ~

A NEW RESIDENCE BY
David Dibble
Custom Homes, Inc.

SEAL


| DRAWN BY | DATE |
|---|---|
| RF/JDH/DR | 01.10.07 |
| CHECKED BY | JOB NUMBER |
| RF/JDH/JWS | DIBB 003-07 |

DRAWING TITLE:
MAIN LEVEL FLOOR PLAN

SCALE: 1/4" = 1'-0"

SHEET NO:
5
OF 11 SHEETS

© Copyright, Carolina Design Group, Inc. - 2007

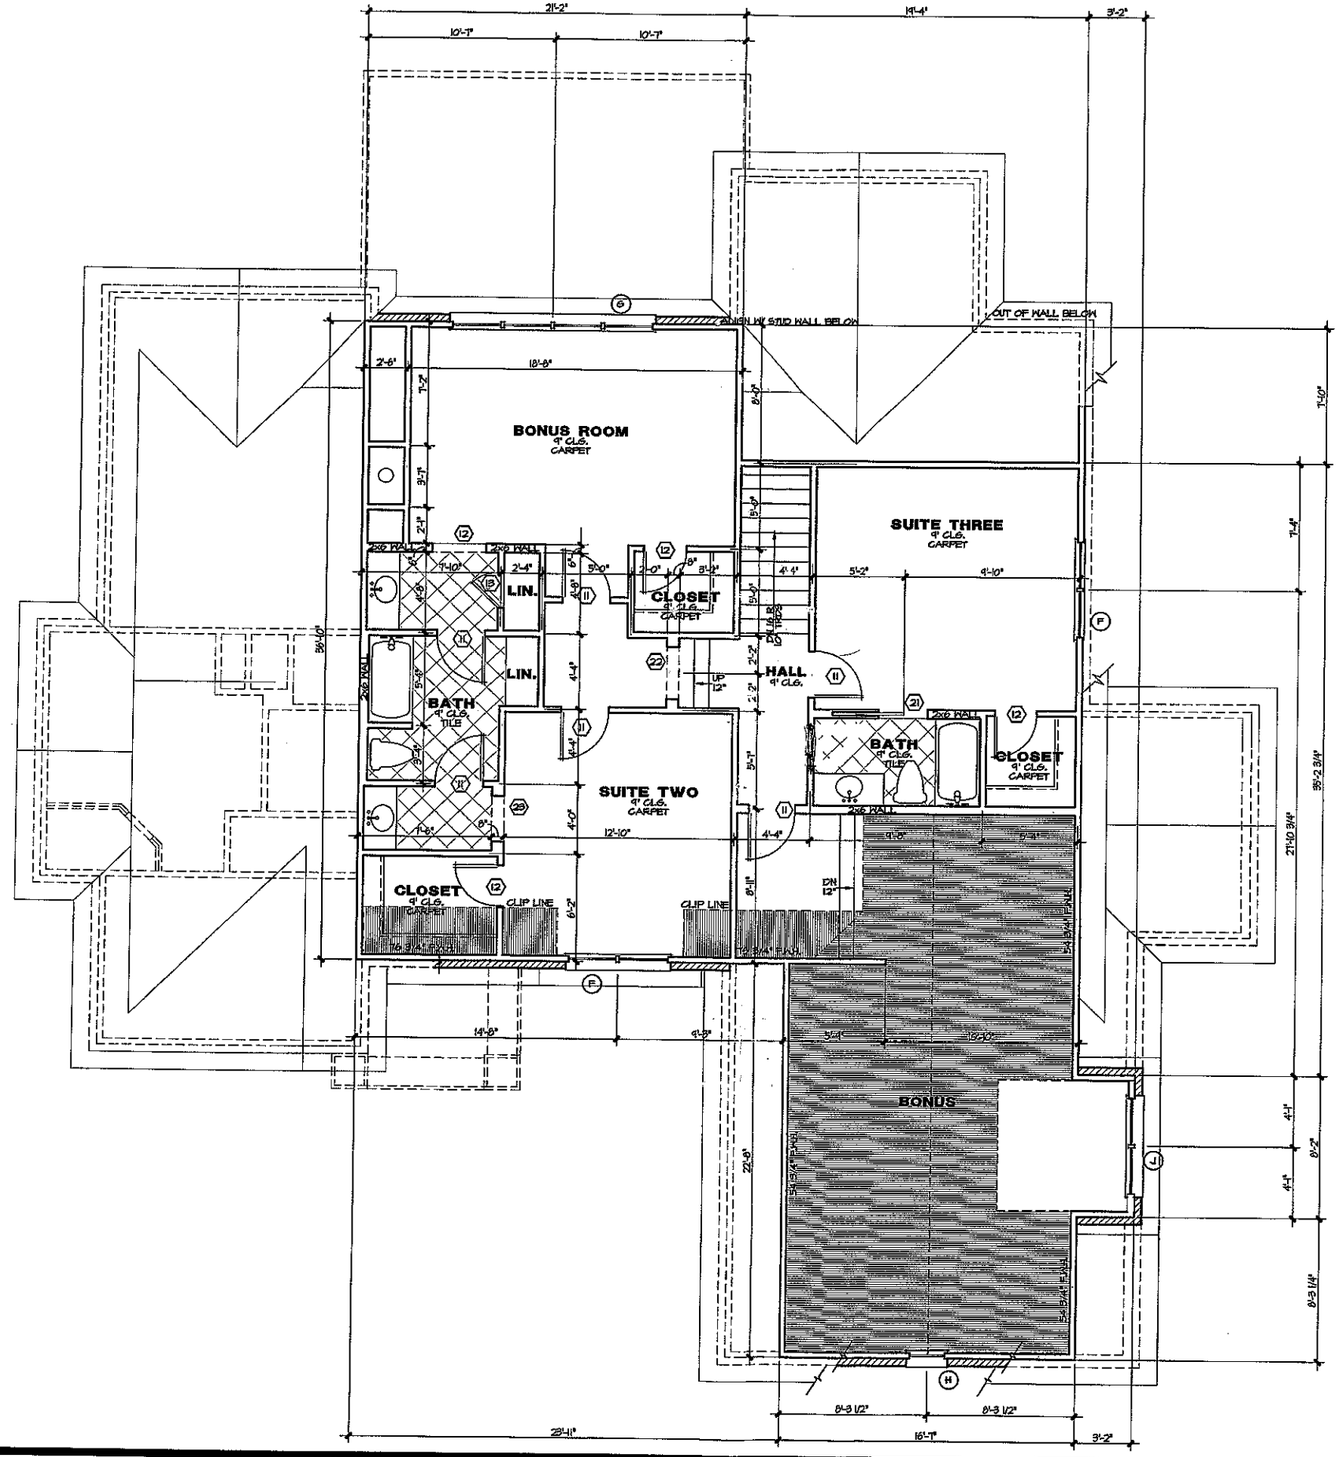


## DOOR SCHEDULE

| | SIZE | DESCRIPTION |
|---|---|---|
| 1 | 3'0" x 6'0" | ENTRY DOOR W/ 12" SIDELIGHTS |
| 2 | 2'8" x 8'0" | SOLID PANEL |
| 3 | 2'4" x 8'0" | SOLID PANEL |
| 4 | 2'0" x 8'0" | SOLID PANEL |
| 5 | 2'0" | TEMPERED GLASS |
| 6 | 2'8" x 8'0" | 20 MIN. FIRE RATED |
| 7 | 2'8" x 8'0" | FRENCH DOOR W/ 16" TRANSOM |
| 8 | 2-2'8" x 8'0" | SOLID PANEL |
| 9 | 2-2'8" x 8'0" | FRENCH DOORS W/ FIXED FRENCH PANELS |
| 10 | 2-2'8" x 8'0" | (EXT) ALUM. CLAD |
| 11 | 2'8" x 6'8" | SOLID PANEL |
| 12 | 2'4" x 6'8" | SOLID PANEL |
| 13 | 2'0" x 6'8" | SOLID PANEL |
| 14 | 12'4" x 8'0" | DRYWALL OPENING |
| 15 | 16'0" x 8'0" | DRYWALL OPENING |
| 16 | 3'0" x 8'0" | CASED OPENING |
| 17 | 4'0" x 8'0" | CASED OPENING |
| 18 | 5'6" x 8'0" | CASED OPENING |
| 19 | 2'8" x 8'0" | CASED OPENING |
| 20 | 2'4" x 6'8" | SOLID PANEL, POCKET |
| 21 | 2'8" x 6'8" | SOLID PANEL, POCKET |
| 22 | 3'0" x 6'8" | DRYWALL OPENING |
| 23 | 2'8" x 6'8" | DRYWALL OPENING |

## WINDOW SCHEDULE

| | SIZE | DESCRIPTION |
|---|---|---|
| A | 2-2'8" x 6'2" | DOUBLE HUNG |
| B | 2-2'4" x 4'6" | DOUBLE HUNG |
| C | 3-2'8" x 6'2" | DOUBLE HUNG |
| D | 3-2'8" x 6'2" | DOUBLE HUNG W/ 16" TRANSOM |
| E | 2'8" x 6'2" | DOUBLE HUNG |
| F | 2-2'8" x 5'2" | DOUBLE HUNG |
| G | 4-2'8" x 5'2" | DOUBLE HUNG |
| H | 2'0" x 4'0" | DOUBLE HUNG |
| I | 2-2'8" x 4'0" | DOUBLE HUNG |

CAROLINA design GROUP
10620 BAILEY ROAD, SUITE L, CORNELIUS, NC 28031
VOICE: 704.895.7605 FAX: 704.895.0599
WWW.CAROLINADESIGNGROUP.COM

LOT 372

THE FARMS

A NEW RESIDENCE BY
David Dibble
Custom Homes, Inc.

SEAL

| DRAWN BY | DATE |
|---|---|
| RF/JDH/DR | 01.10.07 |
| CHECKED BY | JOB NUMBER |
| RF/JDH/JWS | DIBB 003-07 |

DRAWING TITLE:
UPPER LEVEL FLOOR PLAN

SCALE: 1/4" = 1'-0"

SHEET NO:
6
OF 11 SHEETS

© Copyright, Carolina Design Group, Inc. - 2007