SCHEDULES

DOORS

NO.	SIZE	TYPE	DESCRIPTION	QTY.
01	2'0	INT.	GLASS SHOWER	1
02	2'-4"x6'-8"	INT.	SIX PANEL	15
03	2'-6"x6'-8"	INT.	POCKET	0
04	2'-6"x6'-8"	INT.	SIX PANEL	5
05	5'-0"x7'-6"	INT.	SIX PANEL	3
06	2'-2"x6'-8"	EXT.	SIX PANEL	1
07	2'-0"x6'-8"	EXT.	FRENCH	0
08	2'-0"x6'-8"	EXT.	ATRIUM	2
09	2'-0"x6'-0"	EXT.	ATRIUM W/ 12" TRANSOM	2
10	2'-0"x6'-8"	EXT.	SIX PANEL	1
11	5'-0"x8'-0"	EXT.	SIX PANEL W/ 12" SIDELITES & 16" FLAT TRANS	1
12	9'-0"x8'-0"	EXT.	PANEL BI-FOLD GARAGE	2
13	2'-6"x8'-0"	INT.	SIX PANEL	3
14	2'-0"x6'-8"	INT.	THREE PANEL	1

DOOR SCHEDULE LEGEND

BB	BACK BAND	NOTE : SEE SHEET 7 FOR	
BM	BRICK MOULD	CASING PROFILES	

WINDOWS

TYPE	SIZE	CASING	DESCRIPTION	QTY.
A	2'-2"x4'-0"	114 W/BB	DOUBLE HUNG W/ 4" MULL	1
B	2'-4"x2'-4"	114 W/BB	1/4 CIRCLE TRANSOM	2
C	2'-4"x5'-0"	114 W/BB	DOUBLE HUNG	1
D	2'-4"x4'-0"	114 W/BB	DOUBLE HUNG	1
E	2'-4"x4'-6"	114 W/BB	DOUBLE HUNG	6
F	2'-4"x5'-0"	114 W/BB	DOUBLE HUNG	0
G	2'-2"x5'-0"	114 W/BB	DOUBLE HUNG W/ 4" MULL	1
H	2'-2"x2'-0"	114 W/BB	DOUBLE HUNG W/ 4" MULL	4
I	2'-0"x5'-0"	114 W/BB	DOUBLE HUNG	8
J	2'-2"x5'-0"	114 W/BB	DOUBLE HUNG W/ 4" MULL	2
K	2'-0"x5'-0"	114 W/BB	DOUBLE HUNG	7
L	2'-8"x5'-0"	114 W/BB	STAT	2
M	2'-2"x5'-0"	114 W/BB	DOUBLE HUNG W/ 4" MULL	1
N	3'-0"	114 W/BB	1/2 CIRCLE	0
O	2'-0"x2'-0"	114 W/BB	STAT W/ 2-1'-6"x2'-0" FIX 4" MULL	1
P	2'-0"x2'-0"	114 W/BB	STAT W/ 2-1'-6" FIX 4" MULL	0
Q	4'-0"x5'-0"	114 W/BB	STAT W/ HALF CIRCLE HEAD	1

WINDOW SCHEDULE LEGEND

BB	BACK BAND	DH	DOUBLE HUNG
BM	BRICK MOULD	STAT.	STATIONARY

NOTES:

All egress windows must meet emergency egress code requirements. Due to variations that occur in all local building codes, window and egress compliance should be verified with manufacturer before ordering.

Provide shutters as noted at window locations shown on exterior elevations. Overall dimensions of pair of shutters to be equivalent to inside frame dimension of window. Maximum width of individual shutter not to exceed 2'-0". All shutters to be hinged and operable w/ 1 shutter dog per shutter.

SQUARE FOOTAGE :


MAIN LEVEL	2,081 hsd. s.f.
UPPER LEVEL	940 hsd. s.f.
TOTAL	3,021 hsd. s.f.
NOT INCLUDED	
UPPER LEVEL UNFINISHED STORAGE	129 s.f.
OPEN	350 s.f.

GENERAL NOTES:

1. Ceiling heights are as follows unless otherwise noted:
   Basement : Ceiling height is vary
   First Floor: 9'-0" Ceiling Height
   Second Floor: 9'-0" Ceiling Height
2. Size and location of retaining walls (if shown on drawings) are to be determined by contractor according to site conditions.
3. Number of treads and risers at exterior stairs to be determined by contractor according to site conditions.
4. Shaded walls indicate 2X6 stud walls.
5. Finished spaces indicated on Basement Plan to have F.T. 2X4 furring at 16" O.C. at poured concrete walls, unless otherwise noted.
6. All dimensions at exterior walls are to outface of wall unless otherwise noted.
7. All angles shown on plans (other than 90 degrees) to be 45 degrees, unless otherwise noted.
8. All wood in contact with concrete or exterior wall masonry shall be pressure treated.
9. All wood for interior trim to be kiln dried to a moisture content of 8%.
10. All wood for exterior trim to be kiln dried #1 finish grade mult-rial and back primed.
11. Lumber for general work and not exposed shall be kiln dried Southern Yellow Pine (SYP) or Hem Fir, of 19%.
12. Refer to structural drawings for design of foundation, floor, ceiling, and roof structural systems.

ABBREVIATIONS:

Abv.	Above
A.F.F.	Above Finished Floor
A.S.F.	Above Sub-Floor
C.O.	Closet Opening
O.C.	On Center
O.F.S.	Outface of Stud
O.F.W.	Outface of Wall

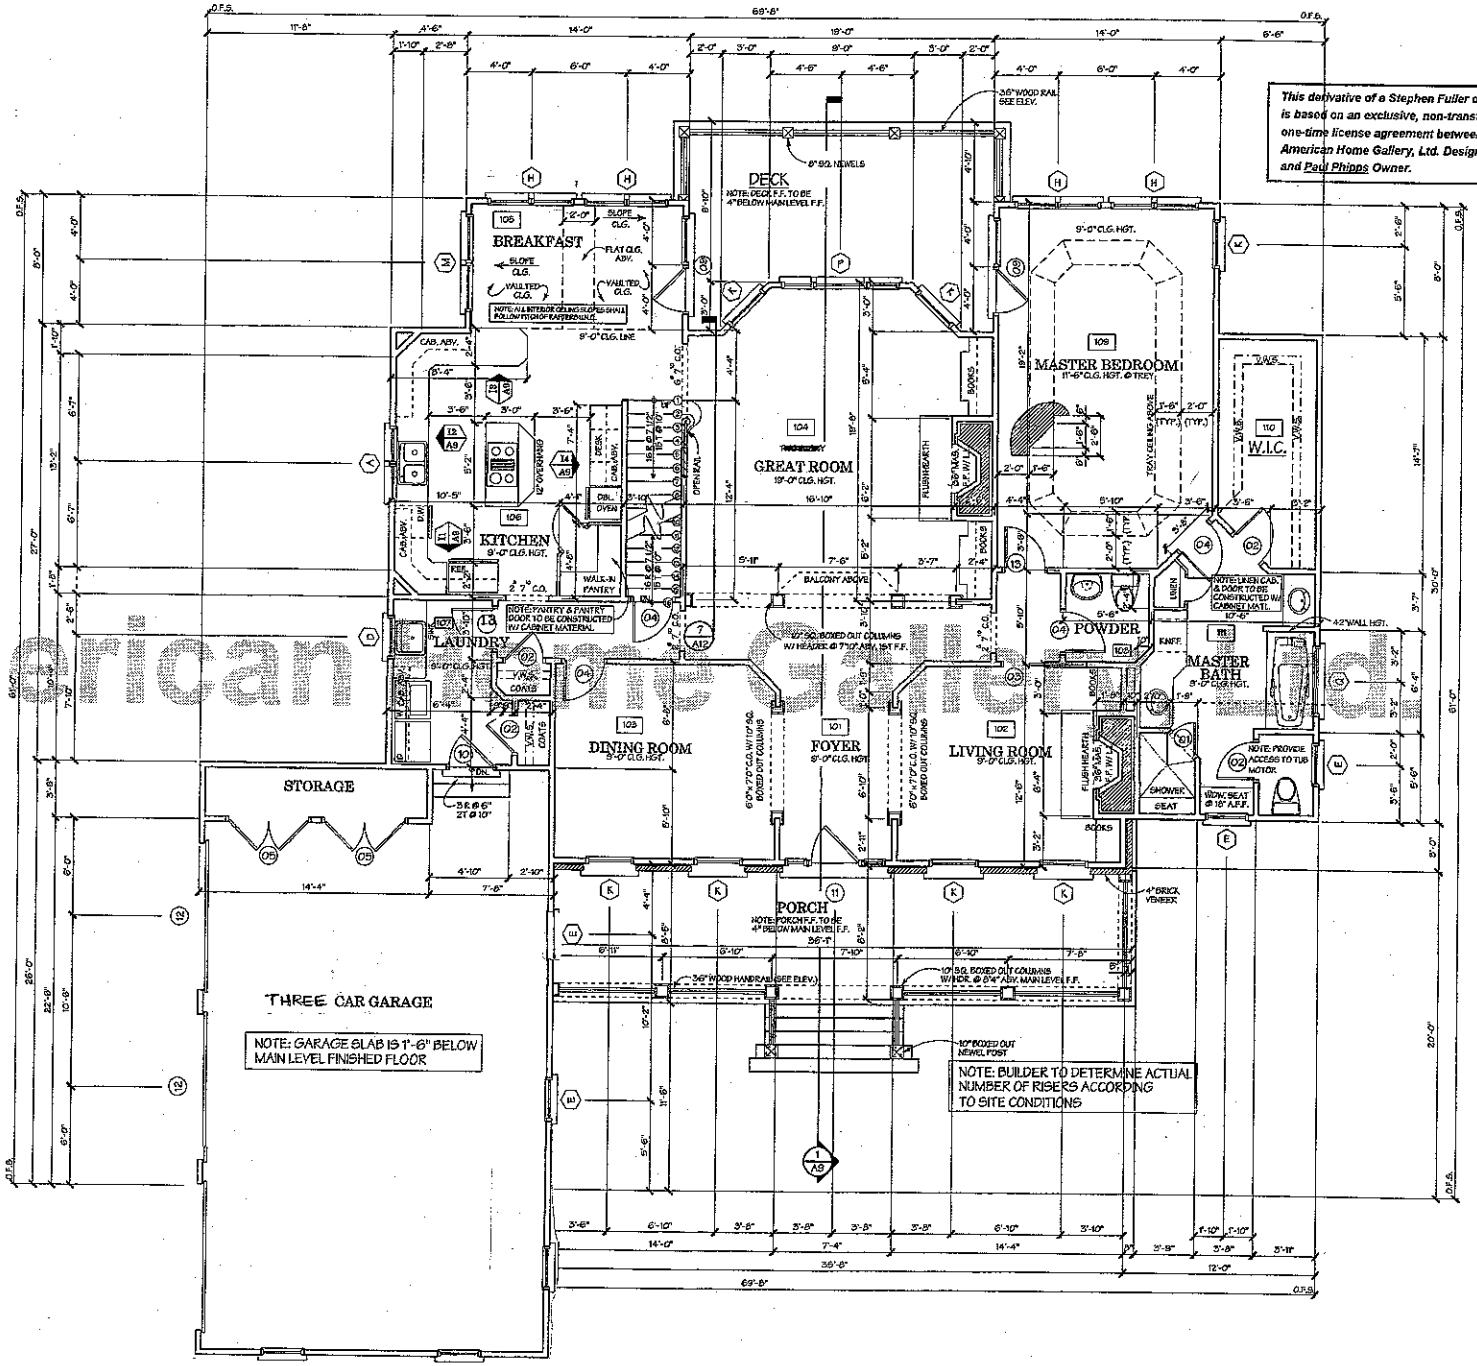

This derivative of a Stephen Fuller design is based on an exclusive, non-transferable one-time license agreement between American Home Gallery, Ltd. Designer and Paul Phipps Owner.

©2000 Stephen Fuller American Home Gallery, Ltd.

SCHEDULES

DOORS

	SIZE	TYPE	DESCRIPTION	QTY.
	2'0"	EXT.	GLASS SHOWER	1
	2'-4"x6'-8"	EXT.	6D PANEL	16
	2'-6"x6'-8"	INT.	POCKET	0
	2'-8"x6'-8"	EXT.	6D PANEL	8
	3'-2"x7'-6"	INT.	6D PANEL	3
	3'-2"x6'-8"	EXT.	6D PANEL	1
	2'-8"x6'-8"	EXT.	FRENCH	0
	2'-8"x6'-8"	EXT.	ATRIUM	2
	2'-10"x6'-8"	EXT.	ATRIUM W/ 12" TRANSOM	2
	2'-8"x6'-8"	EXT.	6D PANEL	1
	3'-0"x6'-8"	EXT.	6D PANEL W/ 12" OBELITED & 18" ELLIP TRANS.	1
	9'-0"x8'-0"	EXT.	PANELED GARAGE	2
	2'-8"x6'-8"	INT.	6D PANEL	2
	2'-10"x6'-8"	INT.	THREE PANEL	1

DOOR SCHEDULE LEGEND

B	BACK BAND	NOTE : SEE SHEET 7 FOR CASING PROFILES	
M	BRICK MOULD		

WINDOWS

	SIZE	CASING	DESCRIPTION	QTY.
	2'-2"x4'-2"	614 W/BB	DOUBLE HUNG W/ 4" MULL	1
	2'-4"x3'-4"	614 W/BB	1/4 CIRCLE TRANSOM	2
	2'-4"x5'-2"	614 W/BB	DOUBLE HUNG	1
	2'-4"x4'-2"	614 W/BB	DOUBLE HUNG	1
	2'-4"x4'-6"	614 W/BB	DOUBLE HUNG	6
	2'-4"x5'-2"	614 W/BB	DOUBLE HUNG	0
	2'-2"x5'-2"	614 W/BB	DOUBLE HUNG W/ 4" MULL	4
	2'-2"x5'-2"	614 W/BB	DOUBLE HUNG W/ 4" MULL	4
	2'-8"x5'-2"	614 W/BB	DOUBLE HUNG	0
	2'-2"x5'-2"	614 W/BB	DOUBLE HUNG W/ 4" MULL	2
	2'-8"x2'-2"	614 W/BB	DOUBLE HUNG	1
	2'-8"x2'-2"	614 W/BB	STAT	2
	2'-2"x5'-2"	614 W/BB	DOUBLE HUNG W/ 4" MULL	1
	3'-0"	614 W/BB	1/2 CIRCLE	0
	3'-0"x5'-2"	614 W/BB	STAT W/ 2'-2"x5'-2" FW/ 4" MULL	1
	2'-0"x5'-2"	614 W/BB	STAT W/ 2'-2"x5'-2" FW/ 4" MULL	2
	4'-0"x5'-2"	614 W/BB	STAT W/ HALF CIRCLE HEAD	1

WINDOW SCHEDULE LEGEND

B	BACK BAND	DH	DOUBLE HUNG
M	BRICK MOULD	STAT	STATIONARY

NOTES

Bedroom window(s) must meet emergency egress code requirements. See revisions Sheet for all local building codes. Window sizes & compliance should be verified with manufacturer before ordering.

Provide shutters as noted at window locations shown on exterior elevations. Overall dimensions of pair of shutters to be equivalent to side frame dimension of window. Maximum width of individual shutter not to exceed 2'-0". All shutters to be hinged and operable with shutter dog per shutter.

SQUARE FOOTAGE:

MAIN LEVEL	2,081 htd. s.f.
UPPER LEVEL	940 htd. s.f.
TOTAL	3,021 htd. s.f.
NOT INCLUDED	
UPPER LEVEL UNFINISHED STORAGE	129 s.f.
OPEN	350 s.f.


GENERAL NOTES:

1. Ceiling heights are as follows unless otherwise noted:
   Basement : Ceiling height as vary
   First Floor: 9'-0" Ceiling Height
   Second Floor : 8'-0" Ceiling Height
2. Size and location of retaining walls (if shown on drawings) are to be determined by contractor according to site conditions.
3. Number of treads and risers at exterior stairs to be determined by contractor according to site conditions.
4. Shaded walls indicate 2X6 stud walls.
5. Finished spaces indicated on Basement Plan to have F.T. 2X4 furring at 16" O.C. at poured concrete walls, unless otherwise noted.
6. All dimensions at exterior walls are to outface of wall unless otherwise noted.
7. All angles shown on plans (other than 90 degrees) to be 45 degrees, unless otherwise noted.
8. All wood in contact with concrete or exterior wall masonry shall be pressure treated.
9. All wood for interior trim to be kiln dried to a moisture content of 9%.
10. All wood for exterior trim to be kiln dried finish grade material and back primed.
11. Lumber for general work and not exposed shall be kiln dried Southern Yellow Pine (SYP) or Hem Fir, of 19%.
12. Refer to structural drawings for design of foundation, floor, ceiling, and roof structural systems.

ABBREVIATIONS:

Abv.	Above
A.F.F.	Above Finished Floor
A.S.F.	Above Sub-Floor
C.O.	Casual Opening
O.C.	On Center
O.F.S.	Outface of Stud
O.F.W.	Outface of Wall

This derivative of a Stephen Fuller design is based on an exclusive, non-transferable, one-time license agreement between American Home Gallery, Ltd. Designer and Paul Phipps Owner.

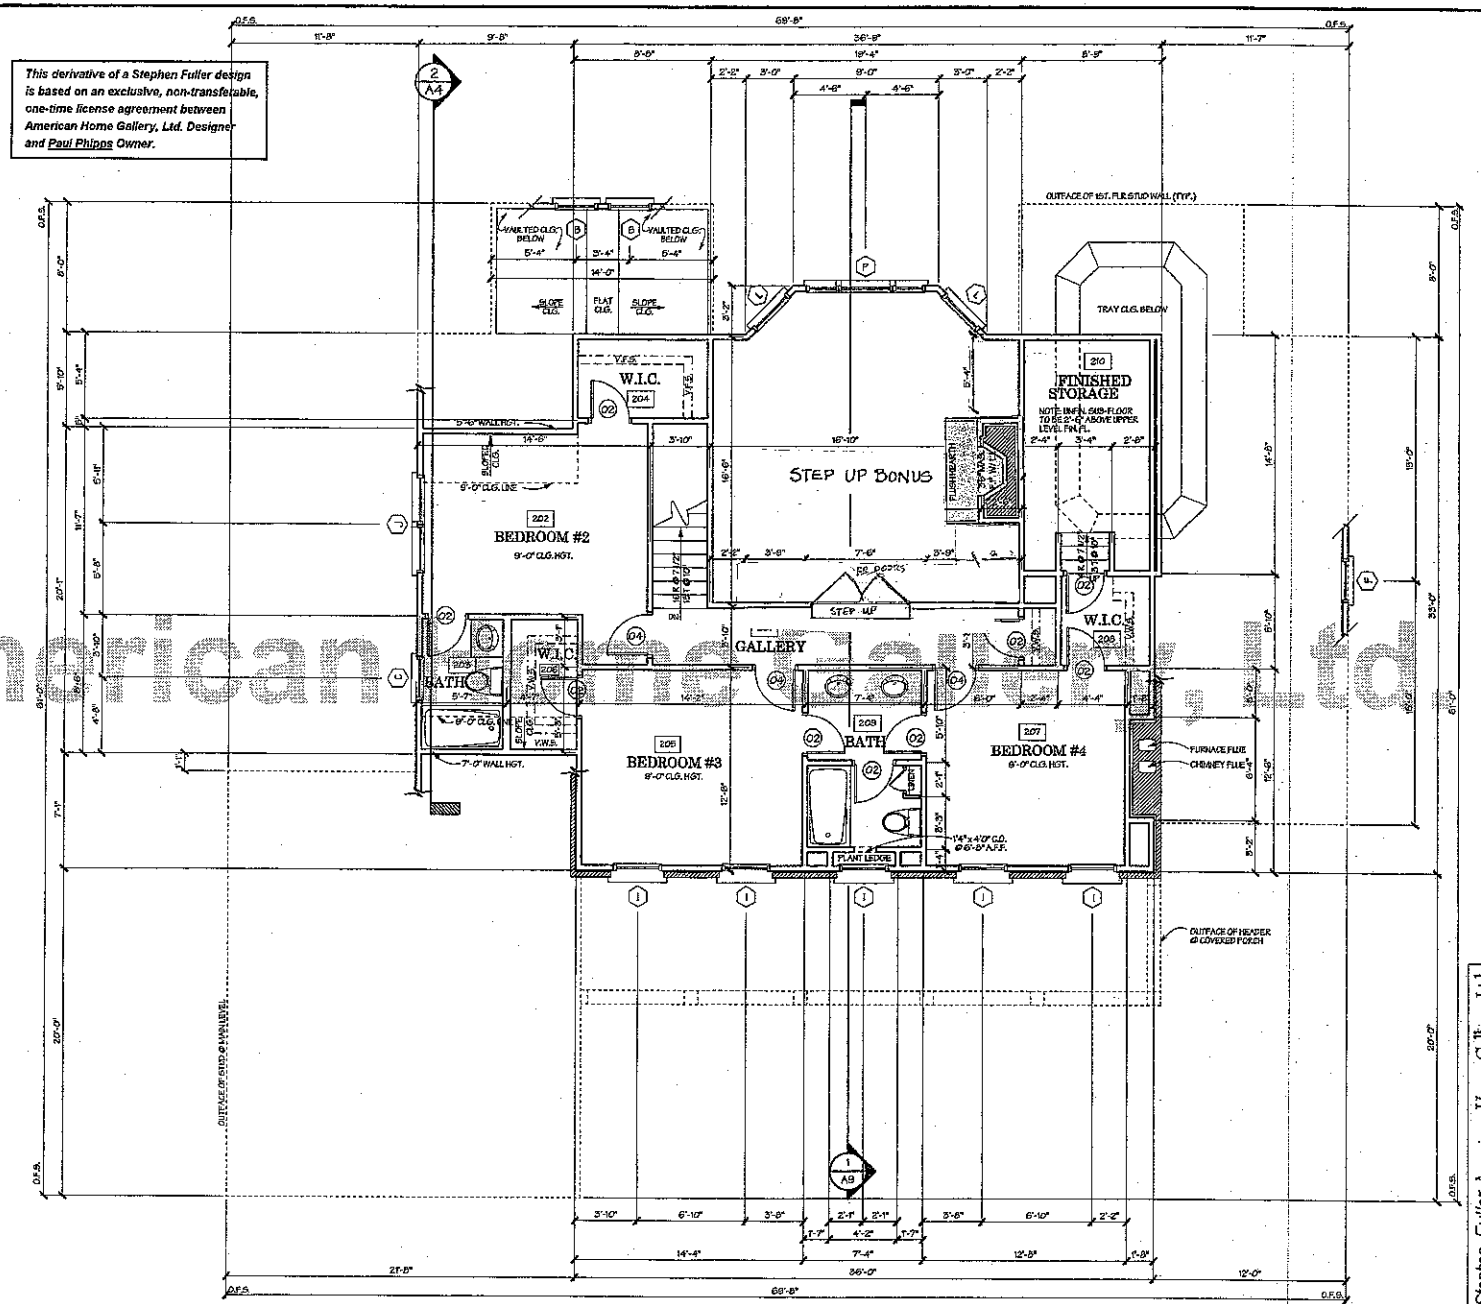

1 A3 UPPER LEVEL PLAN
SCALE: 1/4" = 1'-0"

©2002 Stephen Fuller American Home Gallery, Ltd.