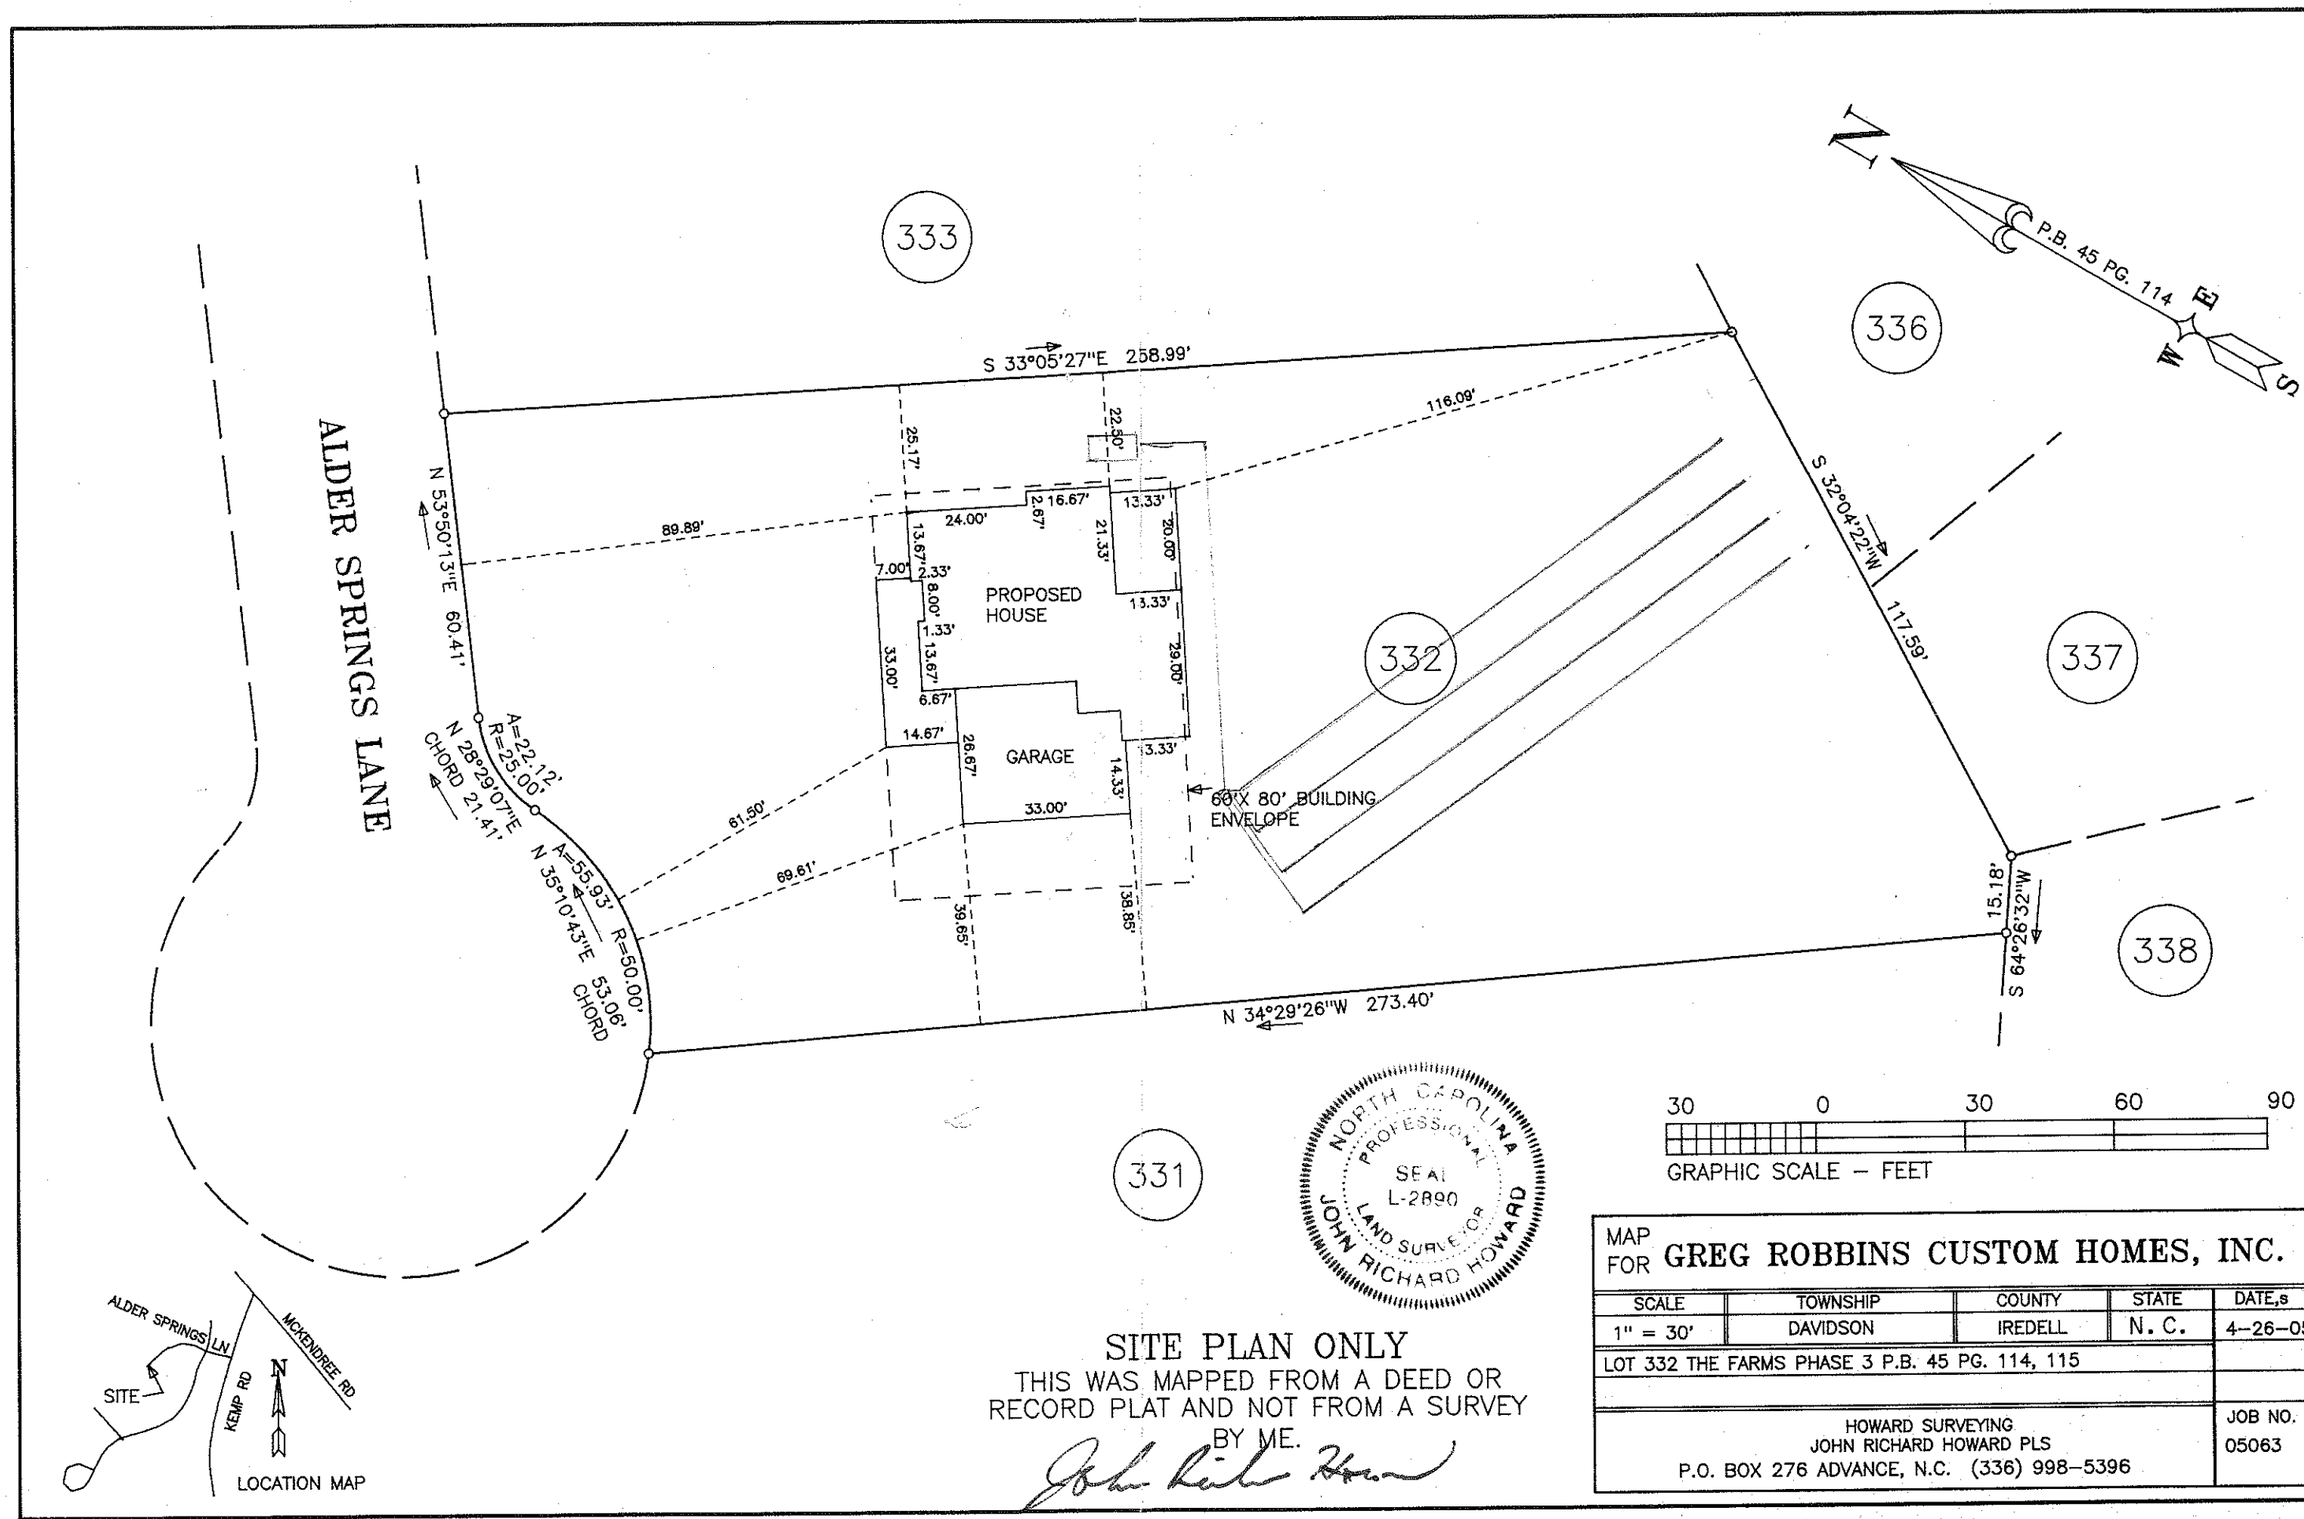


SITE PLAN ONLY

THIS WAS MAPPED FROM A DEED OR RECORD PLAT AND NOT FROM A SURVEY BY ME.

John Richard Howard

MAP FOR **GREG ROBBINS CUSTOM HOMES, INC.**

SCALE	TOWNSHIP	COUNTY	STATE	DATE,s
1" = 30'	DAVIDSON	IREDELL	N. C.	4-26-05
LOT 332 THE FARMS PHASE 3 P.B. 45 PG. 114, 115				
HOWARD SURVEYING JOHN RICHARD HOWARD PLS P.O. BOX 276 ADVANCE, N.C. (336) 998-5396				JOB NO. 05063