
CHECKED BY: VPA	AREA:
DATE: 9/24/03	
1ST. FLOOR HEATED	2108
2ND. FLOOR HEATED	1335
**TOTAL HEATED AREA	3443
GARAGE	778
***TOTAL AREA	4221
BASEMENT	XXX
BOX BAY	XXX
3 SIDED ANGLED BAY	XXX
SUNROOM	XXX
OPEN AREA	147

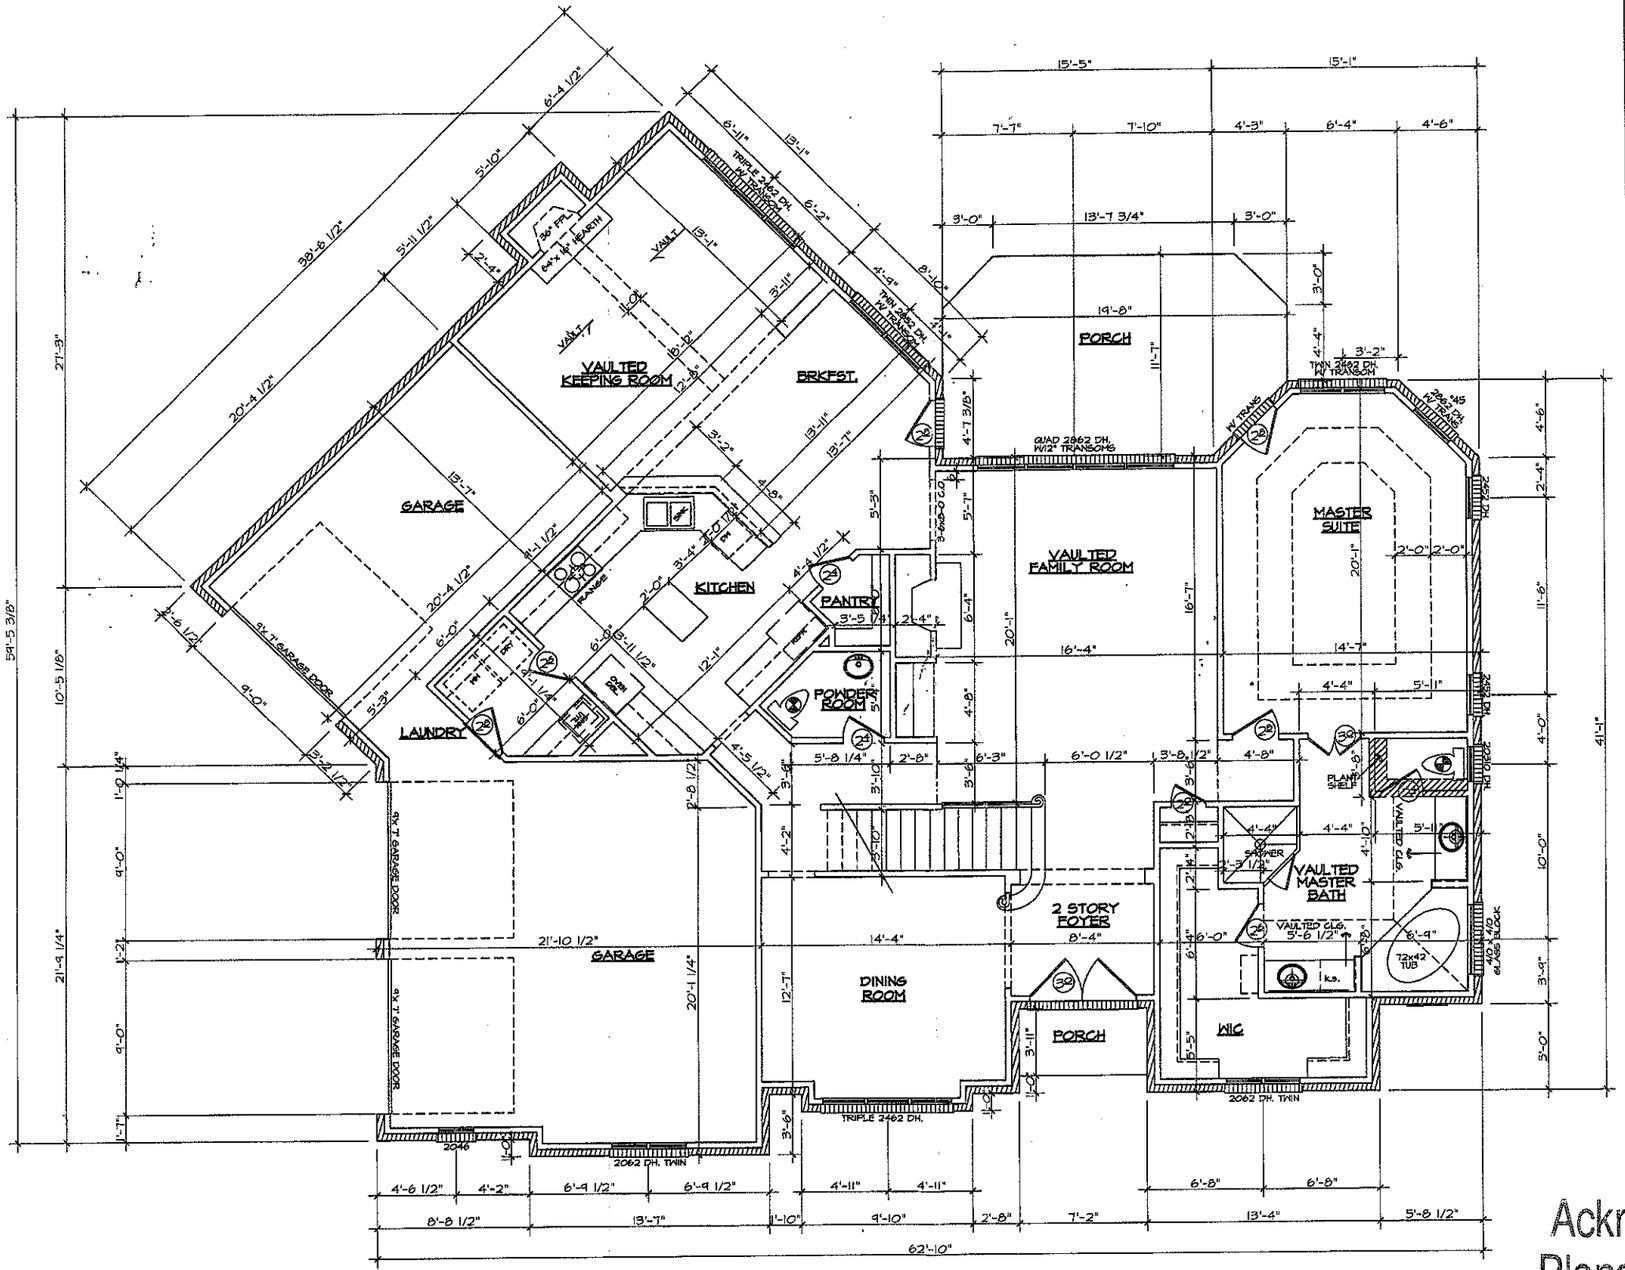

FIRST FLOOR PLAN
SCALE: 1/4" = 1'-0"

Acknowledgement Of Plans Submittal ONLY!

W. Allen R.S. Date 5/5/05

Date

FARM #333

WHITLEY & CO.
PHONE: 704-667-1700
HARRISBURG N.C. 28075

VPA DESIGN

PLAN NUMBER :
FULL_BRICK
FIRST_FLOOR_PLAN

Date:	4/1/04
Scale:	1/4"=1'
Drawn:	VPA
Checked:	***
Sheet:	2

SECOND FLOOR PLAN

SCALE: 1/4" = 1'-0"

WHITLEY & CO.
PHONE: 704-567-1700
HARRISBURG N.C. 28075

VPA DESIGN

PLAN NUMBER : FULL_BRICK SECOND_FLOOR_PLAN

Date:	7/15/03
Scale:	1/4"=1'
Drawn:	VPA
Checked:	***
Sheet:	3