IREDELL COUNTY HEATLH DEPARTMENT

PAGE 2: *SITE PLAN WORKSHEET*

SEE THE SAMPLE SITE PLAN BELOW. INCOMPLETE SITE PLANS WILL BE RETURNED TO YOU FOR COMPLETION AND MAY RESULT IN A DELAY IN THE ISSUANCE OF YOUR SEPTIC SYSTEM PERMIT!!!

Place an (X) beside each item as you complete the site plan:


_____ Property Line measurements are clearly identified…
_____ All proposed structures are indicated…
SHOW: proposed house or business footprint, wells, water lines, patios, pools and decks, and any other item that will occupy space on the site
_____ Front and side setbacks from property line…
_____ Preferred driveway location and configuration, preferred well location…
_____ Area you prefer your septic system to be placed…
_____ North arrow, or other sufficient indicator of direction…


Circle N/A on the following if appropriate:

_____ Location of septic systems and wells within 100' of your property… N/A
_____ Location of easements and rights of ways on your property… N/A
_____ Location of any designated wetlands on the property… N/A

Signature: _____ 6/13/12
Property owner or owner's legal representative signature (SIGNATURE REQUIRED) DATE

USE THIS SPACE TO DRAW YOUR SITE PLAN

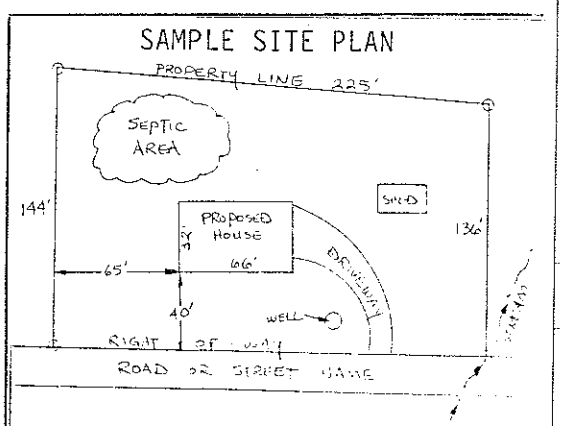

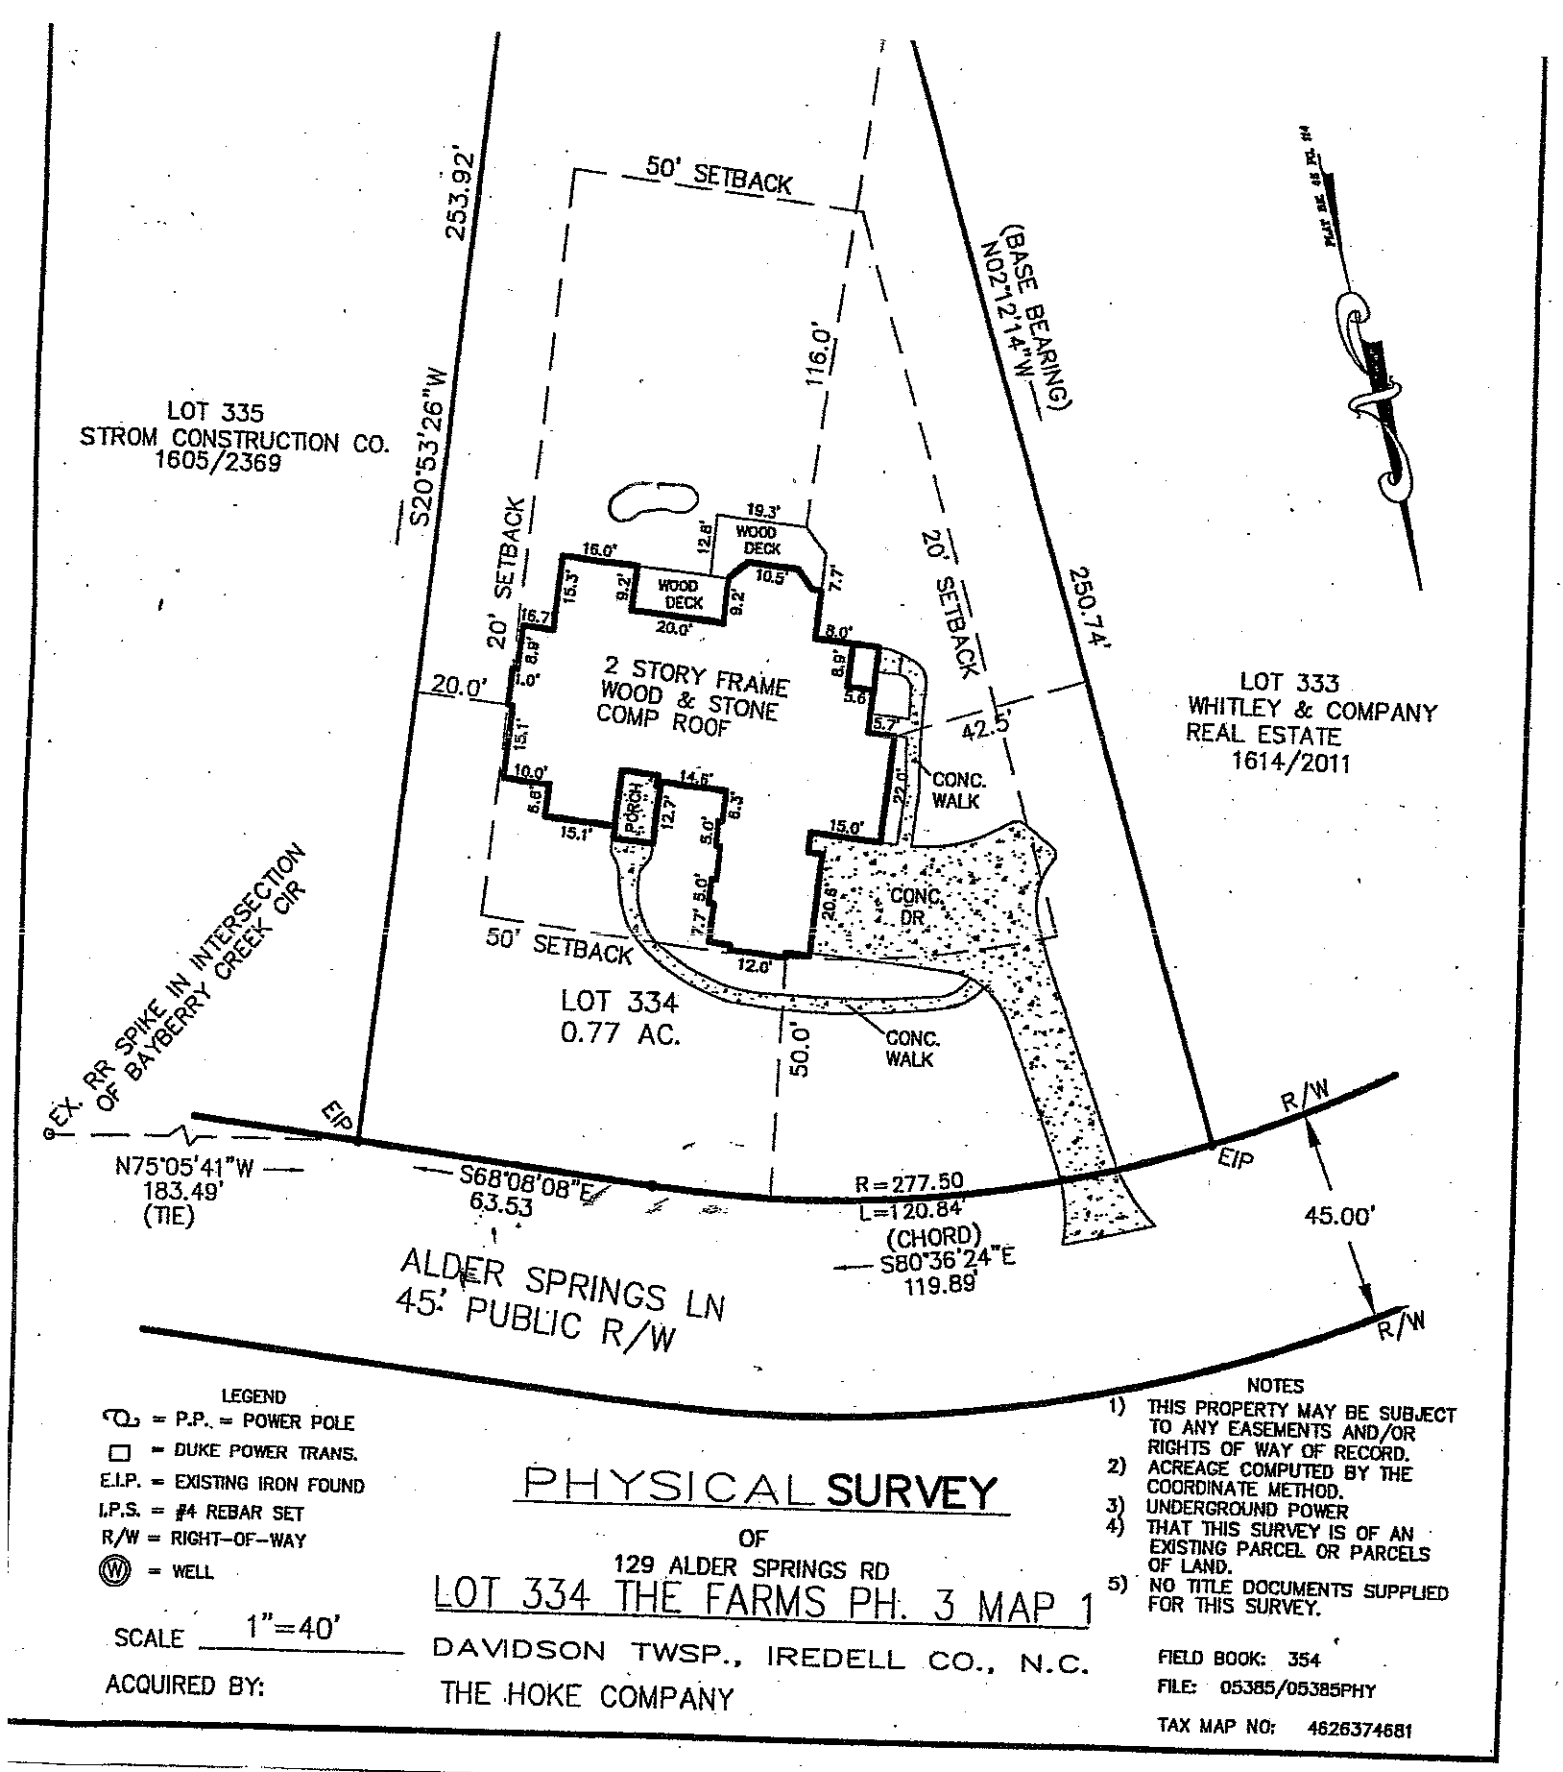

LEGEND

- P.P. = POWER POLE
- □ = DUKE POWER TRANS.
- E.I.P. = EXISTING IRON FOUND
- I.P.S. = #4 REBAR SET
- R/W = RIGHT-OF-WAY
- Ⓦ = WELL

SCALE 1"=40'

ACQUIRED BY:

PHYSICAL SURVEY

OF

129 ALDER SPRINGS RD

LOT 334 THE FARMS PH. 3 MAP 1

DAVIDSON TWSP., IREDELL CO., N.C.

THE HOKE COMPANY

NOTES

1) THIS PROPERTY MAY BE SUBJECT TO ANY EASEMENTS AND/OR RIGHTS OF WAY OF RECORD.
2) ACREAGE COMPUTED BY THE COORDINATE METHOD.
3) UNDERGROUND POWER
4) THAT THIS SURVEY IS OF AN EXISTING PARCEL OR PARCELS OF LAND.
5) NO TITLE DOCUMENTS SUPPLIED FOR THIS SURVEY.

FIELD BOOK: 354

FILE: 05385/05385PHY

TAX MAP NO: 4626374681