IREDELL COUNTY HEALTH DEPARTMENT

Application For Improvement Permit and/or Authorization To Construct, Existing System Inspection

(THE ABOVE PERMIT DOCUMENTS WILL BECOME INVALID IF INFORMATION PROVIDED ON THIS APPLICATION IS FALSIFIED OR CHANGED, OR IF THE SITE IS ALTERED. THE IMPROVEMENT PERMIT IS VALID FOR EITHER 60 MONTHS OR WITHOUT EXPIRATION DEPENDING UPON DOCUMENTATION SUBMITTED - APPLICATION WITH SITE PLAN 60 MONTHS, APPLICATION WITH COMPLETE, SCALED PLAT WITHOUT EXPIRATION. SEE 15A NCAC 18A .1937(f) FOR DETAILS)

1. APPLICATION FOR: ___ Improvement Permit __X__ Authorization To Construct ___BOTH ___Existing System Inspection

2. Page 2: *Site Plan Worksheet* Form MUST Accompany This Application
   The following optional attachments may also be submitted: __X__ Survey Plat, Scaled no more than 1 Inch = 60 Feet
   Place check ( ) beside whichever is submitted if applicable __X__ Custom Site Plan, Scaled no more than 1 Inch = 60 Feet

3. **Applicant Information:**

T. Whelan Homes	P.O. Box 4419 Mooresville NC 28117		704-400-8932
Applicant Name	Mailing Address	~~Home~~ Phone	Work Phone
T. Whelan Homes	P.O. Box 4419 Mooresville NC 28117		704-400-8932
Owner Name	Mailing Address	Home Phone	Work Phone

4. **Property Information:**

888 BayBerry Creek Circle	The Farms	Phase 3 Lot 336
Street Address	Subdivision Name	Section/Phase and Lot Number

Driving Directions: Brawley School Rd. to McKendree to Left on Kemp Town At First R into Phase 3 Then Left on BayBerry Creek circle Lot on Right

****

5. **RESIDENTIAL Site Development Information:** *(Check or Complete ALL that apply)*

(X) New, Single Family Residence
( ) New, Multi-Family Residence
( ) Expansion of Existing Septic System
( ) Repair To Failing Septic System

Maximum Number of Bedrooms ____
Maximum Number of Occupants ____
If Expansion, Current Number of Bedrooms ____

(X) Crawl Space Foundation?
( ) Concrete Slab Foundation?
( ) Basement w/Plumbing?
( ) Basement w/out Plumbing?

IF Non- Residential Site Development: Type of Business _____
Square Footage of Building _____
Maximum Number of Employees _____
Maximum Number of Seats _____

****

6. **Proposed Water Supply:**

( ) New Well ( ) Existing Well (X) Community Well ( ) City Water ( ) Other Public Water

****

7. **Desired Septic System Type:** *(You may rank in order of preference, if any)*

( ) Alternative ( ) Conventional (X) Innovative ( ) Modified Conventional ( ) Other_____ ( ) No Preference

****

8. **Please Answer The Following To The Best of Your Ability:**

( ) Yes (X) No Does the site contain any jurisdictional wetlands?
( ) Yes (X) No Is any non-domestic sewage (i.e. industry) to be generated?
( ) Yes (X) No Is the site subject to approval by any other public agency?

****


I have read this application and certify that the information provided herein is true, complete, and correct. Authorized county and state officials are granted right of entry to conduct necessary inspections to determine compliance with applicable laws and rules. I understand that I am solely responsible for the proper identification and labeling of all property lines and corners and making the site accessible so that a complete site evaluation can be performed.

9. Signature: _____ 4-22-05
Property owner or owner's legal representative signature (SIGNATURE REQUIRED) DATE

EXHIBIT MAP

THE FARMS PHASE 3, MAP 1
PLAT BOOK 45, PAGE 114
LOT 336

LEGEND
- RIGHT OF WAY
- PROPOSED HOUSE FOUNDATION
- PROPOSED DRIVE/PORCH
- EDGE OF PAVEMENT

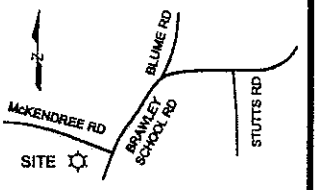

VICINITY MAP
(NO SCALE)


LOT 332
N/F
GREG ROBBINS CUSTOM HOMES, INC.
DB. 1598, PG. 979
PIN: 4626-37-2458

LOT 333
N/F
WHITLEY CONSTRUCTION, LLC
DB. 1611, PG. 307
PIN: 4626-37-3548

LOT 334
N/F
THE HOKE COMPANY, INC.
DB. 1611, PG. 349
PIN: 4626-37-4681

LOT 335
N/F
STROM CONSTRUCTION, INC.
DB. 1605, PG. 2389
PIN: 4626-37-6524

LOT 337
N/F
ARCADIA HOMES, INC.
DB. 1604, PG. 1415
PIN: 4626-37-4273

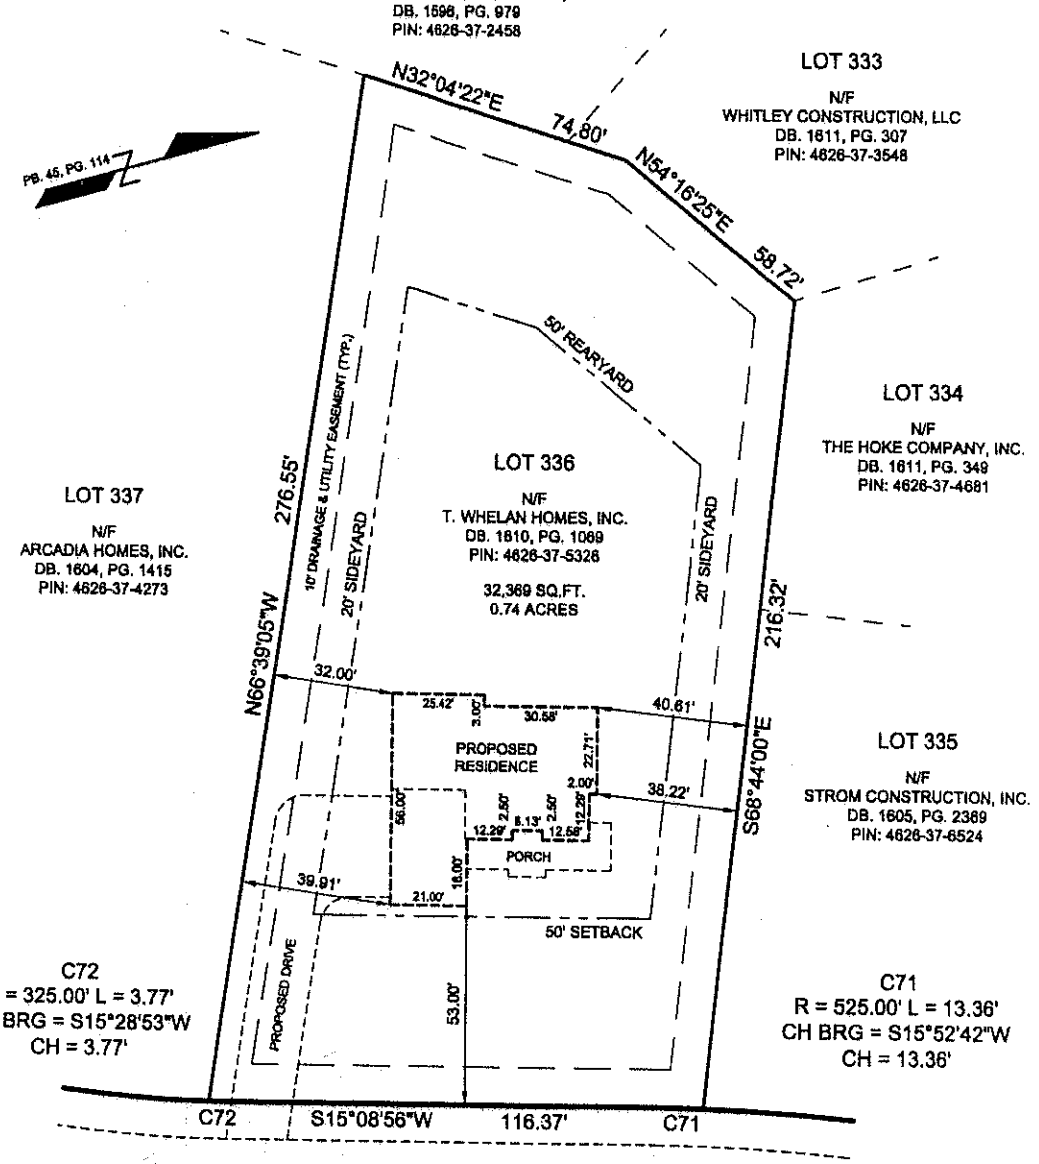

LOT 336
N/F
T. WHELAN HOMES, INC.
DB. 1610, PG. 1069
PIN: 4626-37-5326

32,369 SQ.FT.
0.74 ACRES

C72
R = 325.00' L = 3.77'
CH BRG = S15°28'53"W
CH = 3.77'

C71
R = 525.00' L = 13.36'
CH BRG = S15°52'42"W
CH = 13.36'

BAYBERRY CREEK CIRCLE
50' PUBLIC R/W

SUMMIT
LAND SURVEYING COMPANY
18716 W. CATAWBA AVENUE
CORNELIUS, NC 28031
(704) 895-0955

PREPARED FOR
T. WHELAN HOMES, INC.
288 BAYBERRY CREEK CIRCLE
DAVIDSON TOWNSHIP IREDELL COUNTY
NORTH CAROLINA
MARCH 24, 2005

GRAPHIC SCALE
0' 20' 40'
1" = 40'

JOB NO. 05-0321
DWG NO. 45-114-336