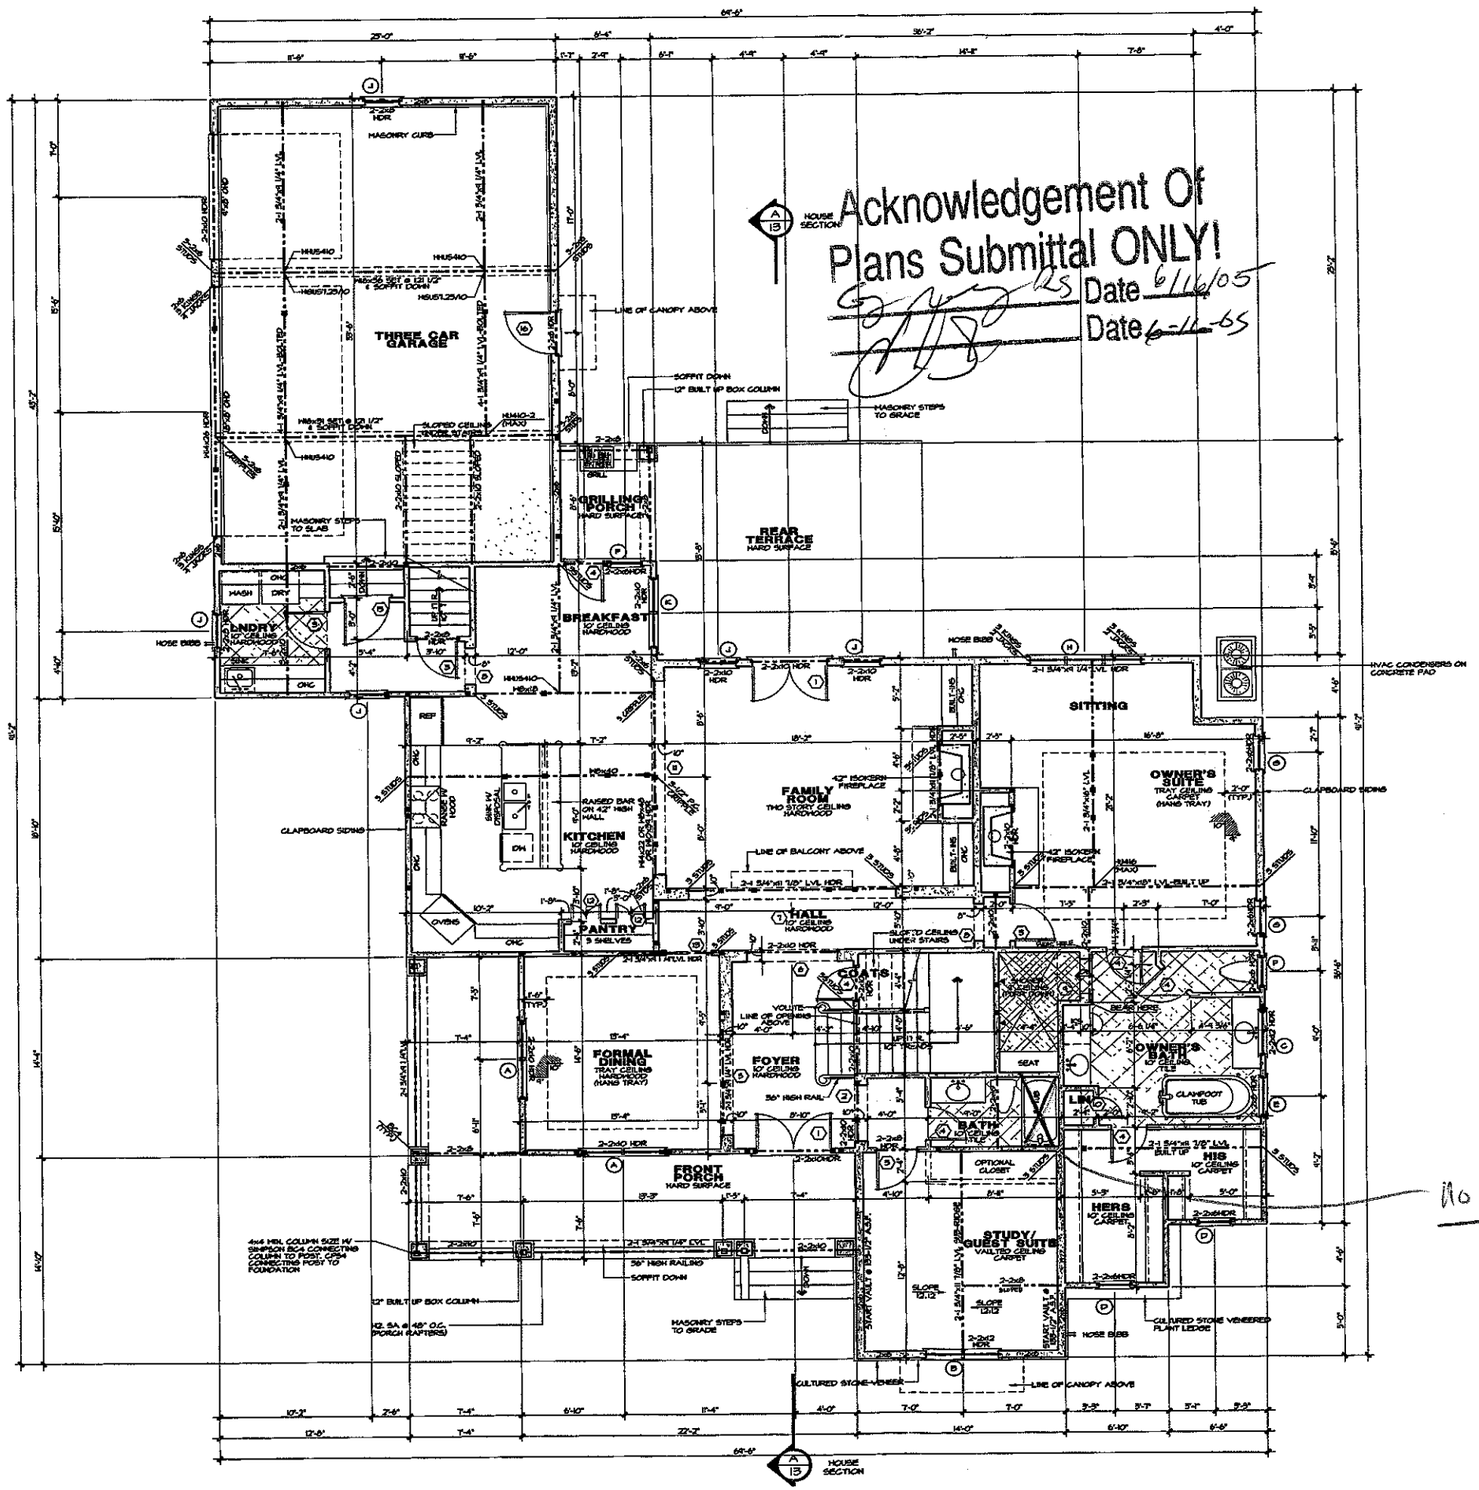


DOOR SCHEDULE

	SIZE	DESCRIPTION
1	2-2'8" x 8'0"	HALF LIGHT
2	4'0" x 8'0"	CASED OPENING
3	2'8" x 8'0"	SOLID PANEL DOOR
4	2'8" x 8'0"	SOLID PANEL DOOR
5	7'4" x 8'0"	CASED OPENING
6	8'0" x 8'0"	CASED OPENING
7	13'0" x 8'0"	CASED OPENING
8	2'8" x 8'0"	CASED OPENING
9	2'8" x 8'0"	CASED OPENING
10	1'0" x 8'0"	SOLID PANEL DOOR
11	1'6" x 8'0"	CASED OPENING
12	2-1'0" x 8'0"	SOLID PANEL DOOR
13	5'0" x 8'0"	POCKET DOOR
14	2'8" x 8'0"	HALF LIGHT
15	3'0" x 8'0"	20 MINUTE FIRE DOOR
16	5'0" x 8'0"	HALF LIGHT
17	2'8" x 6'8"	SOLID PANEL DOOR
18	2'8" x 6'8"	SOLID PANEL DOOR
19	2'8"	TEMPERED GLASS SHOWER DOOR
20	2-3'0" x 6'8"	FRENCH
21	2'8" x 6'8"	POCKET DOOR
22	5'0" x 6'8"	CASED OPENING

WINDOW SCHEDULE

	SIZE	DESCRIPTION
A	2-2'8" x 6'4"	DOUBLE HUNG
B	2-2'8" x 5'4"	DOUBLE HUNG W/ 14" TRANSOM
C	2'0" x 2'8"	FIXED
D	2'0" x 3'4"	FIXED
E	2'8" x 6'4"	DOUBLE HUNG (TEMPERED)
F	2'8" x 4'8"	DOUBLE HUNG
G	2'8" x 5'4"	DOUBLE HUNG W/ 14" TRANSOM
H	3-2'8" x 5'4"	DOUBLE HUNG W/ 14" TRANSOM
L	2'8" x 6'8"	DOUBLE HUNG
K	2-2'8" x 6'8"	DOUBLE HUNG
L	2'8" x 6'8"	DOUBLE HUNG
M	2-2'8" x 5'4"	DOUBLE HUNG
N	4-2'8" x 5'4"	DOUBLE HUNG
O	2'8" x 5'4"	DOUBLE HUNG
P	4-2'8" x 3'4"	DOUBLE HUNG
Q	2'8" x 2'8"	FIXED

Square Footage
5/12/05 CJT

Main Level Heated	2,440 Sq.Ft.
Upper Level Heated	1,144 Sq.Ft.
Total Heated	3,584 Sq.Ft.
Two Car Garage	733 Sq.Ft.
Front Porch	320 Sq.Ft.
Grilling Porch	53 Sq.Ft.
Future Bonus	589 Sq.Ft.
Storage	77 Sq.Ft.
Total Under Roof	5,415 Sq.Ft.

NOTES:

*ALL ANGLED WALLS ARE 45° U.N.O.

*# INDICATES BLOCKING FOR ABOVE CONCENTRATED LOADS AND ROOF BRACING POINT LOADS U.N.O.

*SEE FRAMING NOTE 16 FOR HEADER SIZES UNLESS NOTED ON PLAN

*ALL DOORS ARE 6" FROM WALL UNLESS DIMENSIONED OTHERWISE

EXTERIOR WALL HEIGHT (h)	STUD SIZE/ SPACING
h < 10'	2x4 @ 16" OC
10' ≤ h ≤ 11'	2x4 @ 12" OC
11' ≤ h ≤ 15'	2x6 @ 16" OC
h >15'	CONSULT ENG.

GARAGE WALL TO BE 2x6 @ 16" O.C IF EXCEEDING 10' IN HEIGHT

CAROLINA DESIGN GROUP
a residential design firm
10602 Bailey Road Suite A, Cornelius NC 28031
voice: 704.895.7805 fax: 704.895.0599
www.carolinadesigngroup.com

THE FARMS
-Established 2005-
Lot 335

A New Residence By
Strom Construction, Inc.

SEAL

NORTH CAROLINA PROFESSIONAL SEAL 27709 ENGINEER MICHAEL P GIERHYN

Varna Engineering, P.C.
428 E. 4th St. Suite 300
Charlotte, NC 28202


DRAWN BY:	DATE:
CJT	5/12/05

DRAWING TITLE:
MAIN LEVEL FLOOR PLAN

SCALE 1/4" = 1'-0"

SHEET NO:
5
OF 17 SHEETS

© Copyright, Carolina Design Group, Inc. - 2005

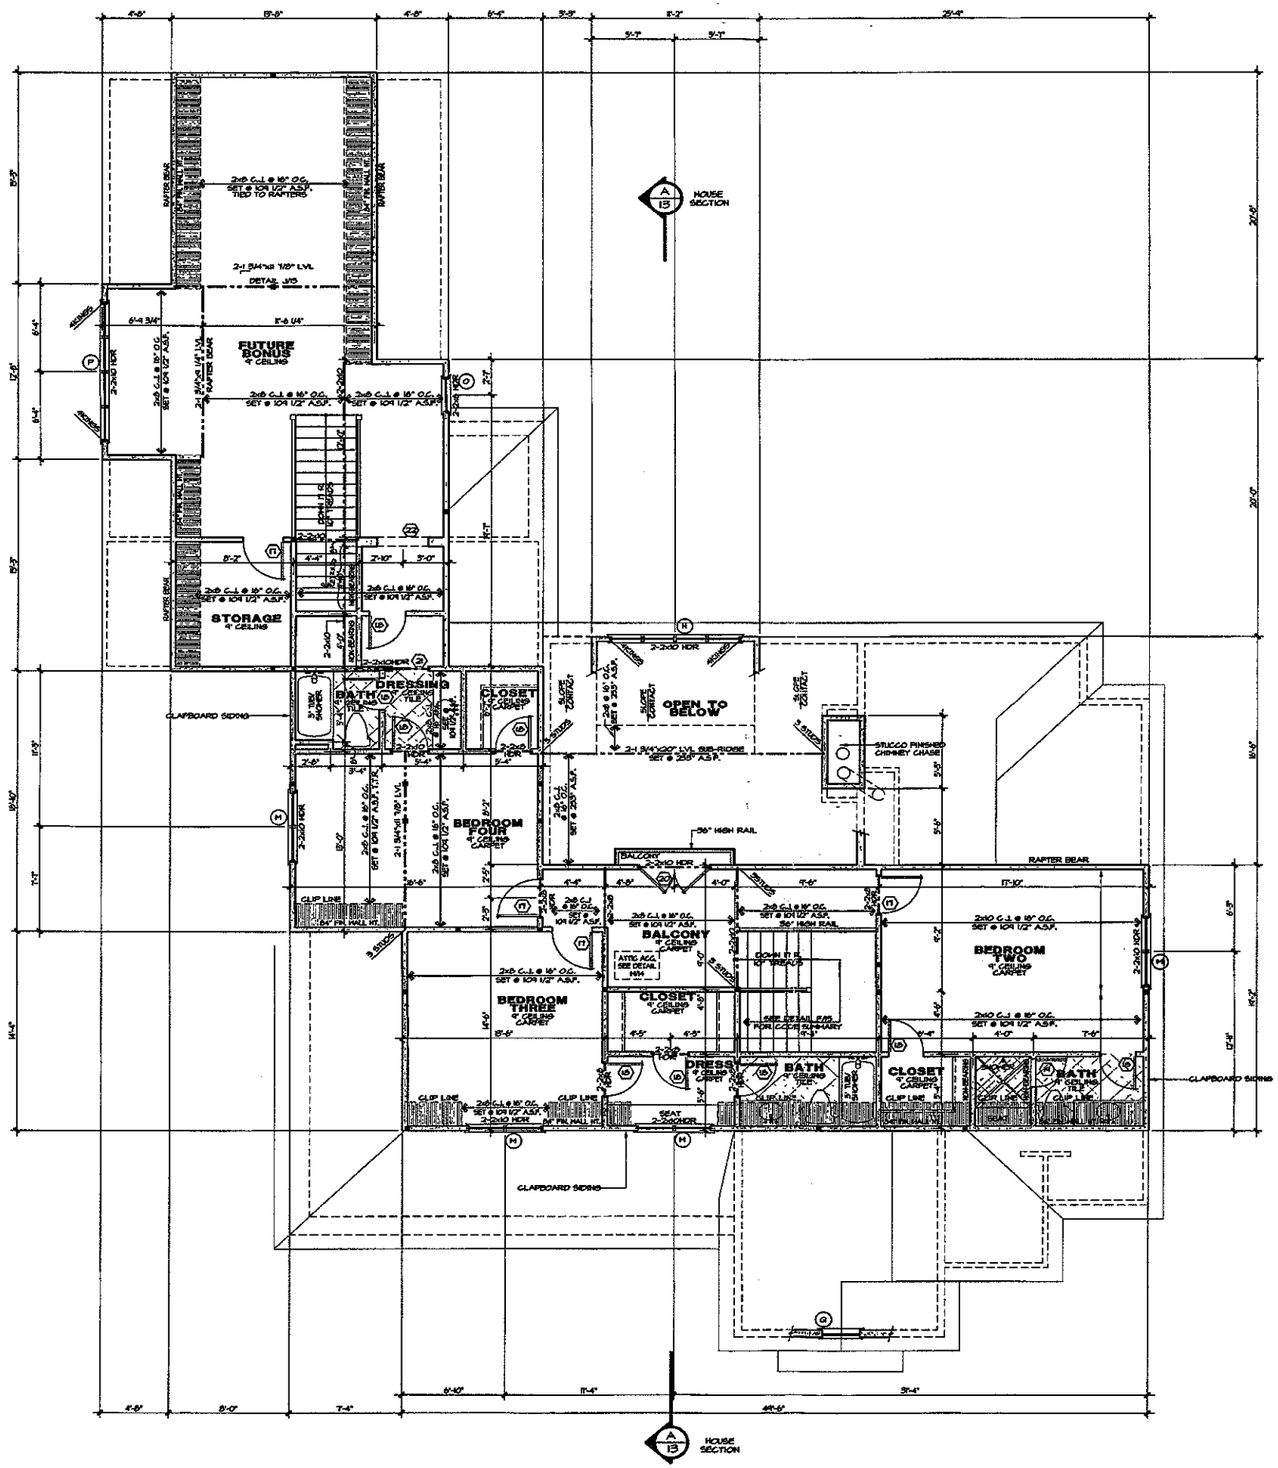

DOOR SCHEDULE

	SIZE	DESCRIPTION
1	2'-2" x 8'-0"	HALF LIGHT
2	4'-0" x 8'-0"	CASED OPENING
3	2'-8" x 8'-0"	SOLID PANEL DOOR
4	2'-6" x 8'-0"	SOLID PANEL DOOR
5	7'-0" x 8'-0"	CASED OPENING
6	6'-0" x 8'-0"	CASED OPENING
7	10'-0" x 8'-0"	CASED OPENING
8	2'-6" x 8'-0"	CASED OPENING
9	3'-0" x 8'-0"	CASED OPENING
10	1'-6" x 8'-0"	SOLID PANEL DOOR
11	14'-0" x 8'-0"	CASED OPENING
12	2'-1'-0" x 8'-0"	SOLID PANEL DOOR
13	3'-0" x 8'-0"	POCKET DOOR
14	2'-8" x 8'-0"	HALF LIGHT
15	3'-0" x 8'-0"	20 MINUTE FIRE DOOR
16	3'-0" x 8'-0"	HALF LIGHT
17	2'-0" x 8'-0"	SOLID PANEL DOOR
18	2'-4" x 8'-0"	SOLID PANEL DOOR
19	3'-0"	TEMPERED GLASS SHOWER DOOR
20	2'-3'-0" x 8'-0"	FRENCH
21	2'-1" x 8'-0"	POCKET DOOR
22	3'-0" x 8'-0"	CASED OPENING

WINDOW SCHEDULE

	SIZE	DESCRIPTION
A	2'-0" x 6'-0"	DOUBLE HUNG
B	3'-2" x 5'-0"	DOUBLE HUNG W/ 14" TRANSOM
C	2'-0" x 2'-0"	FIXED
D	2'-0" x 5'-0"	FIXED
E	2'-0" x 6'-0"	DOUBLE HUNG (TEMPERED)
F	2'-0" x 4'-0"	DOUBLE HUNG
G	2'-0" x 5'-0"	DOUBLE HUNG W/ 14" TRANSOM
H	5'-2" x 5'-0"	DOUBLE HUNG W/ 14" TRANSOM
I	2'-0" x 6'-0"	DOUBLE HUNG
K	2'-2" x 6'-0"	DOUBLE HUNG
L	2'-0" x 6'-0"	DOUBLE HUNG
M	2'-2" x 5'-0"	DOUBLE HUNG
N	4'-2" x 5'-0"	DOUBLE HUNG
O	2'-0" x 5'-0"	DOUBLE HUNG
P	4'-2" x 5'-0"	DOUBLE HUNG
Q	2'-0" x 2'-0"	FIXED

Square Footage

5/12/05 CJT

Main Level Heated	2,440 Sq.Ft.
Upper Level Heated	1,144 Sq.Ft.
Total Heated	3,584 Sq.Ft.
Two Car Garage	788 Sq.Ft.
Front Porch	329 Sq.Ft.
Ceiling Porch	53 Sq.Ft.
Future Bonus	589 Sq.Ft.
Storage	77 Sq.Ft.
Total Under Roof	5,415 Sq.Ft.

NOTES:

*ALL ANGLED WALLS ARE 45° U.N.O.

*# INDICATES BLOCKING FOR ABOVE CONCENTRATED LOADS AND ROOF BRACING POINT LOADS U.N.O.

*SEE FRAMING NOTE 16 FOR HEADER SIZES UNLESS NOTED ON PLAN

*ALL DOORS ARE 6" FROM WALL UNLESS DIMENSIONED OTHERWISE

*WEATHERSTRIP ALL DOORS INTO ATTIC SPACE

EXTERIOR WALL HEIGHT (h)	STUD SIZE/ SPACING
h < 10'	2x4 @ 16" oc
10' ≤ h ≤ 11'	2x4 @ 12" oc
11' ≤ h ≤ 18'	2x6 @ 16" oc
h >18'	CONSULT ENG.

GARAGE WALL TO BE 2x6 @ 16" O.C. IF EXCEEDING 10' IN HEIGHT

© Copyright, Carolina Design Group, Inc. - 2005

CAROLINA DESIGN GROUP
a residential design firm
10602 Bailey Road Suite A, Cornelius NC 28031
voice: 704.895.7805 fax: 704.895.0599
www.carolinadesigngroup.com

THE FARMS
-Established 2003-
Lot 335

A New Residence By
Strom Construction, Inc.

SEAL
NORTH CAROLINA PROFESSIONAL SEAL 27309 ENGINEER MICHAEL P. GERKINS
6/1/05

Verna Engineering, P.C.
426 E. 4th St. Suite 200
Charlotte, NC 28202

DRAWN BY: CJT
DATE: 5/12/05

DRAWING TITLE:
UPPER LEVEL FLOOR PLAN

SCALE 1/4" = 1'-0"

SHEET NO.
7
OF 17 SHEETS