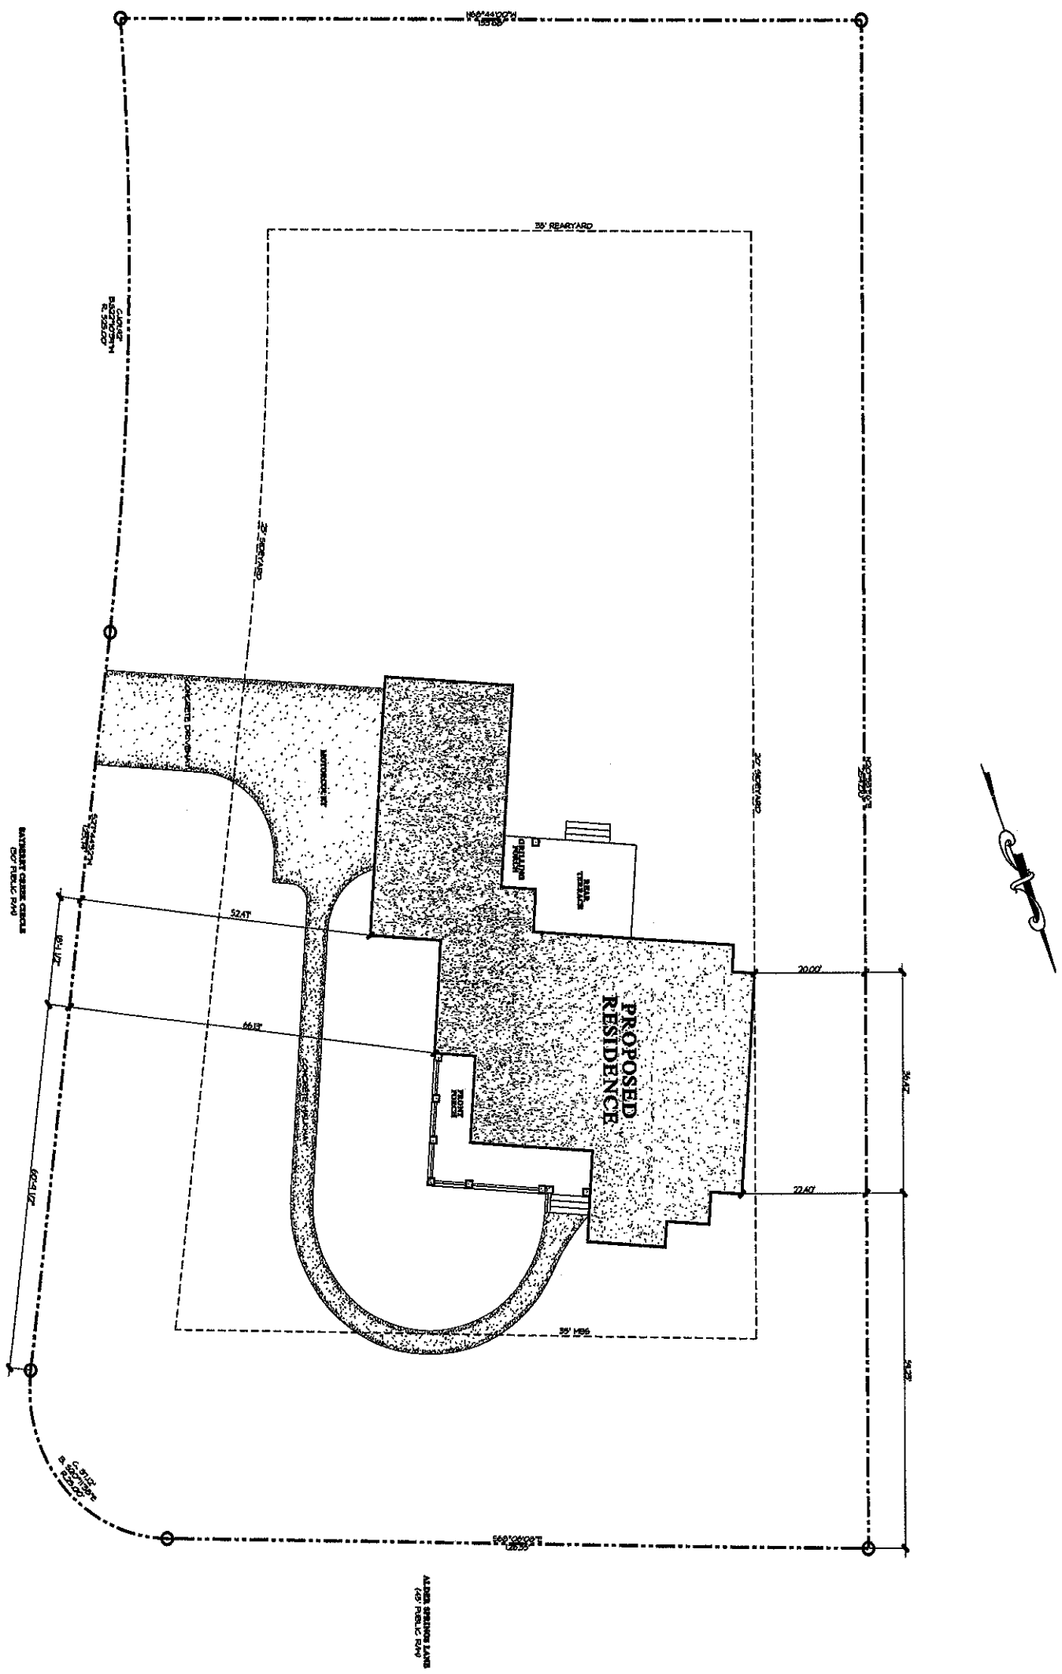


© Copyright, Carolina Design Group, Inc. - 2008

SHEETS OF 17

SHEET NO. 2

SCALE 1" = 10'-0"

DRAWING TITLE: SITE PLAN

DRAWN BY: CJT

DATE: 3/20/08

SEAL

A New Residence By

Strom Construction, Inc.

THE FARMS
-Established 2002-

Lot 335

CAROLINA DESIGN GROUP
a residential design firm
10602 Bailey Road Suite A, Cornelius NC 28031
voice: 704.895.7805 fax: 704.895.0599
www.carolinadesigngroup.com