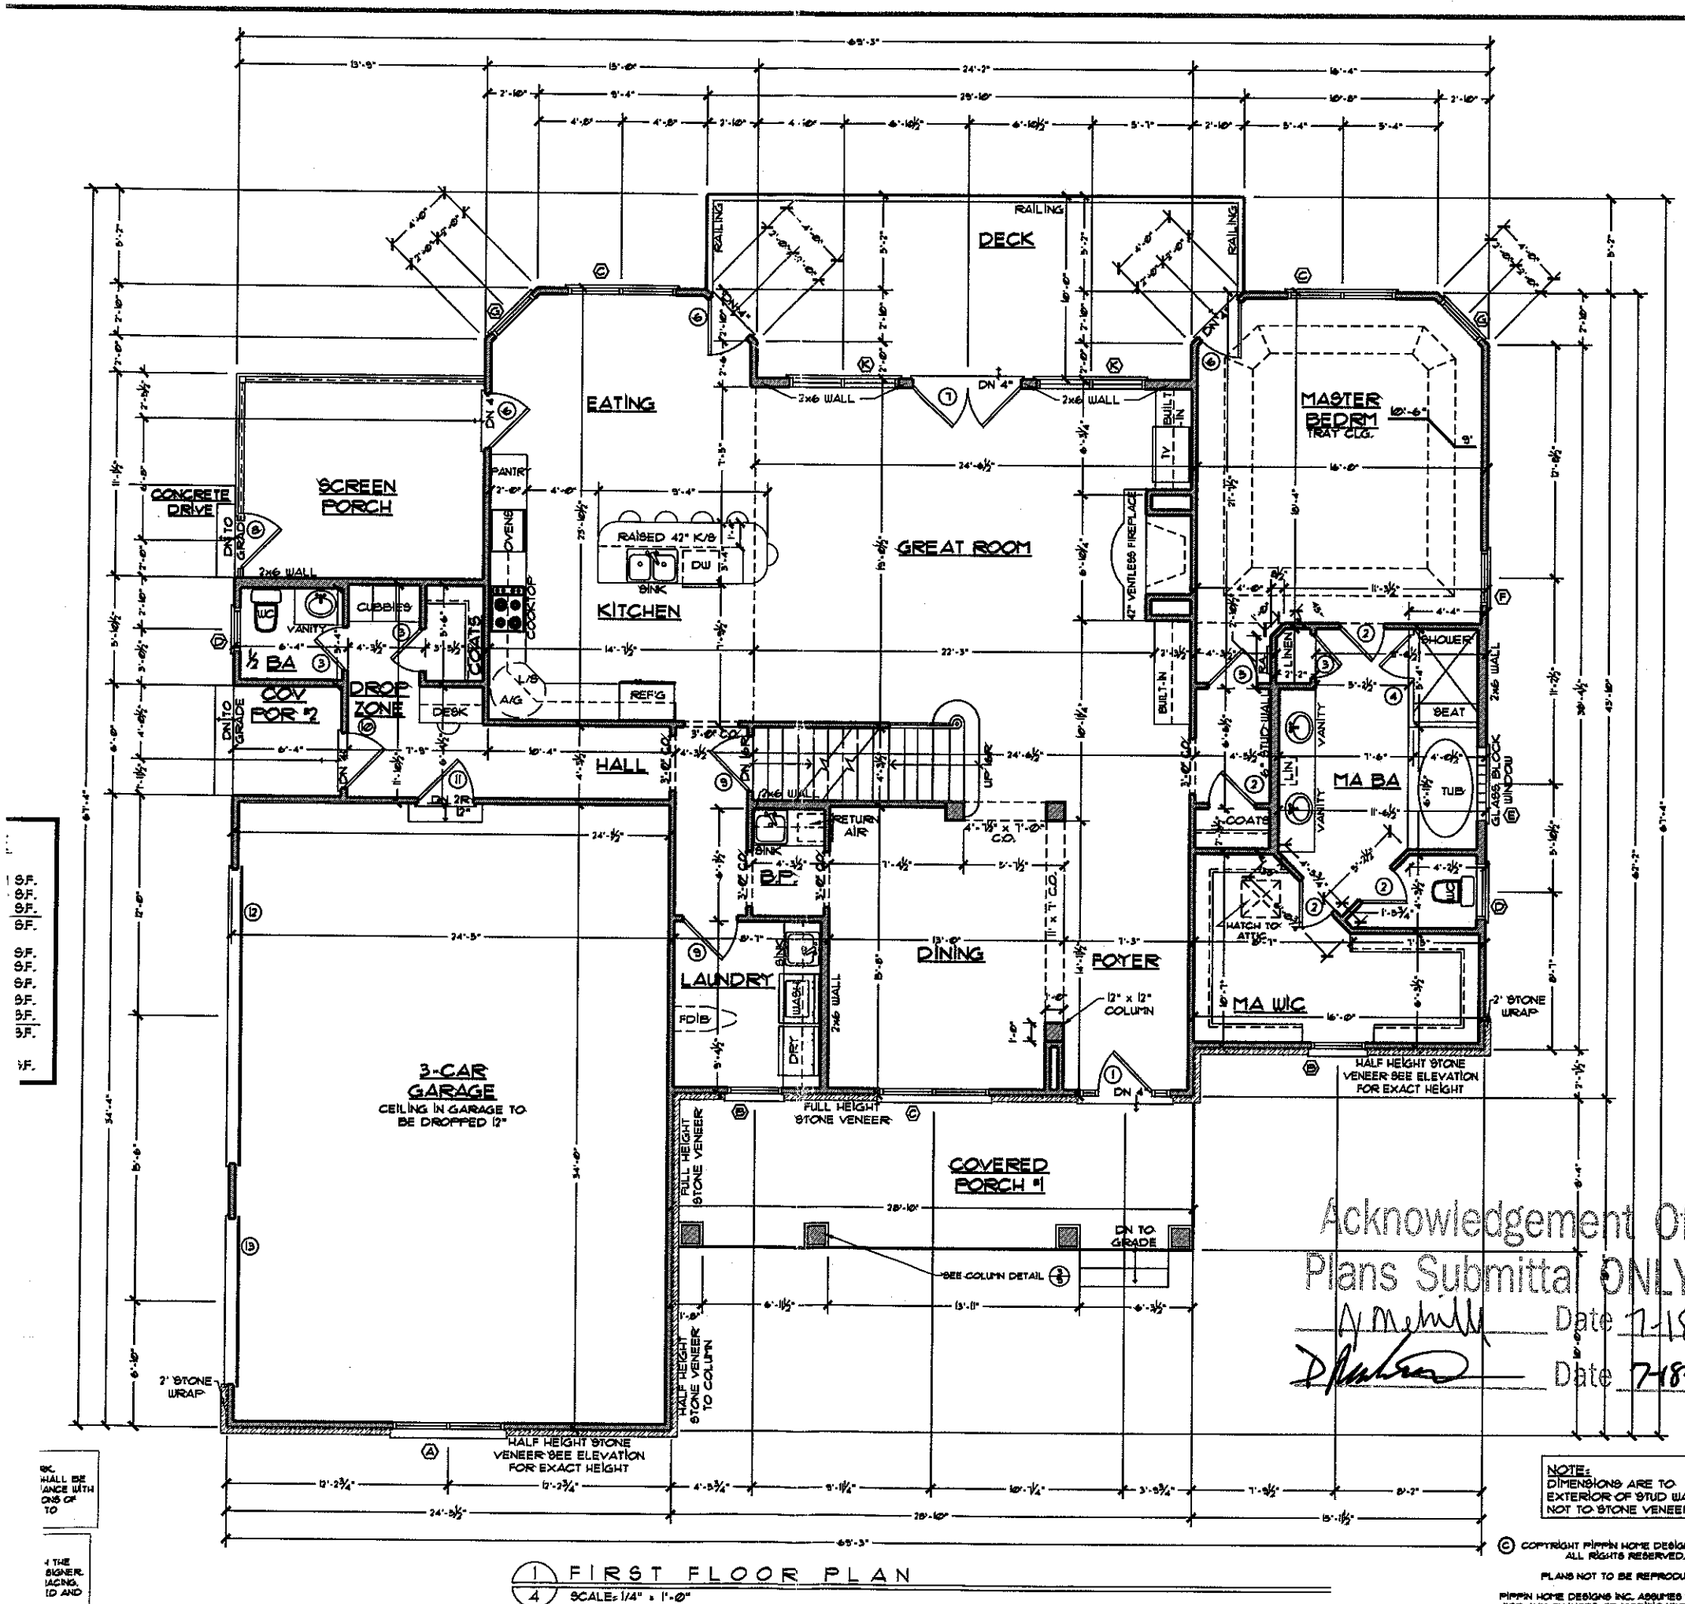


Acknowledgement Of Plans Submittal ONLY!

Date 7-18-06

Date 7-18-06

NOTE:
DIMENSIONS ARE TO EXTERIOR OF STUD WALLS NOT TO STONE VENEER.

1/4 FIRST FLOOR PLAN
SCALE: 1/4" = 1'-0"

© COPYRIGHT PIPPIN HOME DESIGNS INC. 2006
ALL RIGHTS RESERVED.
PLANS NOT TO BE REPRODUCED.
PIPPIN HOME DESIGNS INC. ASSUMES NO LIABILITY FOR ANY CHANGES OR MODIFICATIONS MADE TO THESE PLANS BY OTHERS.

A|I B|D

PIPPIN
HOME DESIGNS INC.
AWARD WINNING HOMES WITH A VIEW
Professional Member, AIBD
21016 CATAWBA AVE.
CORNELIUS, NC 28031
FAX 704.895.0066
TEL 704.895.0000
www.pippinhomedesigns.com

NCBDC

P.E.

A NEW SPECULATIVE RESIDENCE FOR:


THE BELHAVEN

LOT #323 - THE FARMS SUBDIVISION
MOORESVILLE, NORTH CAROLINA
IREDELL COUNTY
BUILDER: D.S. RUSHING, INC.

PROJECT NO.	0614
DATE:	MAY 16, 2006
DRAWN BY:	EDW
DESIGNED BY:	JBP

REVISIONS	BY

SHEET NO.
4
OF 16

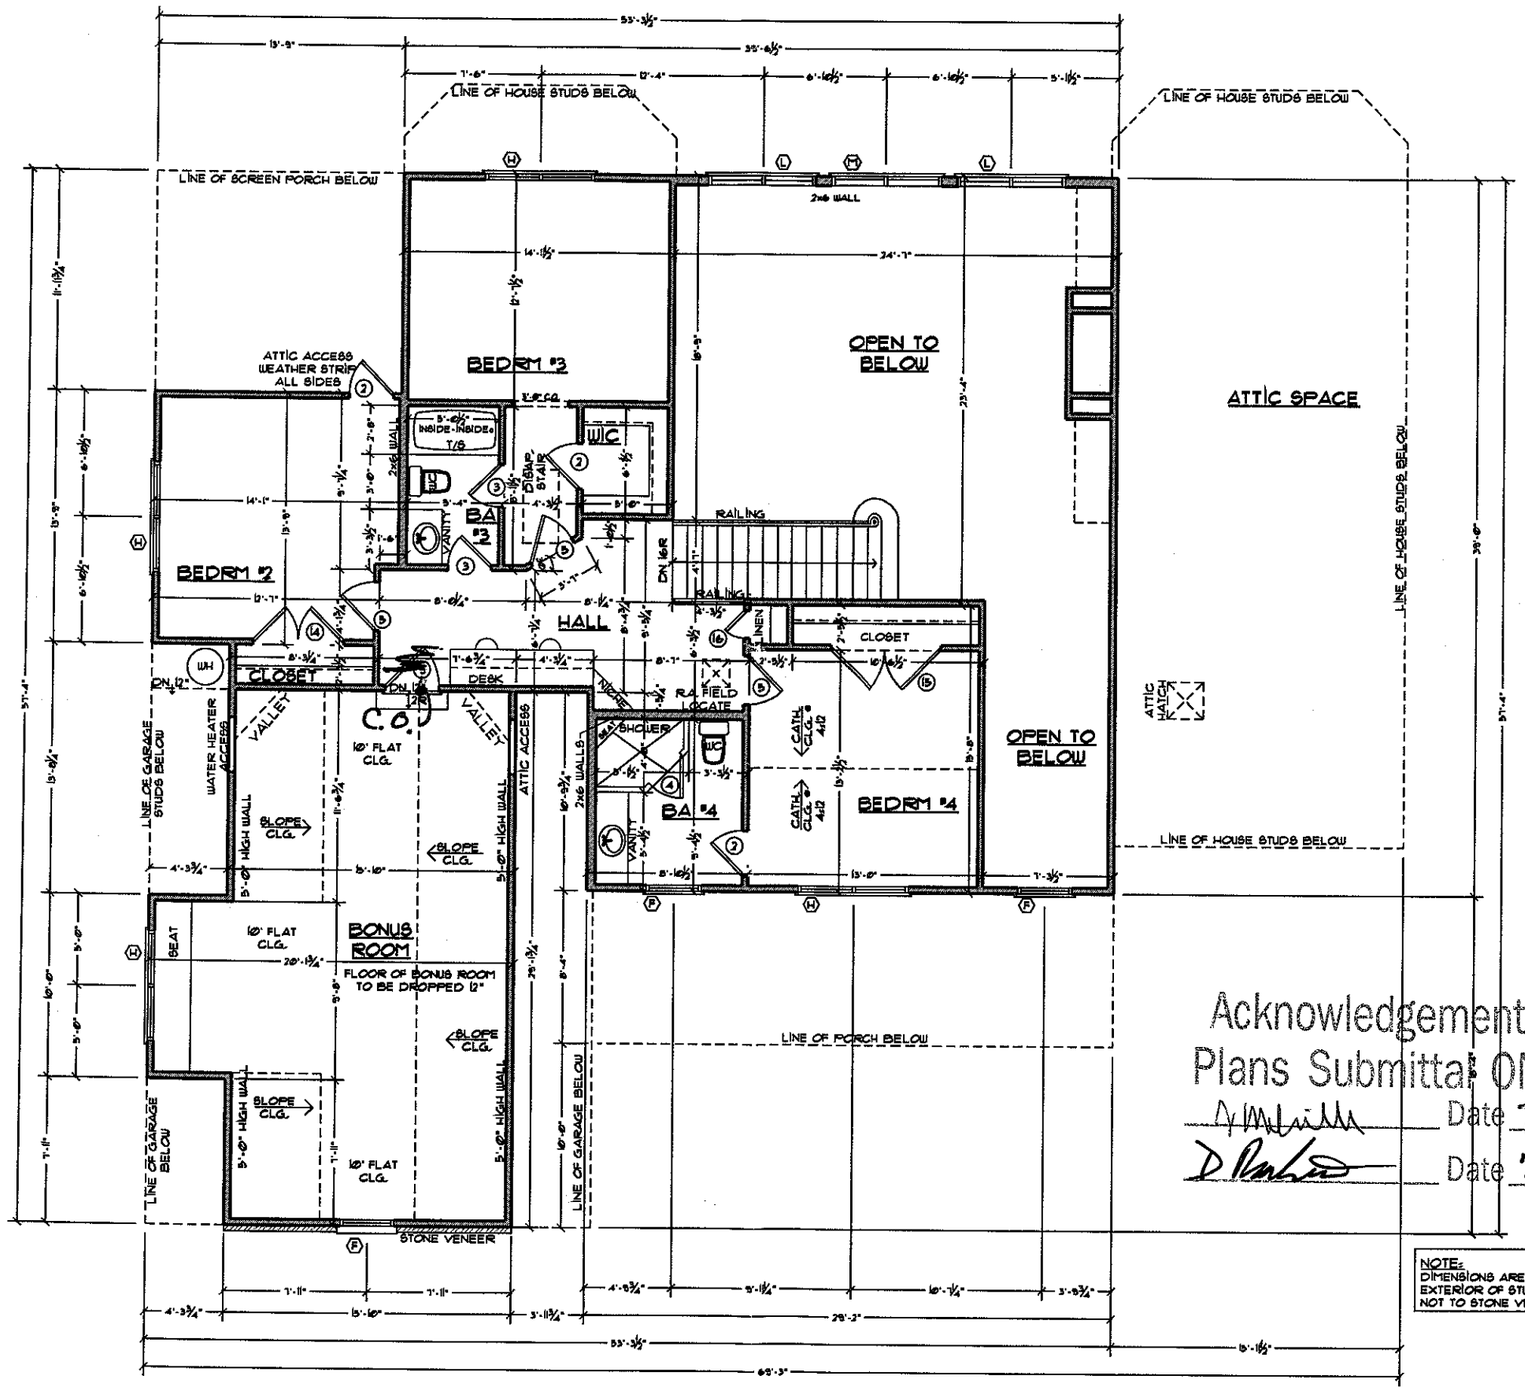

Acknowledgement Of Plans Submittal ONLY!

_____ Date 7-18-06

_____ Date 7-18-06

NOTE:
DIMENSIONS ARE TO EXTERIOR OF STUD WALLS NOT TO STONE VENEER.

1/6 SECOND FLOOR PLAN

SCALE: 1/4" = 1'-0"

© COPYRIGHT PIPPIN HOME DESIGNS INC. 2006
ALL RIGHTS RESERVED.
PLANS NOT TO BE REPRODUCED.
PIPPIN HOME DESIGNS INC. ASSUMES NO LIABILITY FOR ANY CHANGES OR MODIFICATIONS MADE TO THESE PLANS BY OTHERS.

A|I B|D

PIPPIN
HOME DESIGNS
INC.
Professional Member, AIBD
21016 CATAWBA AVE.
CORNELIUS, NC 28031
FAX 704.895.0066
TEL 704.895.0000
www.pippinhomedesigns.com

NCBDC


PE

A NEW SPECULATIVE RESIDENCE FOR:
THE BELHAVEN
LOT #323 - THE FARMS SUBDIVISION
MOORESVILLE, NORTH CAROLINA
IREDELL COUNTY
BUILDER: D.S. RUSHING, INC.

PROJECT NO.	0614
DATE:	MAY 16, 2006
DRAWN BY:	EDW
DESIGNED BY:	JBP

REVISIONS	BY

SHEET NO. 6 OF 16

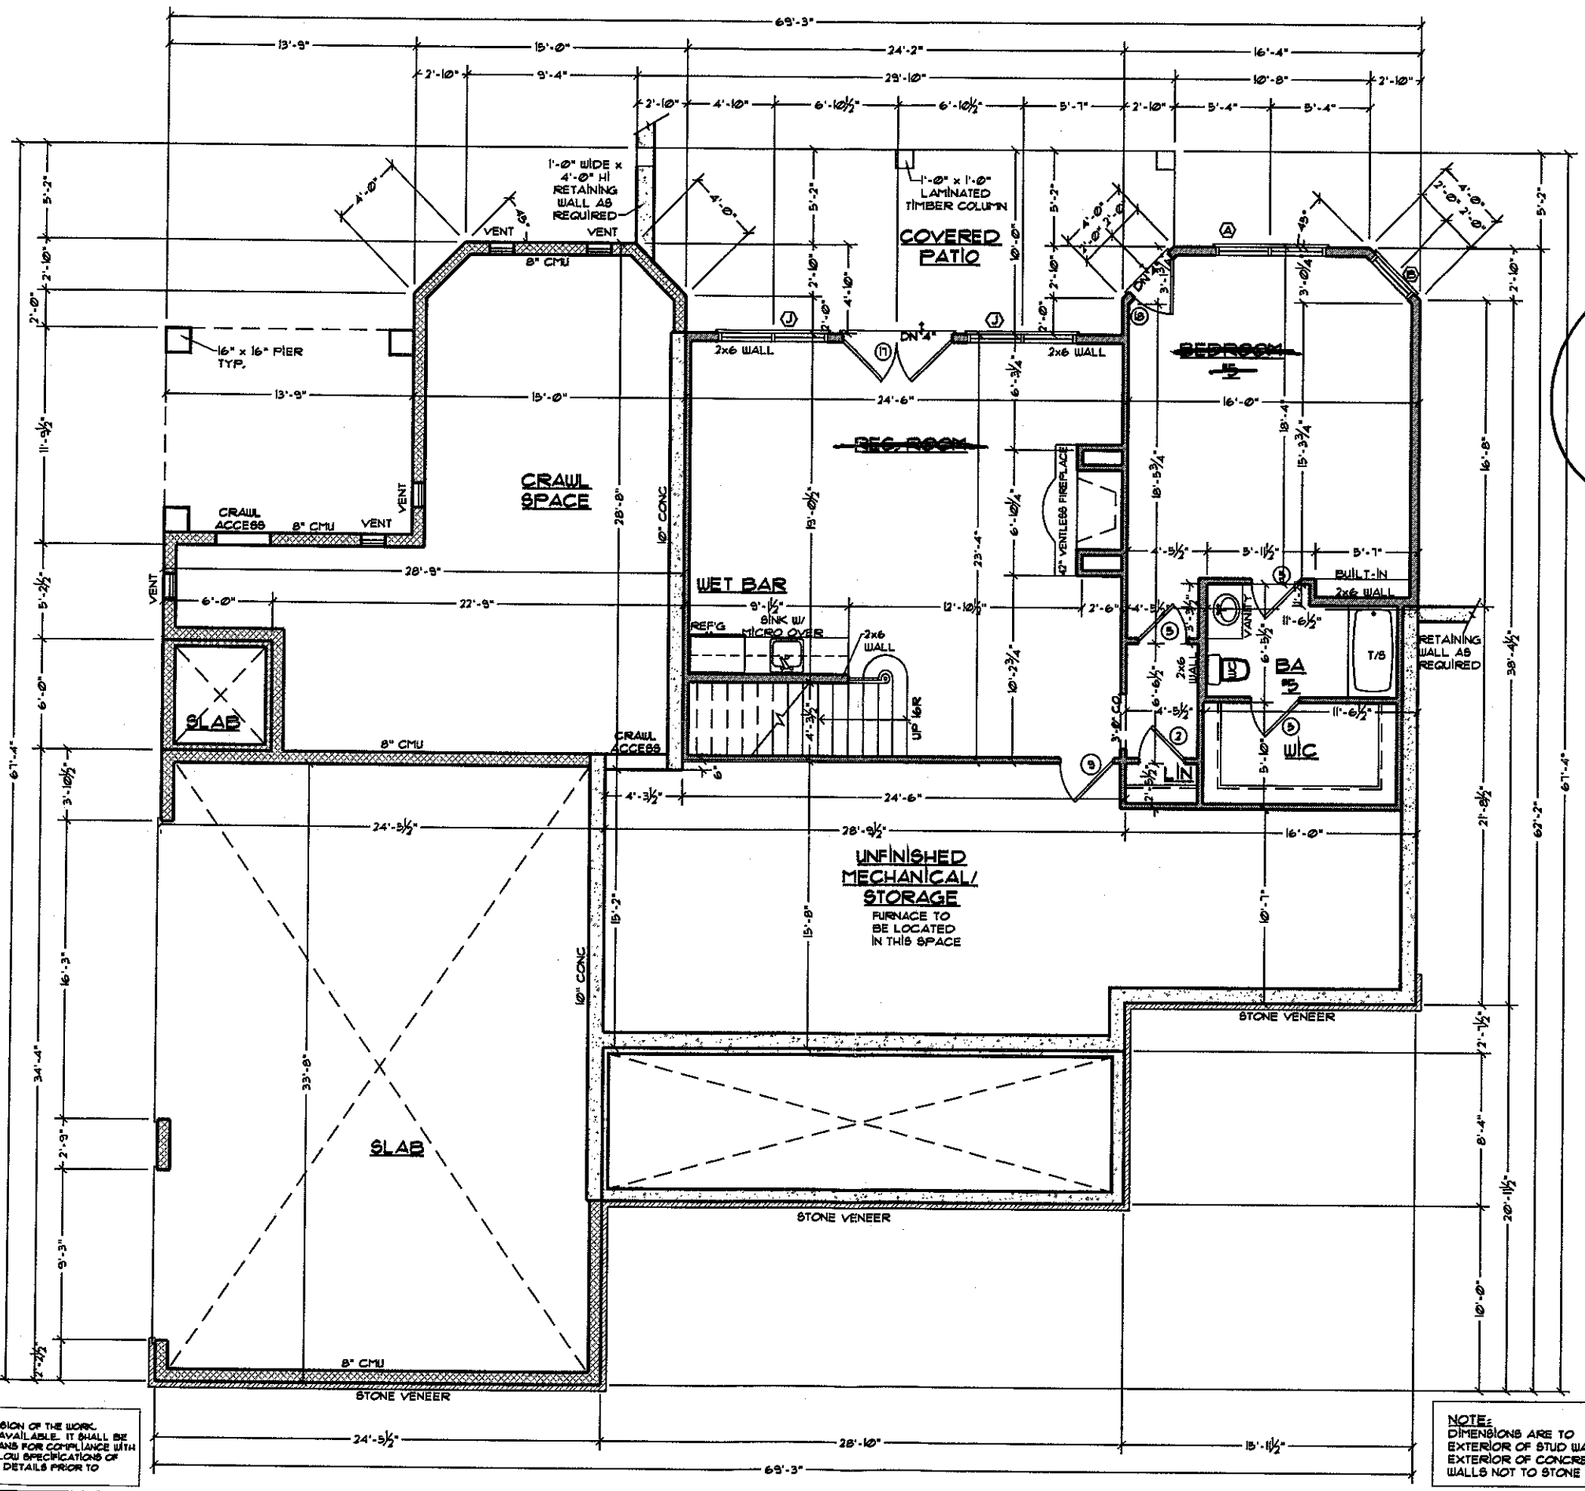

BASEMENT
UNFINISHED

Acknowledgement of Plans Submittal ONLY

Date 7-18-06

Date 7-18-06

NOTE:
DIMENSIONS ARE TO EXTERIOR OF STUD WALLS OR EXTERIOR OF CONCRETE WALLS NOT TO STONE VENEER.

ERS IMPRESSION OF THE WORK. ERVATION IS AVAILABLE. IT SHALL BE U THESE PLANS FOR COMPLIANCE WITH NCIES & FOLLOW SPECIFICATIONS OF NOTES AND DETAILS PRIOR TO

ARE DULY REGISTERED WITH THE TS FOR THIS OFFICE AND DESIGNER. T ONLY. ANY REDRAWING, TRACING, RK IS EXPRESSLY PROHIBITED AND ENT OF THE LAW.

1/2 BASEMENT FLOOR PLAN
SCALE: 1/4" = 1'-0"

© COPYRIGHT PIPPIN HOME DESIGNS INC. 2006
ALL RIGHTS RESERVED.
PLANS NOT TO BE REPRODUCED.
PIPPIN HOME DESIGNS INC. ASSUMES NO LIABILITY FOR ANY CHANGES OR MODIFICATIONS MADE TO THESE PLANS BY OTHERS.

A I B D

PIPPIN
HOME DESIGNS
INC.
Professional Member, AIBD
21016 CATAWBA AVE.
CORNELIUS, NC 28031
FAX 704.895.0066
TEL 704.895.0000
www.pippinhomedesigns.com

NCBDC

P.E.

A NEW SPECULATIVE RESIDENCE FOR:
THE BELHAVEN
LOT #323 - THE FARMS SUBDIVISION
MOORESVILLE, NORTH CAROLINA
IREDELL COUNTY
BUILDER: D.S. RUSHING, INC.

PROJECT NO.	0614
DATE:	MAY 16, 2006
DRAWN BY:	EDW
DESIGNED BY:	JBP

REVISIONS	BY

SHEET NO.
2
OF 16