

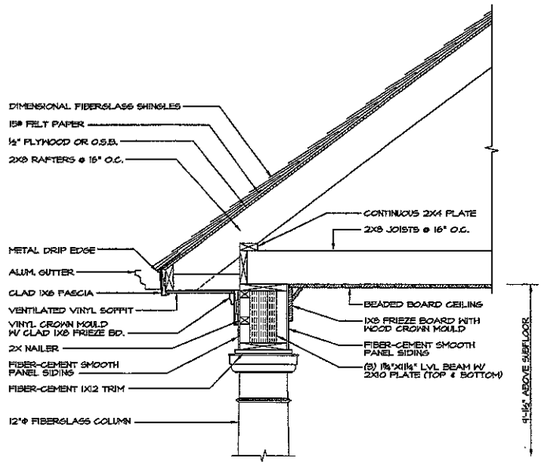



1/2 **DETAIL** SCALE: 1"=1'-0"
COVERED PORCH BEAM

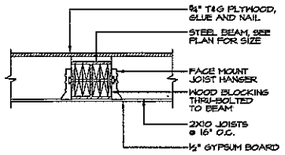


2/2 **DETAIL** SCALE: 1"=1'-0"
TYP. BEAM IN FLOOR

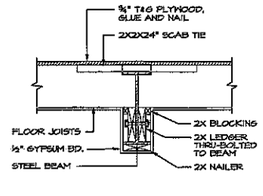

3/2 **DETAIL** SCALE: 1"=1'-0"
BEAMS IN GARAGE

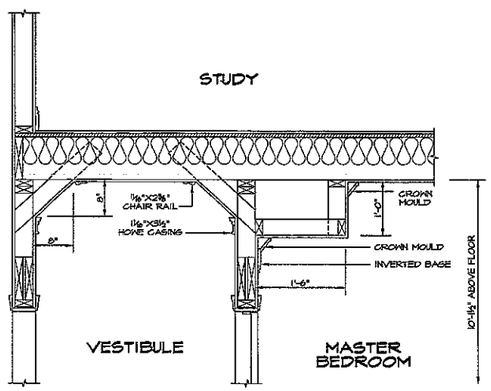

4/2 **DETAIL** SCALE: 1"=1'-0"
TRAY CEILINGS AT MASTER SUITE

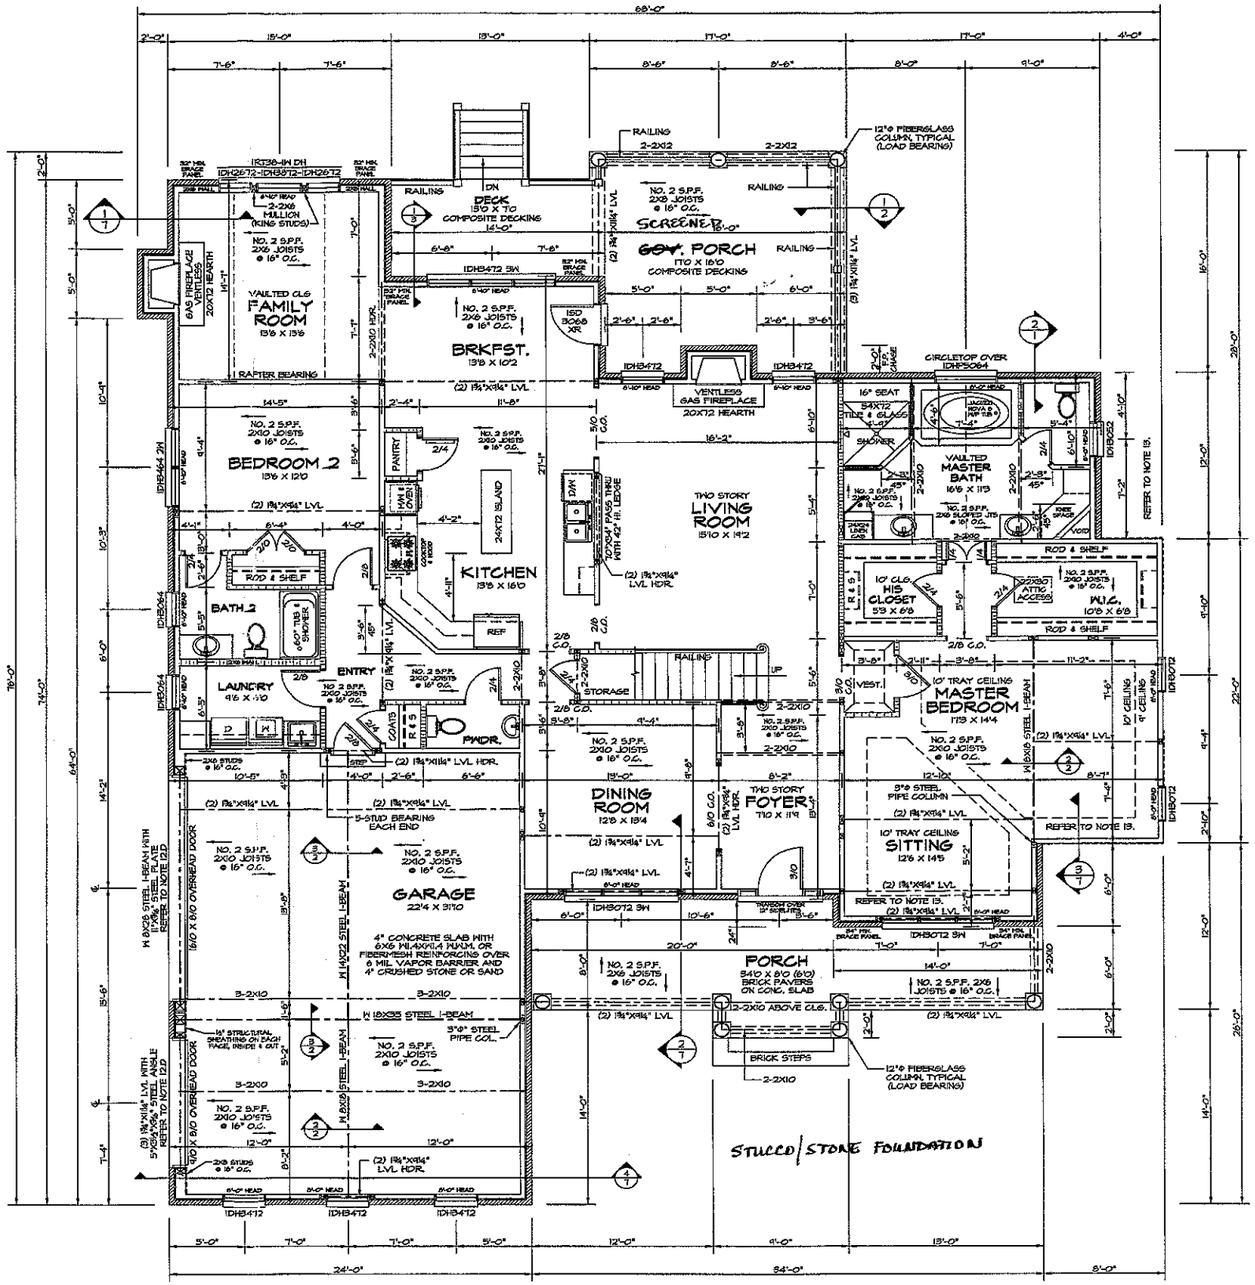

WALL LEGEND

NON-LOAD BRG. STUD WALLS	CONCRETE BLOCK
EXTERIOR AND LOAD-BEARING STUD WALLS	BRICK VENEER
WALL BRACE PANEL, 48" WIDE UNLESS OTHERWISE NOTED. NO SPLICES ALLOWED WITHIN PANEL WIDTH.	

NOTE: MARVIN "INTEGRITY" DOUBLE HUNG WINDOWS SPECIFIED. VERIFY WITH WINDOW MANUFACTURER THAT BEDROOM WINDOWS COMPLY WITH SECTION R310.1 EGRESS REQUIREMENTS

FIRST FLOOR PLAN 2517 SQUARE FEET + 365 SQUARE FEET UNHEATED UNDER ROOF SCALE: 1/4"=1'-0"


STEVE L. KNIGHT, PE
CONSULTING ENGINEER
1507 MT. VERNON AVE.
STATESVILLE, N. C. 28677
TELEPHONE: 704-878-2896
FAX: 704-878-8887
STRUCTURAL ONLY

PREPARED BY:
DESIGNS UNLTD.
1181 ELGIN DRIVE
CONOVER, NC 28613
(828) 256-9737
COMPUTER AIDED DESIGN
DESIGNERS
Charles O. Johnson
David A. Ball
DESIGNS UNLTD. RESIDENTIAL DESIGN SINCE 1977


BUILDING CONTRACTOR:
MECKLENBURG HOMEWORKS, INC.
2464 PENNGATE DRIVE SHERRILLS FORD NORTH CAROLINA

319 E


DATE: 5/26/04
PROJECT NO: 306-04
SHEET NO. 2 OF 7

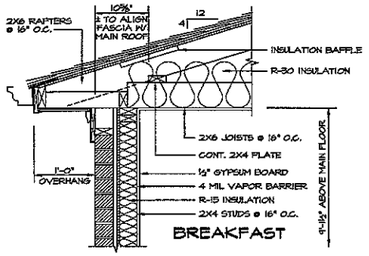

1/3 **DETAIL** SCALE: 1"=1'-0"
AT BRKFST. ROOM OVERHANG

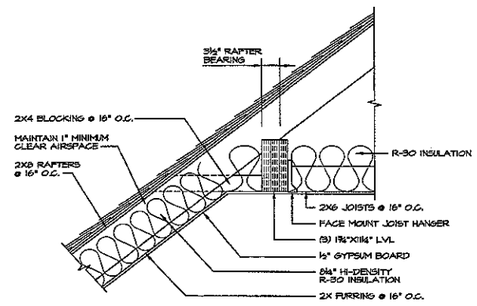


2/3 **DETAIL** SCALE: 1"=1'-0"
AT LIVING ROOM CEILING

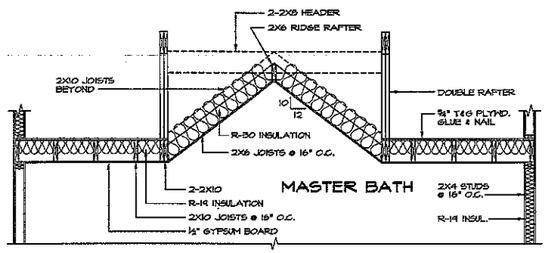

3/3 **DETAIL** SCALE: 1/2"=1'-0"
AT MASTER BATH

Acknowledgement Of Plans Submittal ONLY!
Date 7/25/05
Date 7/25/05

Delete Shower/Tub

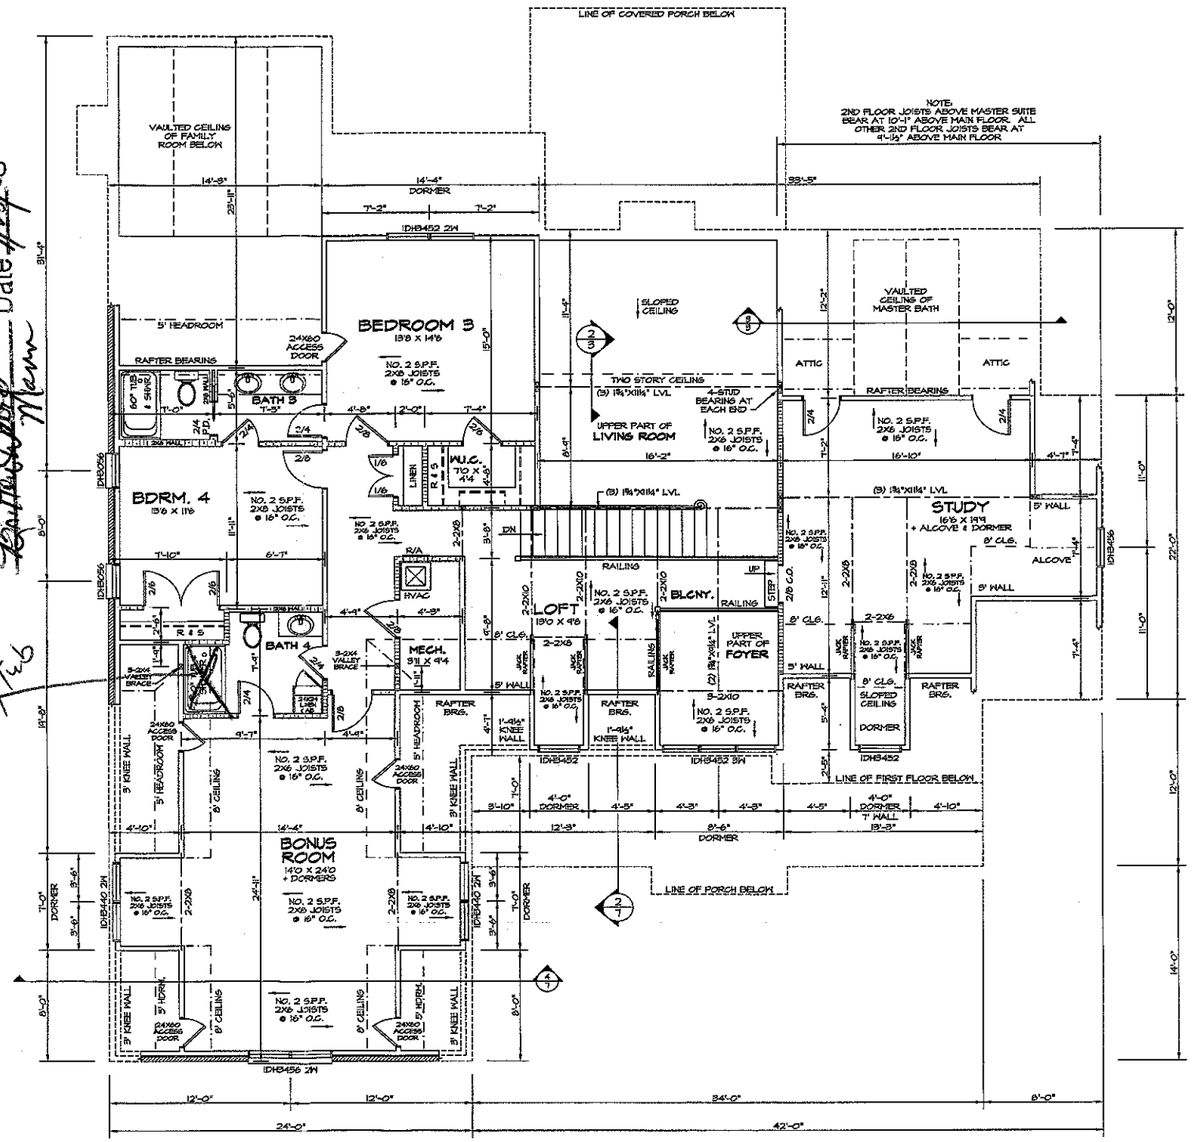

WALL LEGEND

NON-LOAD BRG. STUD WALLS	CONCRETE BLOCK
EXTERIOR AND LOAD-BEARING STUD WALLS	BRICK VENEER
WALL BRACE PANEL, 48" WIDE UNLESS OTHERWISE NOTED. NO SPLICES ALLOWED WITHIN PANEL WIDTH.	

NOTE: MARVIN "INTEGRITY" DOUBLE HUNG WINDOWS SPECIFIED.... VERIFY WITH WINDOW MANUFACTURER THAT BEDROOM WINDOWS COMPLY WITH SECTION R310.1 EGRESS REQUIREMENTS

3/9-F

SECOND FLOOR PLAN 1791 SQUARE FEET + 112 SQUARE FEET UNHEATED UNDER ROOF SCALE: 1/4"=1'-0"

STEVE L. KNIGHT, PE
CONSULTING ENGINEER
1507 MT. VERNON AVE.
STATESVILLE, N. C. 28677
TELEPHONE: 704--878-2996
FAX: 704--878-8887
STRUCTURAL ONLY

PREPARED BY:
DESIGNS UNLTD.
1181 ELGIN DRIVE
CONOVER, NC 28613
(828) 256-9737
COMPUTER AIDED DESIGN
DESIGNERS
Charles O. Johnson
David A. Ball
DESIGNS UNLTD. RESIDENTIAL DESIGN SINCE 1977

BUILDING CONTRACTOR:
MECKLENBURG HOMEWORKS, INC.
NORTH CAROLINA
2464 PENNGATE DRIVE
SHERRILLS FORD

DATE: 5/26/04
PROJECT NO: 306-04
SHEET NO. 3 OF 7