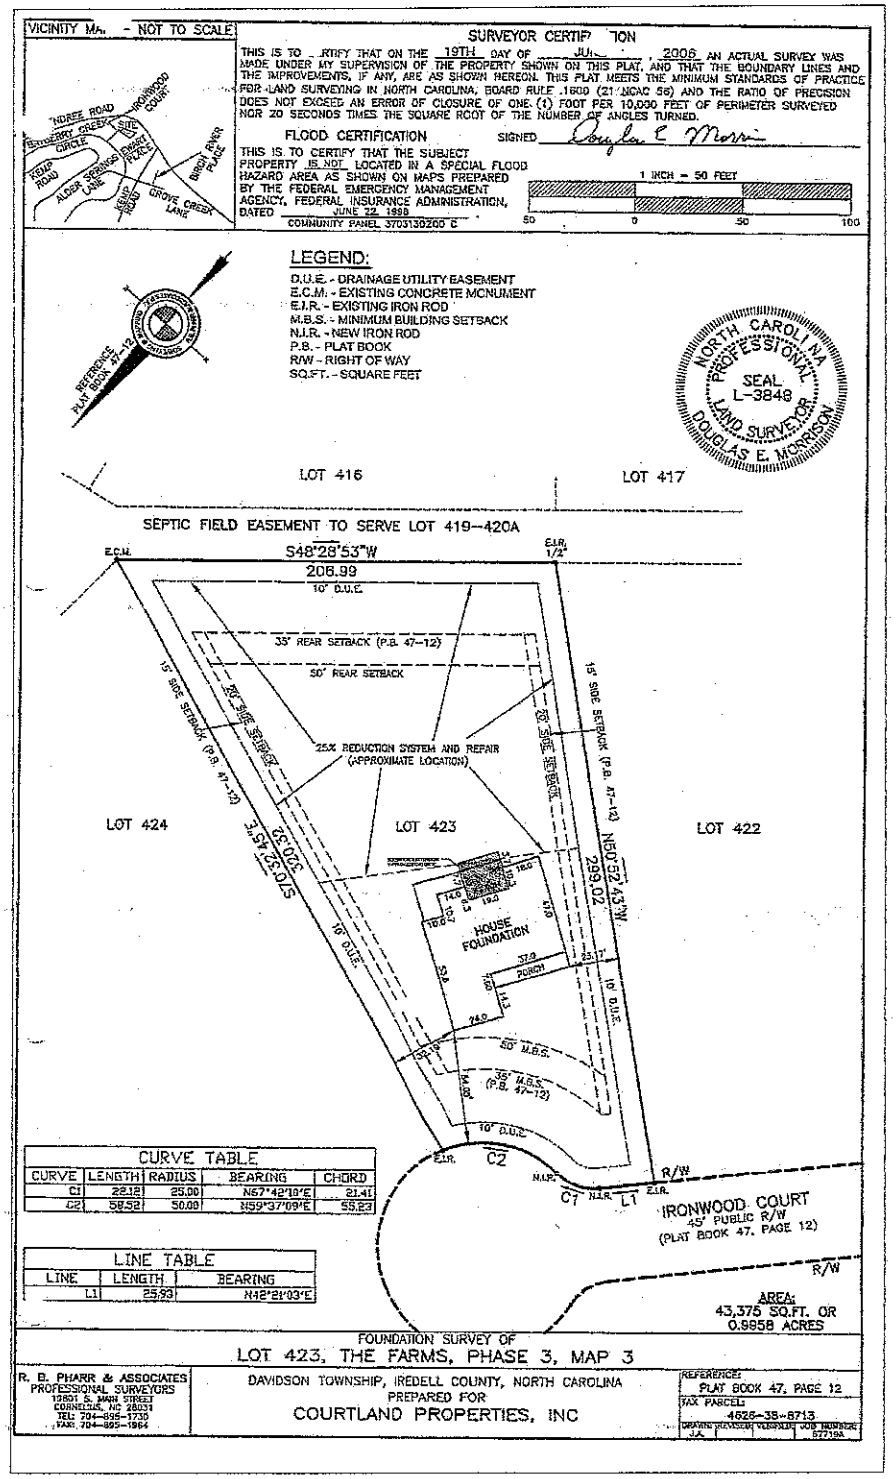


PAGE: 2 OF 10

SCALE: 1"=50'-0"

DRAWING: SITE PLAN

6/6/11 TO THE FARMS ARC FOR REVIEW

5/22/11 ENGINEER SET

PROJECT: GAZAILLE SCREEN TERRACE

SEAL:

BUILT BY:

704 RENOVATIONS

DRAWN BY:

ashley j design
custom homes and renovations

P.O. BOX 5423 CHARLOTTE, NC 28299
WWW.ASHLEYJDESIGN.COM
704-858-0631