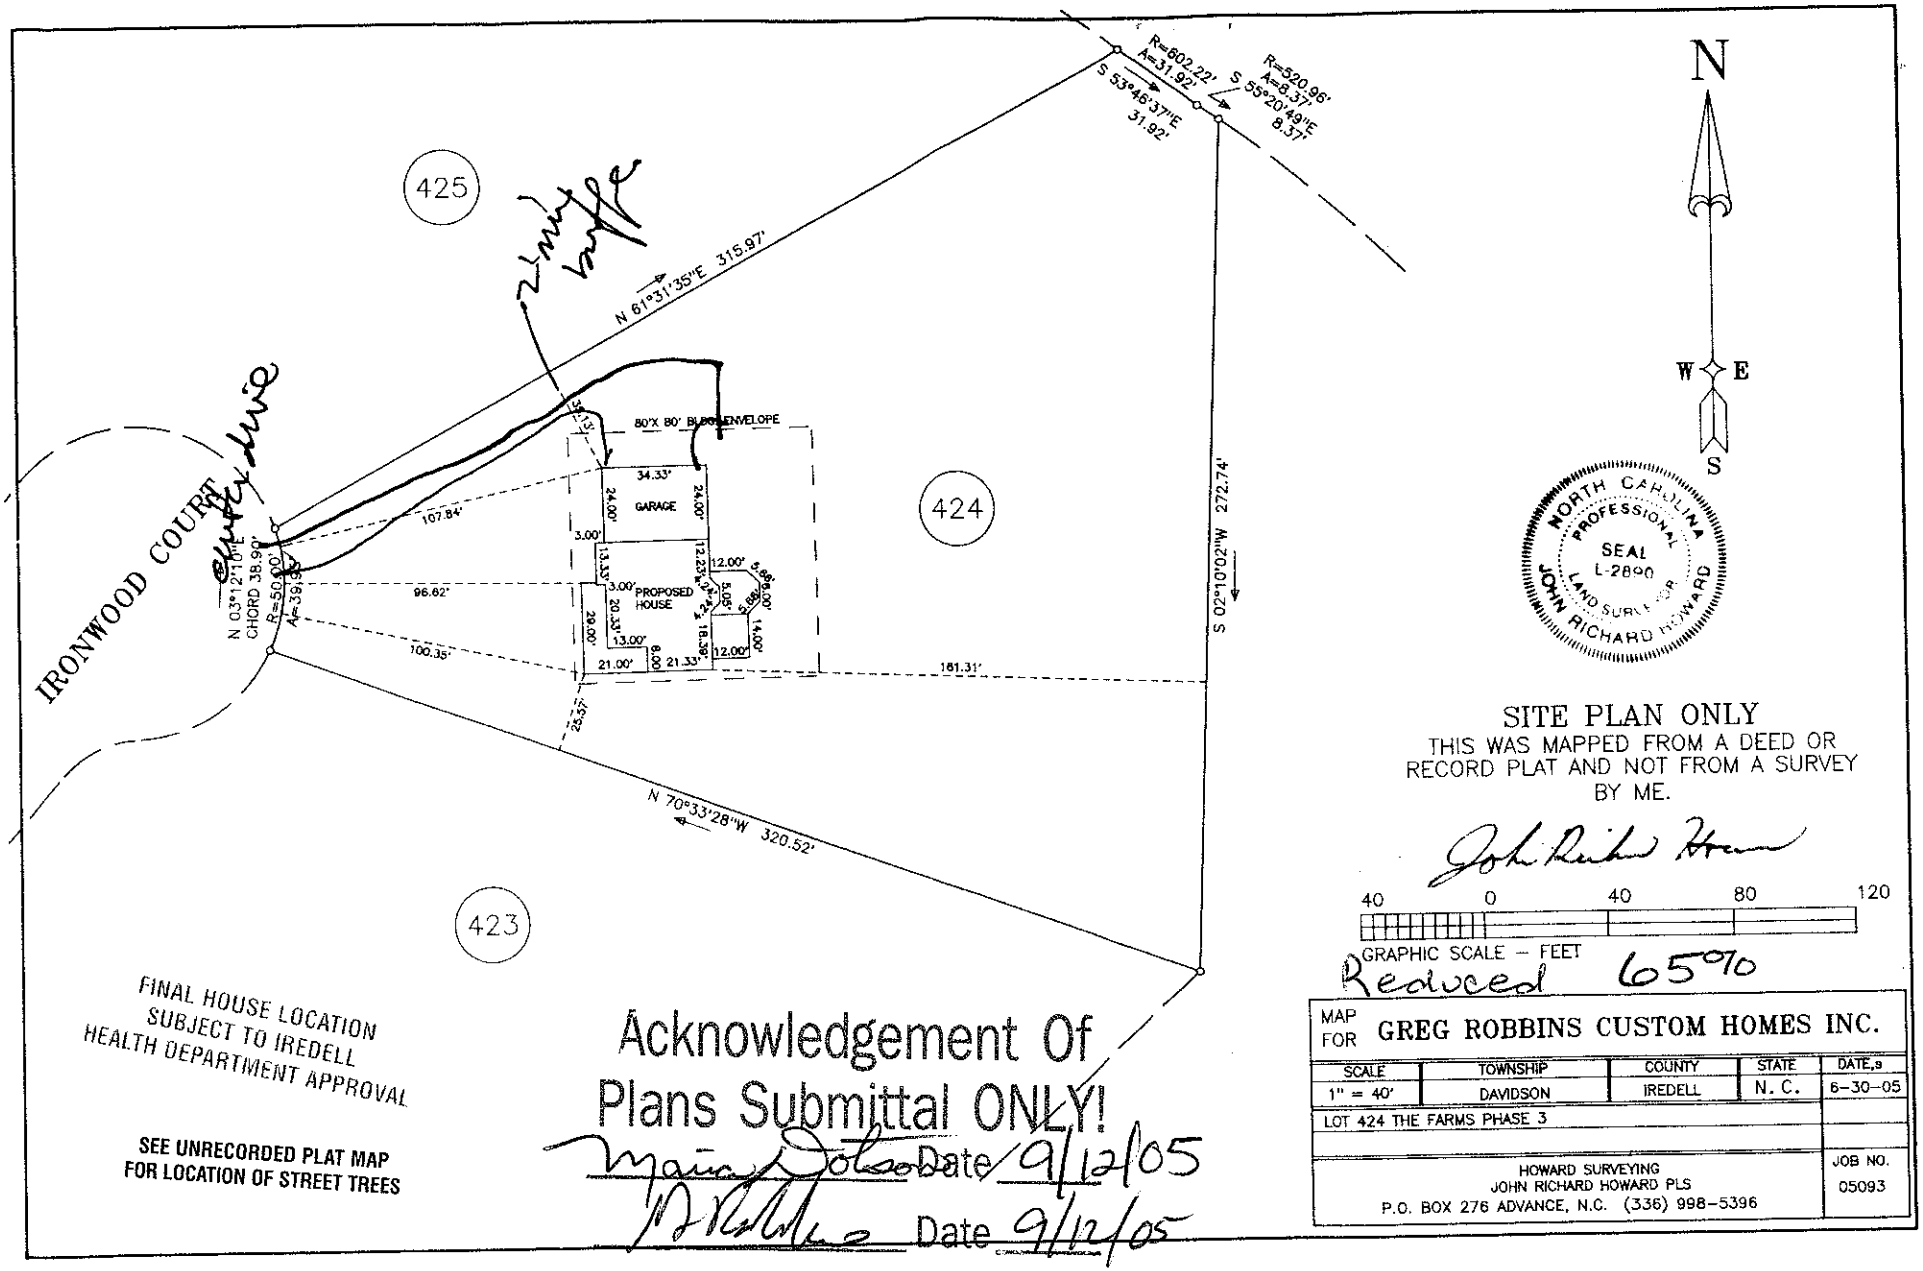


FINAL HOUSE LOCATION SUBJECT TO IREDELL HEALTH DEPARTMENT APPROVAL

SEE UNRECORDED PLAT MAP FOR LOCATION OF STREET TREES

Acknowledgement Of Plans Submittal ONLY!

Date 9/12/05

Date 9/12/05

NORTH CAROLINA PROFESSIONAL SEAL L-2890 LAND SURVEYOR JOHN RICHARD HOWARD

SITE PLAN ONLY

THIS WAS MAPPED FROM A DEED OR RECORD PLAT AND NOT FROM A SURVEY BY ME.

40 0 40 80 120

GRAPHIC SCALE – FEET

Reduced 65%

MAP FOR **GREG ROBBINS CUSTOM HOMES INC.**

SCALE	TOWNSHIP	COUNTY	STATE	DATE
1" = 40'	DAVIDSON	IREDELL	N. C.	6-30-05

LOT 424 THE FARMS PHASE 3

HOWARD SURVEYING
JOHN RICHARD HOWARD PLS
P.O. BOX 276 ADVANCE, N.C. (336) 998-5396

JOB NO. 05093