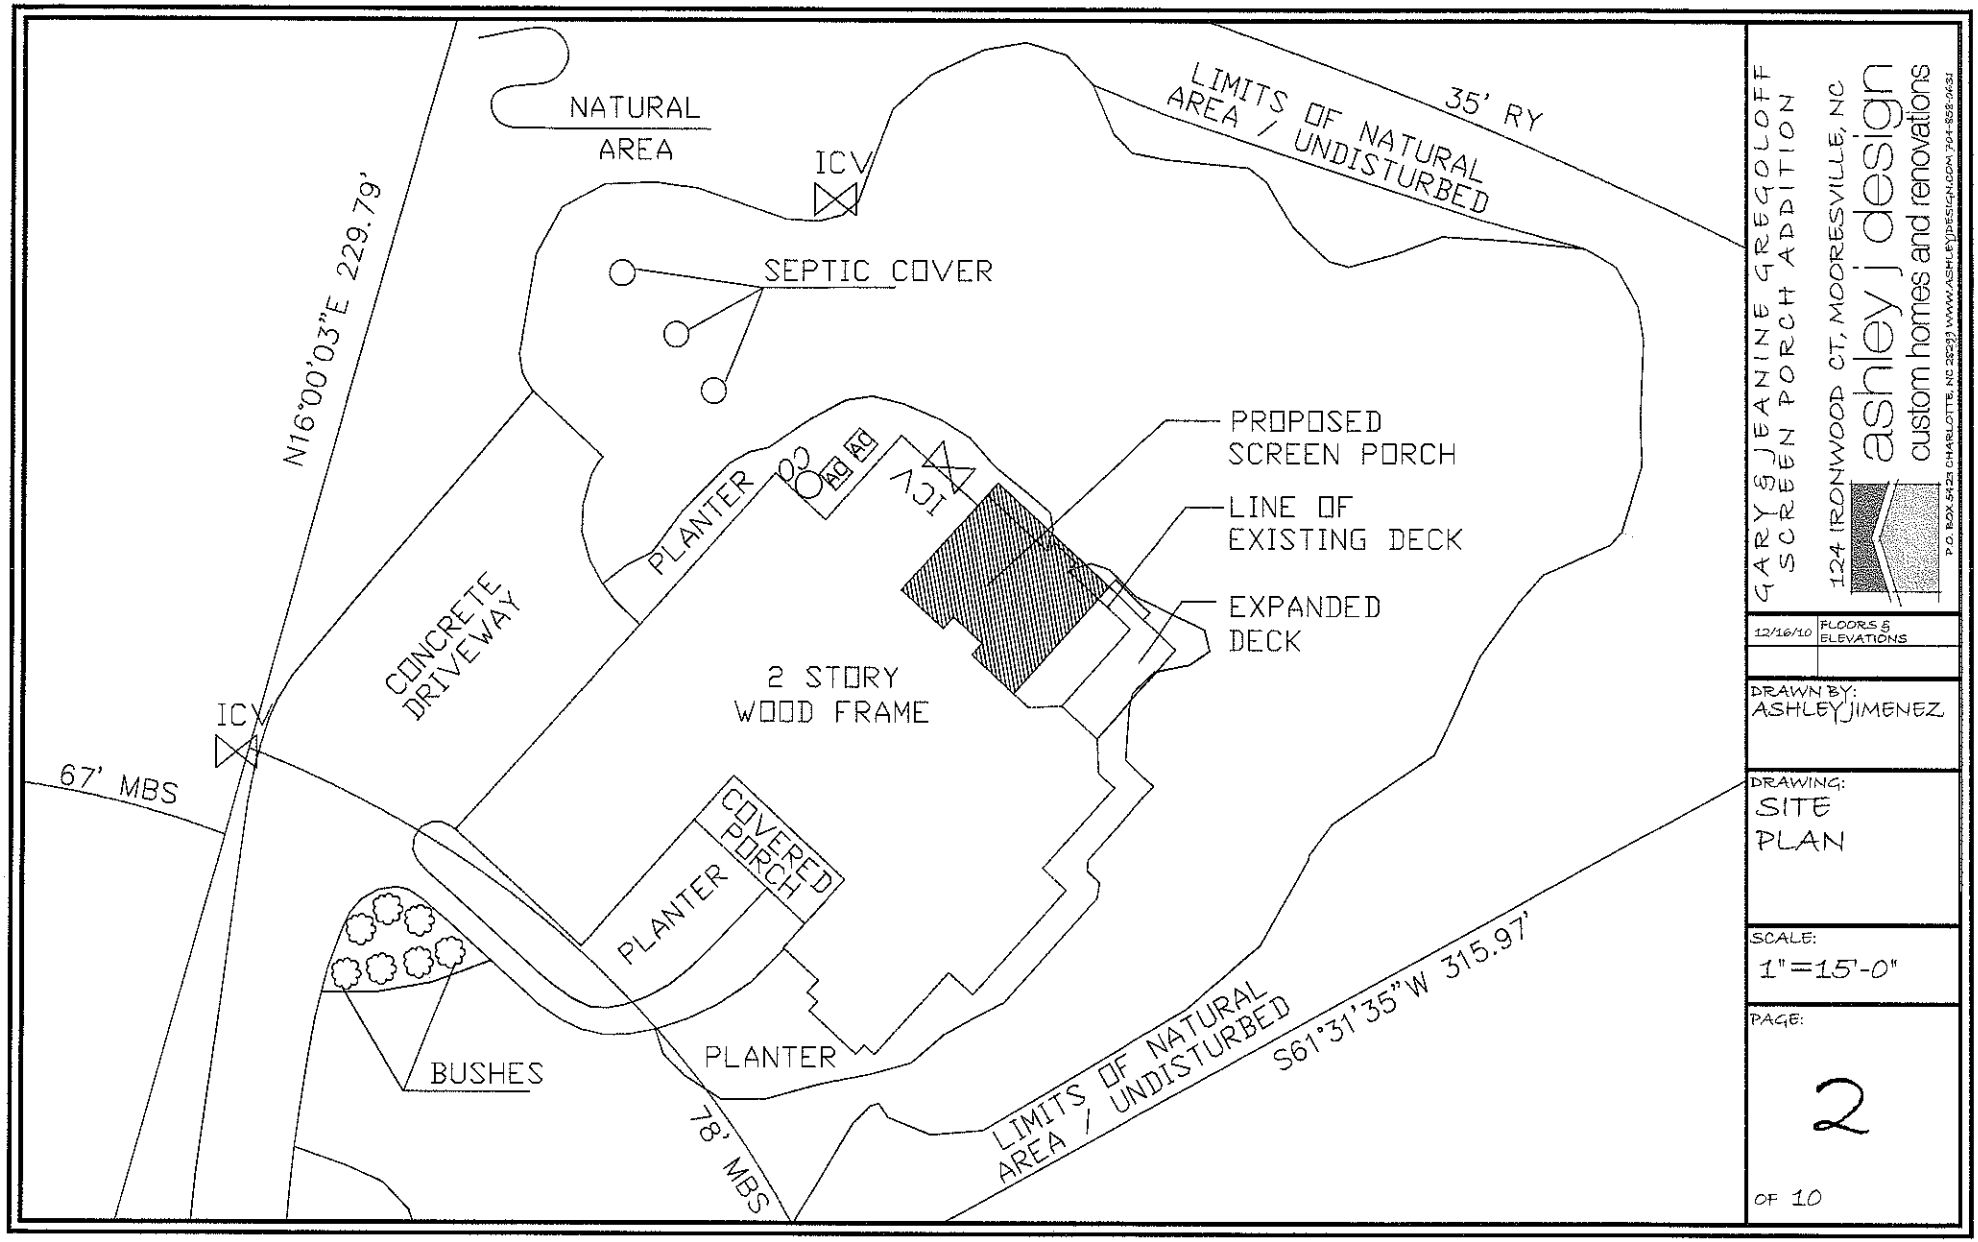


GARY & JEANINE GREGOLOFF
SCREEN PORCH ADDITION

124 IRONWOOD CT, MOORESVILLE, NC

ashley j design
custom homes and renovations
P.O. BOX 5423 CHARLOTTE, NC 28299 WWW.ASHLEYJDESIGN.COM 704-858-0631

12/16/10	FLOORS & ELEVATIONS

DRAWN BY: ASHLEY JIMENEZ

DRAWING: SITE PLAN

SCALE: 1"=15'-0"

PAGE: 2 OF 10