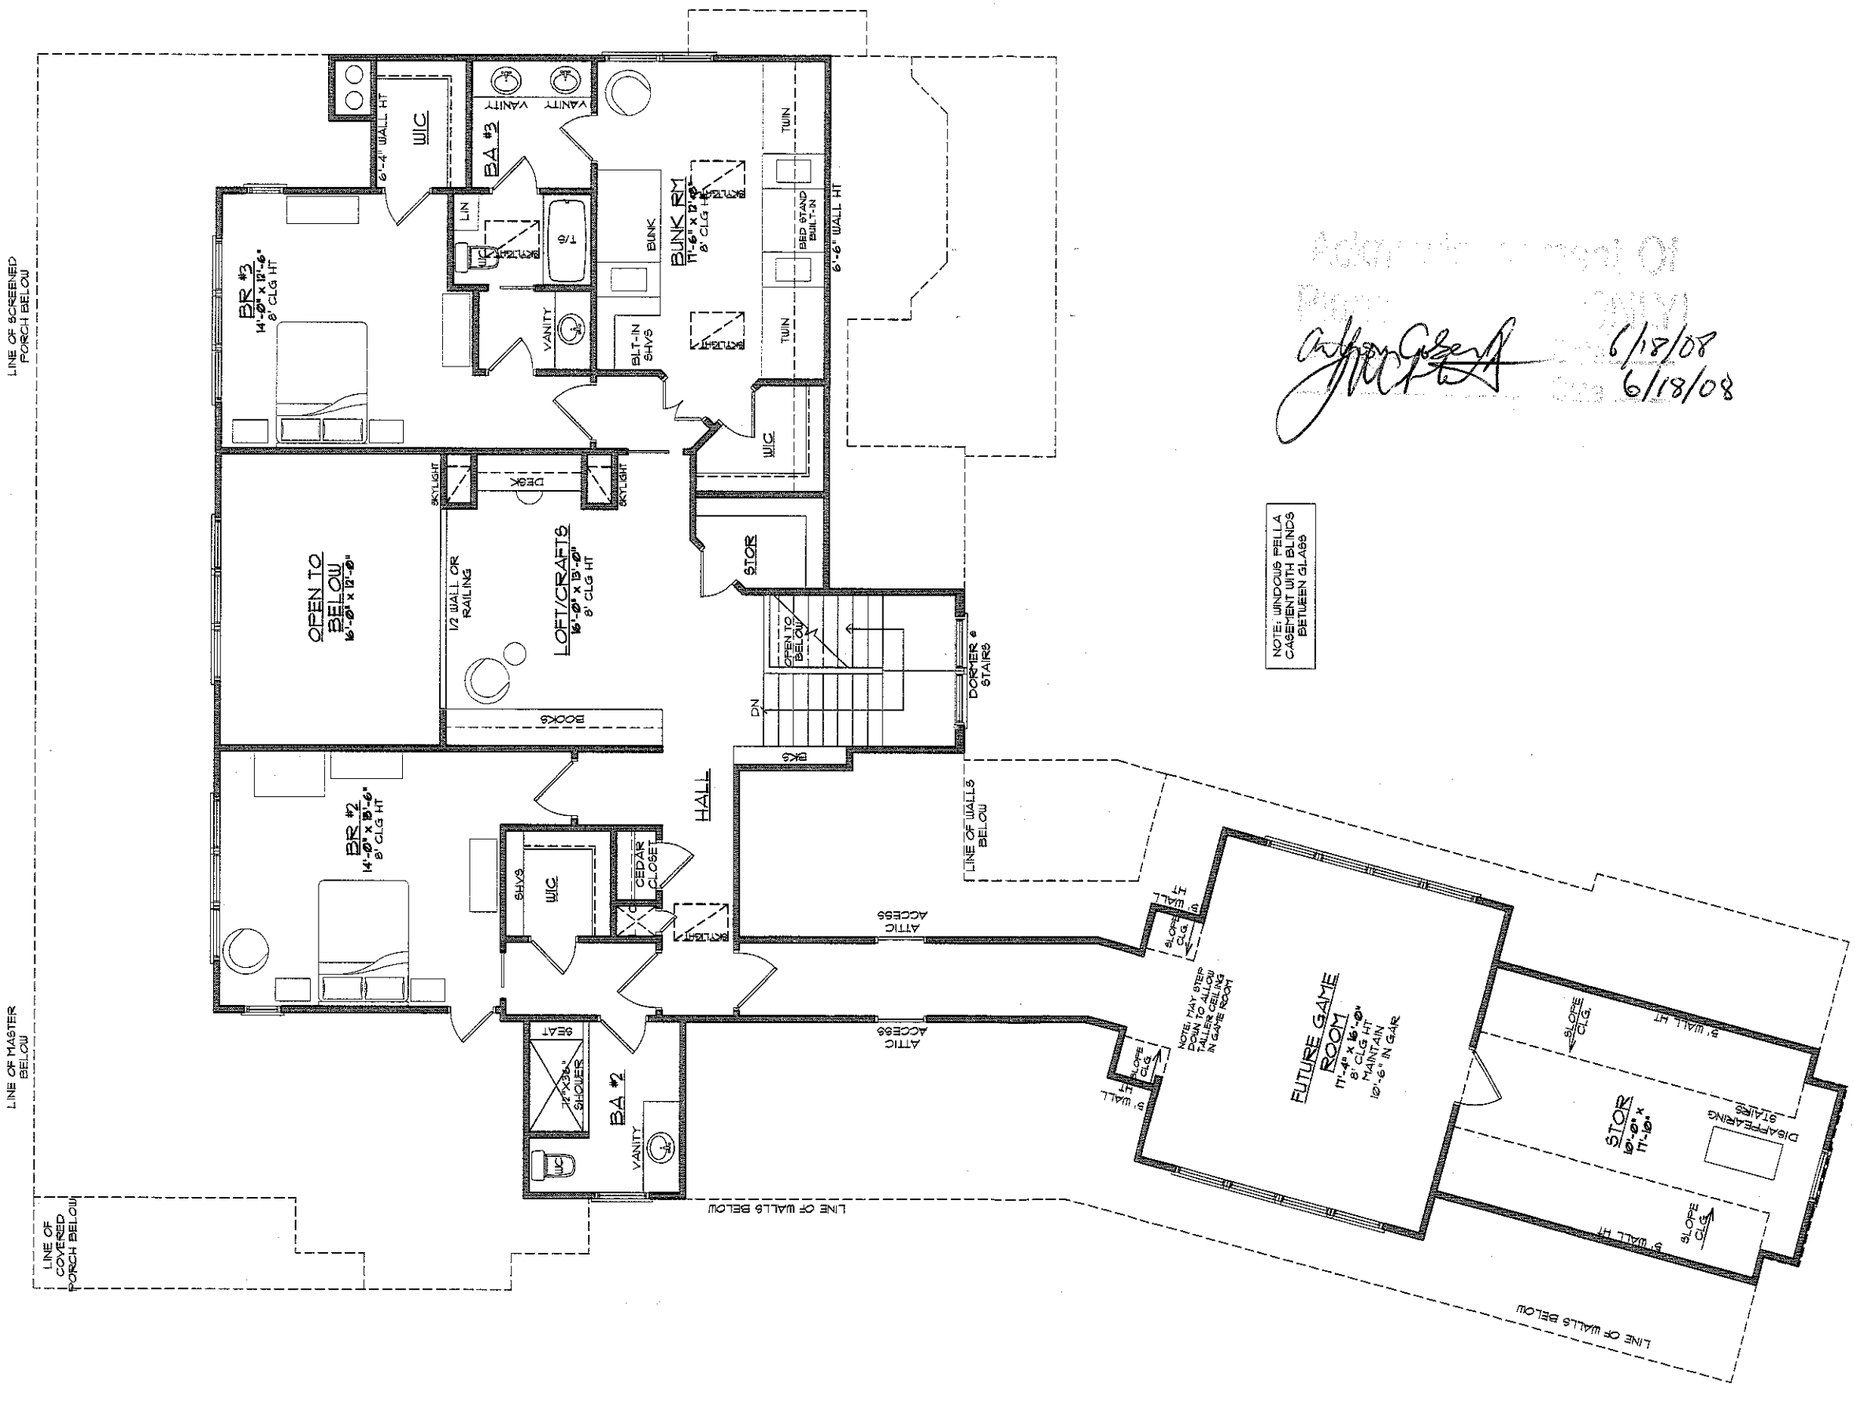


PROPOSED SECOND FLOOR PLAN

SCALE: 1/8" = 1'-0"

NOTE: WINDOWS PELLA CASEMENT WITH BLINDS BETWEEN GLASS

Approved as noted On Plans ONLY
6/18/08
6/18/08

PIPPIN
HOME DESIGNS
INC.
AWARD WINNING HOMES WITH A VIEW
Professional Member, AIBD
7390 GABRIEL STREET
SHERRILLS FORD, NC 28673
FAX 704.895.0056
TEL 704.895.0000
www.pippinhomedesigns.com

A NEW RESIDENCE FOR:

JIM & PHYLLIS STOKES

110 BASSETT COVE LANE
MOORESVILLE, NORTH CAROLINA
IREDELL COUNTY

PROJECT NO.	0803
DATE:	JUNE 6, 2008
DRAWN BY:	DDM
DESIGNED BY:	JBP

© COPYRIGHT PIPPIN HOME DESIGNS INC. 2008
ALL RIGHTS RESERVED

A|I
B|D