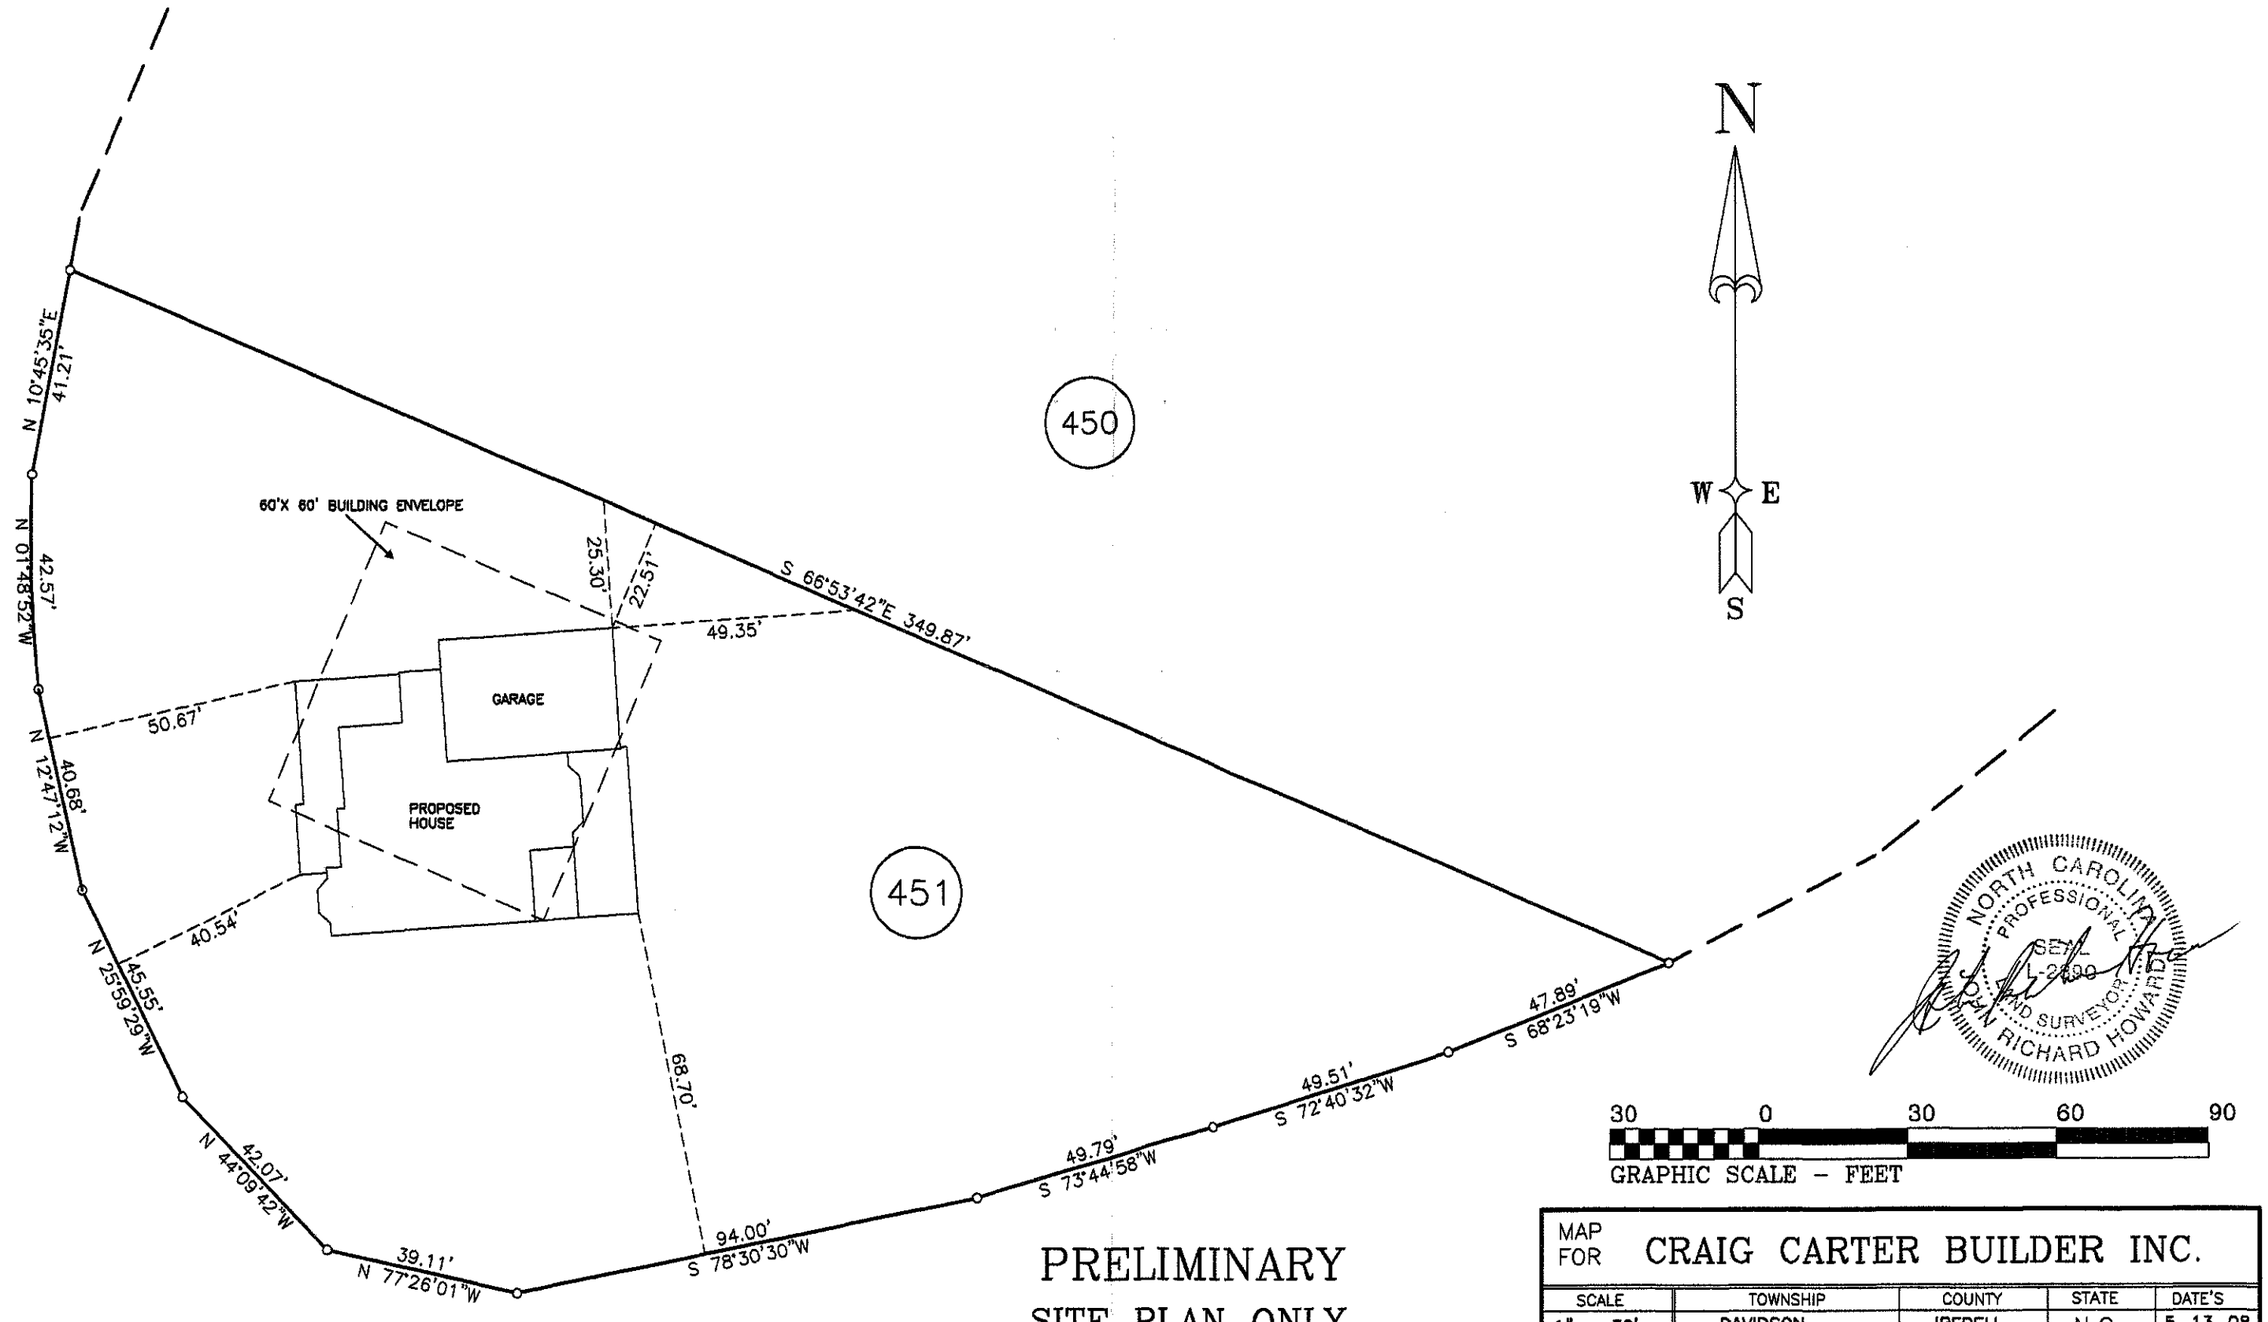


30 0 30 60 90

GRAPHIC SCALE – FEET

PRELIMINARY

SITE PLAN ONLY

THIS WAS MAPPED FROM A DEED OR RECORD PLAT AND NOT FROM A SURVEY BY ME.

MAP FOR CRAIG CARTER BUILDER INC.

SCALE	TOWNSHIP	COUNTY	STATE	DATE'S
1" = 30'	DAVIDSON	IREDELL	N.C.	5-13-08
LOT 451 THE FARMS PHASE 3 MAP 2 P.B. 46 PG. 79				
HOWARD SURVEYING JOHN RICHARD HOWARD PLS P.O. BOX 276 ADVANCE, N,C, (336) 998-5396				JOB NO. 08037