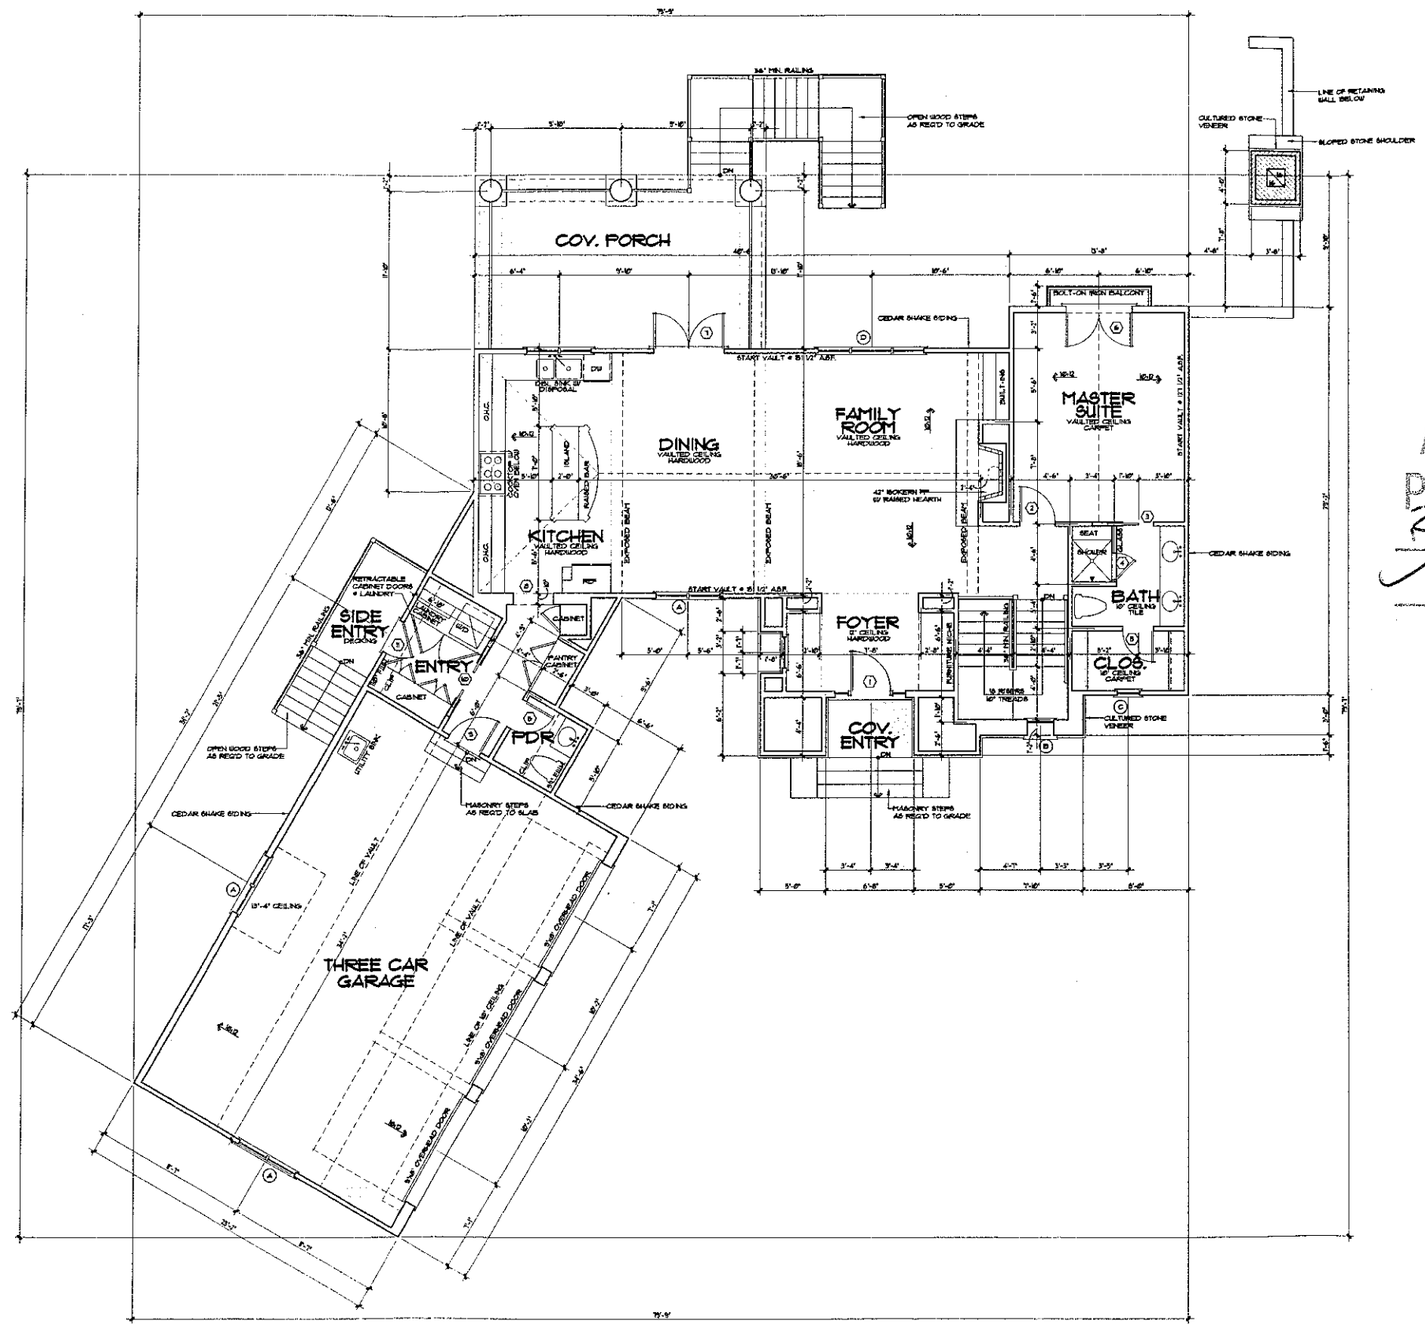


Acknowledgement Of Plans Submittal ONLY!

Date 9-18-08

Date

DOOR SCHEDULE

	SIZE	DESCRIPTION
1	3'0" x 6'8"	FRENCH W/ 12" SIDELIGHT EACH SIDE
2	2'8" x 6'8"	SOLID PANEL
3	2'6" x 6'8"	SOLID PANEL POCKET
4	2'8"	TEMPERED GLASS SHOWER
5	2'4" x 6'8"	SOLID PANEL
6	2-2'8" x 6'8"	FRENCH W/ 36" TRANSOM
7	2-2'8" x 6'8"	FRENCH
8	3'0" x 6'8"	CASED OPENING
9	2'8" x 6'8"	20 MINUTE FIRE RATED
10	2-1'0" x 6'8"	SOLID PANEL POCKET
11	2'0" x 6'8"	HALF GLASS
12	2'8" x 6'8"	SOLID PANEL
13	2-2'8" x 6'8"	FRENCH W/ 24" SIDELIGHT EACH SIDE

WINDOW SCHEDULE

	SIZE	DESCRIPTION
A	2-2'4" x 6'0"	DOUBLE HUNG W/ 36" TRANSOM
B	2'8" x 5'4"	ARCHED TOP FIXED (TEMPERED)
C	1'4" x 4'0"	DOUBLE HUNG
D	3'0" x 6'0"	DOUBLE HUNG W/ 2'4" x 6'0" ON EACH SIDE WITH 36" TRANSOM
E	2'4" x 6'0"	CASEMENT

Square Footage

08/21/08 JMA

Main Level Heated	1,920 SqFt.
Lower Level Heated	1,385 SqFt.
Total Heated	2,925 SqFt.
Three Car Garage	794 SqFt.
Covered Entry	68 SqFt.
Covered Porch	286 SqFt.
Mechanical	224 SqFt.
Total Under Roof	4,257 SqFt.

© Copyright, Jim Phelps Signature Collection - 2008

JIM PHELPS Signature Collection
1908 HALEY WARD SUITE 1
CHARLESTON, SC 29414
843.881.5934 FAX 843.287.5034
www.JimPhelpsSignatureCollection.com

Submittal and Revision Dates

Date	Description
08-29-08	Floors and Elevations to Client

A New Residence For

Mr. & Mrs. Warren

471 Agnew Road

DRAWN BY: Jill Austin

DATE: 08-25-08

CHECKED BY:

JOB NUMBER: SARK-256-07


JP PHELPS SIGNATURE COLLECTION HAS EXECUTED REASONABLE CARE AND PROFESSIONAL SKILL IN PREPARATION AND EXECUTION OF THESE DOCUMENTS, BUT DOES NOT GUARANTEE PERFECT DOCUMENTS OR "PLANLESS" ADDITIONS

DRAWING TITLE: MAIN LEVEL FLOOR PLAN

SCALE: 1/4" = 1'-0"

SHEET NO: 6

OF SHEETS

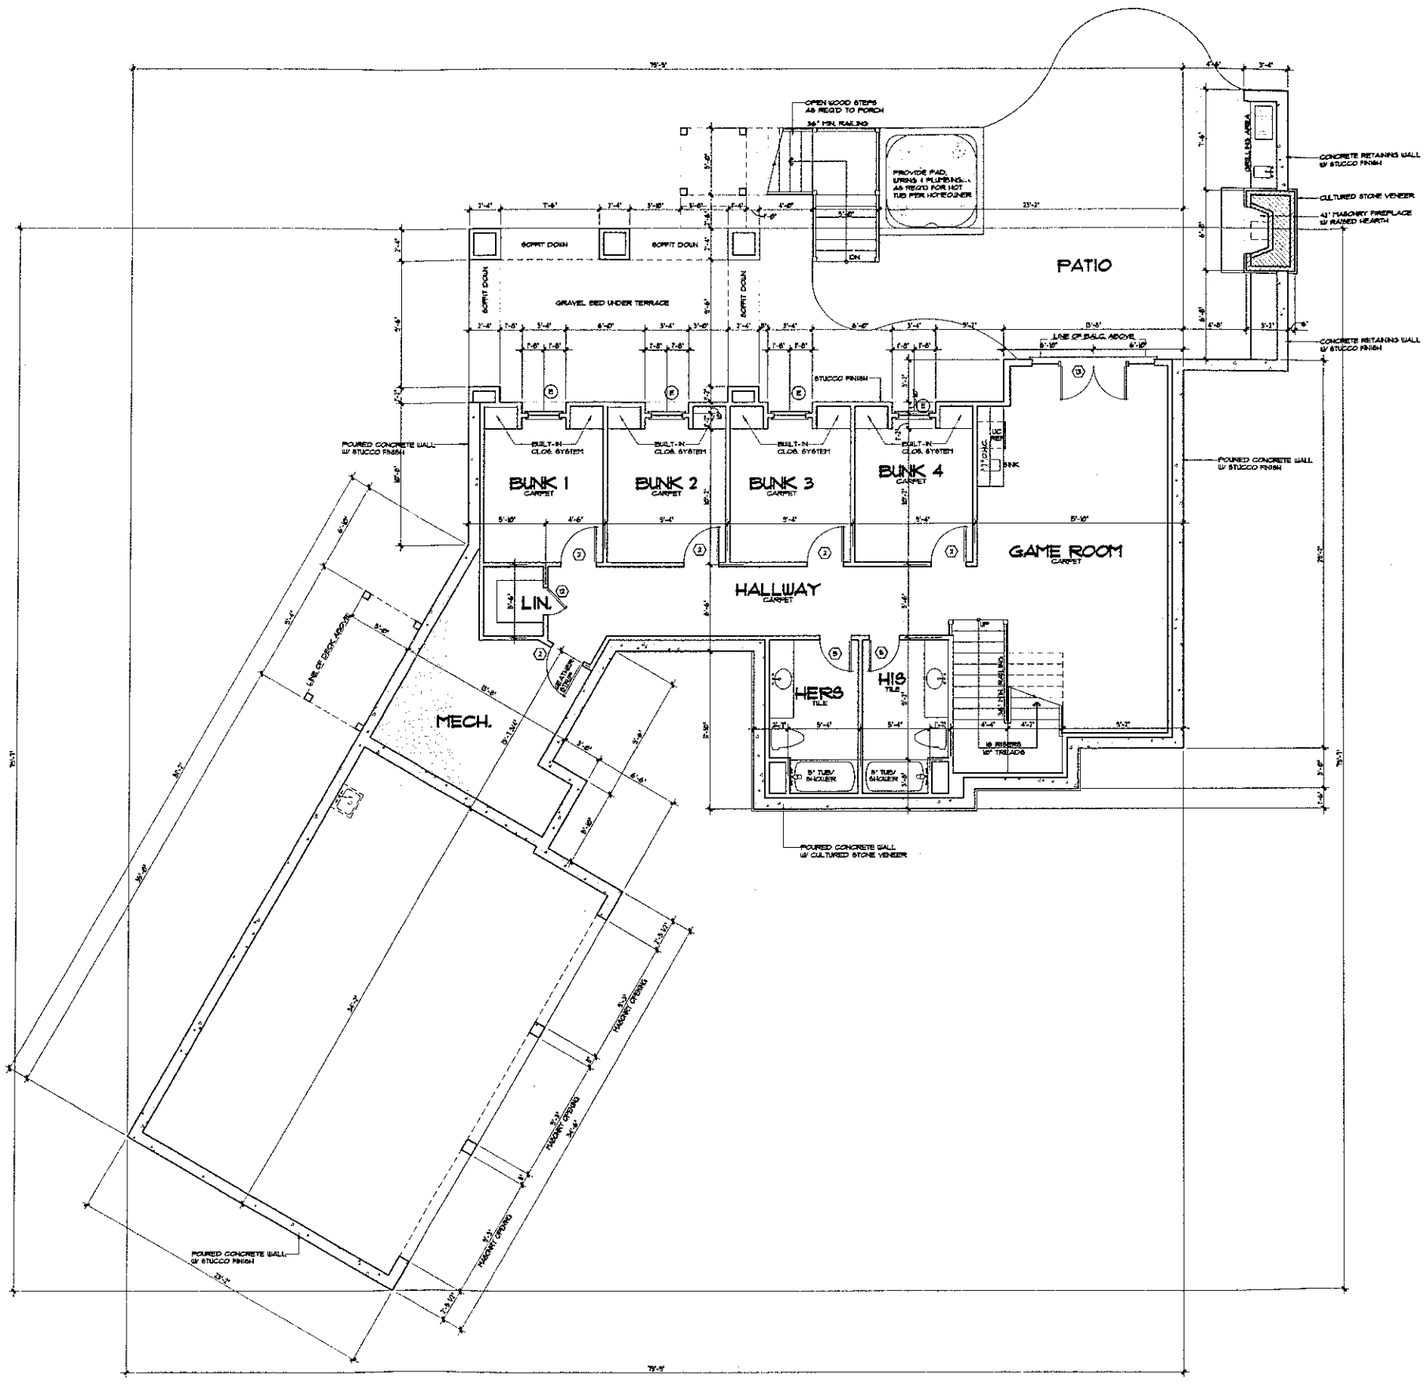

DOOR SCHEDULE

	SIZE	DESCRIPTION
1	3'-0" x 8'-0"	FRENCH W/ 11" SIDELIGHT EACH SIDE
2	2'-0" x 6'-8"	SOLID PANEL
3	2'-4" x 6'-8"	SOLID PANEL POCKET
4	3'-0"	TEMPERED GLASS SHOWER
5	2'-0" x 6'-8"	SOLID PANEL
6	2-2'-0" x 6'-8"	FRENCH W/ 36" TRANSOM
7	2-2'-0" x 6'-8"	FRENCH
8	3'-0" x 6'-8"	CASED OPENING
9	2'-8" x 6'-8"	20 MINUTE FIRE RATED
10	2-1'-4" x 6'-8"	SOLID PANEL POCKET
11	2'-8" x 6'-8"	HALF GLASS
12	2'-0" x 6'-8"	SOLID PANEL
13	2-2'-8" x 6'-8"	FRENCH W/ 24" SIDELIGHT EACH SIDE

WINDOW SCHEDULE

	SIZE	DESCRIPTION
A	2-2'-4" x 6'-0"	DOUBLE HUNG W/ 36" TRANSOM
B	2'-8" x 5'-4"	ARCHED TOP FIXED (TEMPERED)
C	1'-8" x 4'-0"	DOUBLE HUNG
D	3'-0" x 6'-8"	DOUBLE HUNG W/ 2'-4" x 8'-0" ON EACH SIDE WITH 36" TRANSOM
E	2'-4" x 6'-8"	CASEMENT

Square Footage

08/27/08 JMA

Main Level Heated	1,520 SqFt.
Lower Level Heated	1,385 SqFt.
Total Heated	2,905 SqFt.
Three Car Garage	784 SqFt.
Covered Entry	68 SqFt.
Covered Porch	286 SqFt.
Mechanical	224 SqFt.
Total Under Roof	4,257 SqFt.

© Copyright, Jim Phelps Signature Collection - 2008

JIM PHELPS
Signature Collection
12620 HAILEY ROAD, SUITE 1
DALLAS, TX 75243
972.837.1616
www.JimPhelpsSignatureCollection.com

Submitted and Revision Dates

Date	Description
09-29-08	Plans Issued for Review w/ Client

A New Residence For

Mr. & Mrs. Warren

471 Agnew Road

DRAWN BY: Jill Austin
DATE: 08-29-08
CHECKED BY:
JOB NUMBER: WARR-286-07

JIM PHELPS SIGNATURE COLLECTION HAS EMPLOYED REASONABLE CARE AND PROFESSIONAL SKILL IN PREPARATION AND EXECUTION OF THESE DOCUMENTS, BUT DOES NOT GUARANTEE PERFECT DOCUMENTS OR "ALL ERROR" JUDGMENT

DRAWING TITLE:
LOWER LEVEL FLOOR PLAN

SCALE: 1/4" = 1'-0"

SHEET NO:
4
OF SHEETS