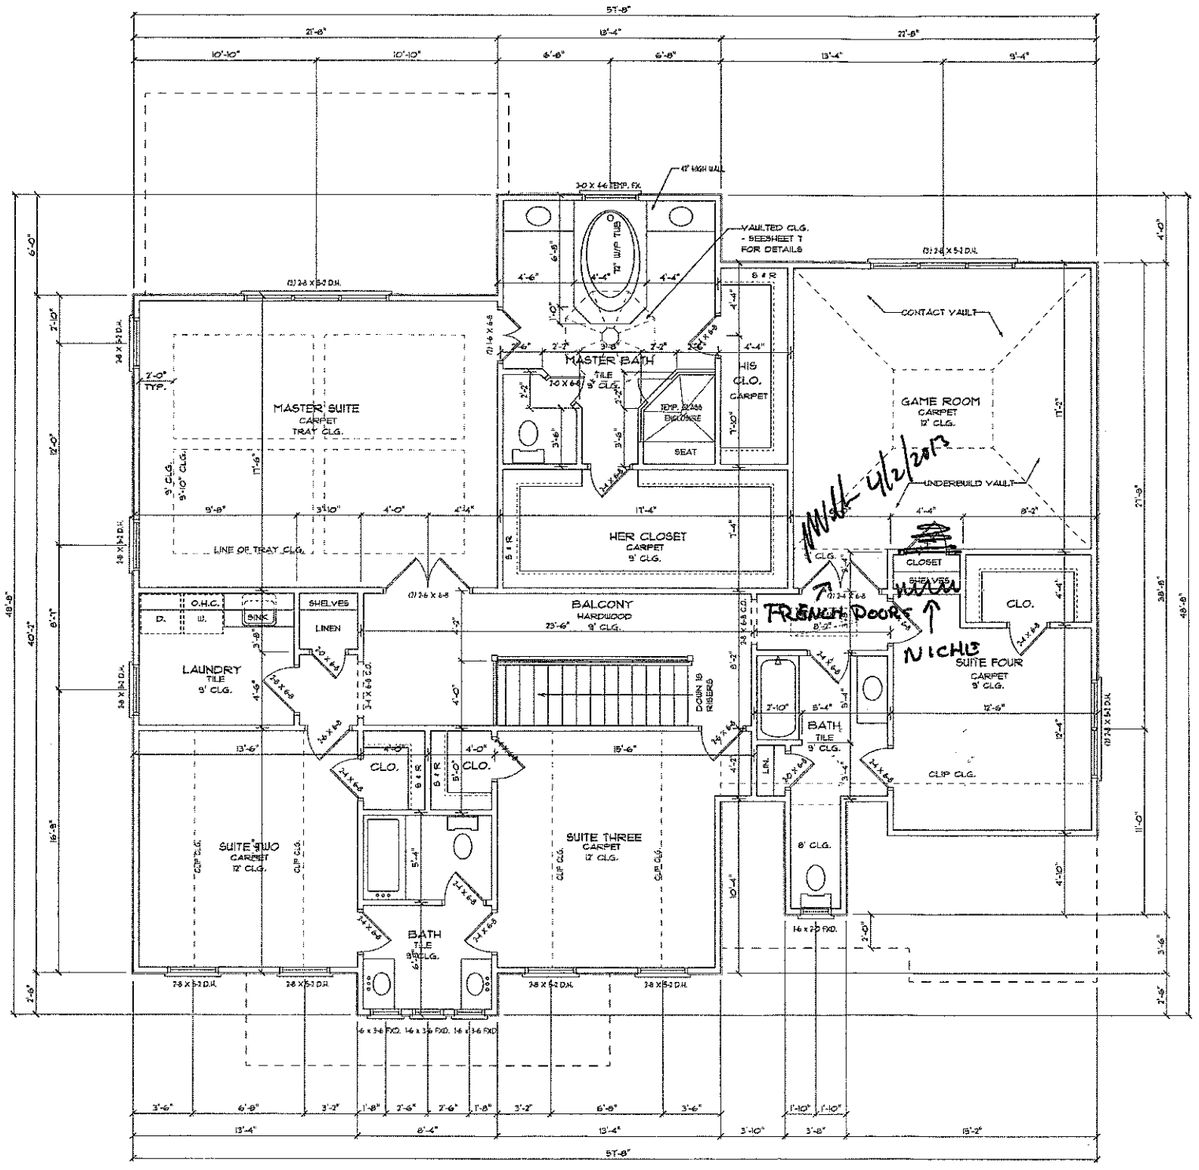


Acknowledgement Of
Plans Submittal ONLY!
Date 4-5-13
Date 4/5/2013

ENGINEERED BY:
G.B. ENGINEERING
133 MIDDLETON PLACE
MOORESVILLE, NC 28117
(704) 677-5939

Custom Residential Designs

P.O. Box 691286
Mint Hill, NC 28227
tel: 704-545-2928
fax: 704-545-0600

PROJECT:

Cyrus Custom Homes
BRISTOL FARMS - ELEVATION TWO
Lot 399 The Farms

©COPYRIGHT 2012

DRAWN BY:
J.J. BARJA
DATE:
01/09/2012
REVISED:


SHEET 6
OF 14

SECOND FLOOR NOTES

- 9' CEILING HEIGHT TYP. UNLESS NOTED OTHERWISE
- 6'-8" DOOR AND WINDOW HEIGHT TYP. UNLESS NOTED OTHERWISE
- PROVIDE ATTIC ACCESS TO ALL ATTIC SPACES ACCORDING TO CODE.
- SEE SECOND FLOOR CEILING PLAN FOR ALL SECOND CLG. BEAM & SECOND FLOOR HEADER SIZES.
- ALL DOORS WITH GLASS SHOULD BE TEMPERED & WINDOWS SHOULD BE TEMPERED PER STATE CODE
- ALL FRAMING DIMENIONS FOR FIREPLACES SHOULD BE CHECKED PER MFG.

SECOND FLOOR PLAN

SCALE 1/4" = 1'-0"

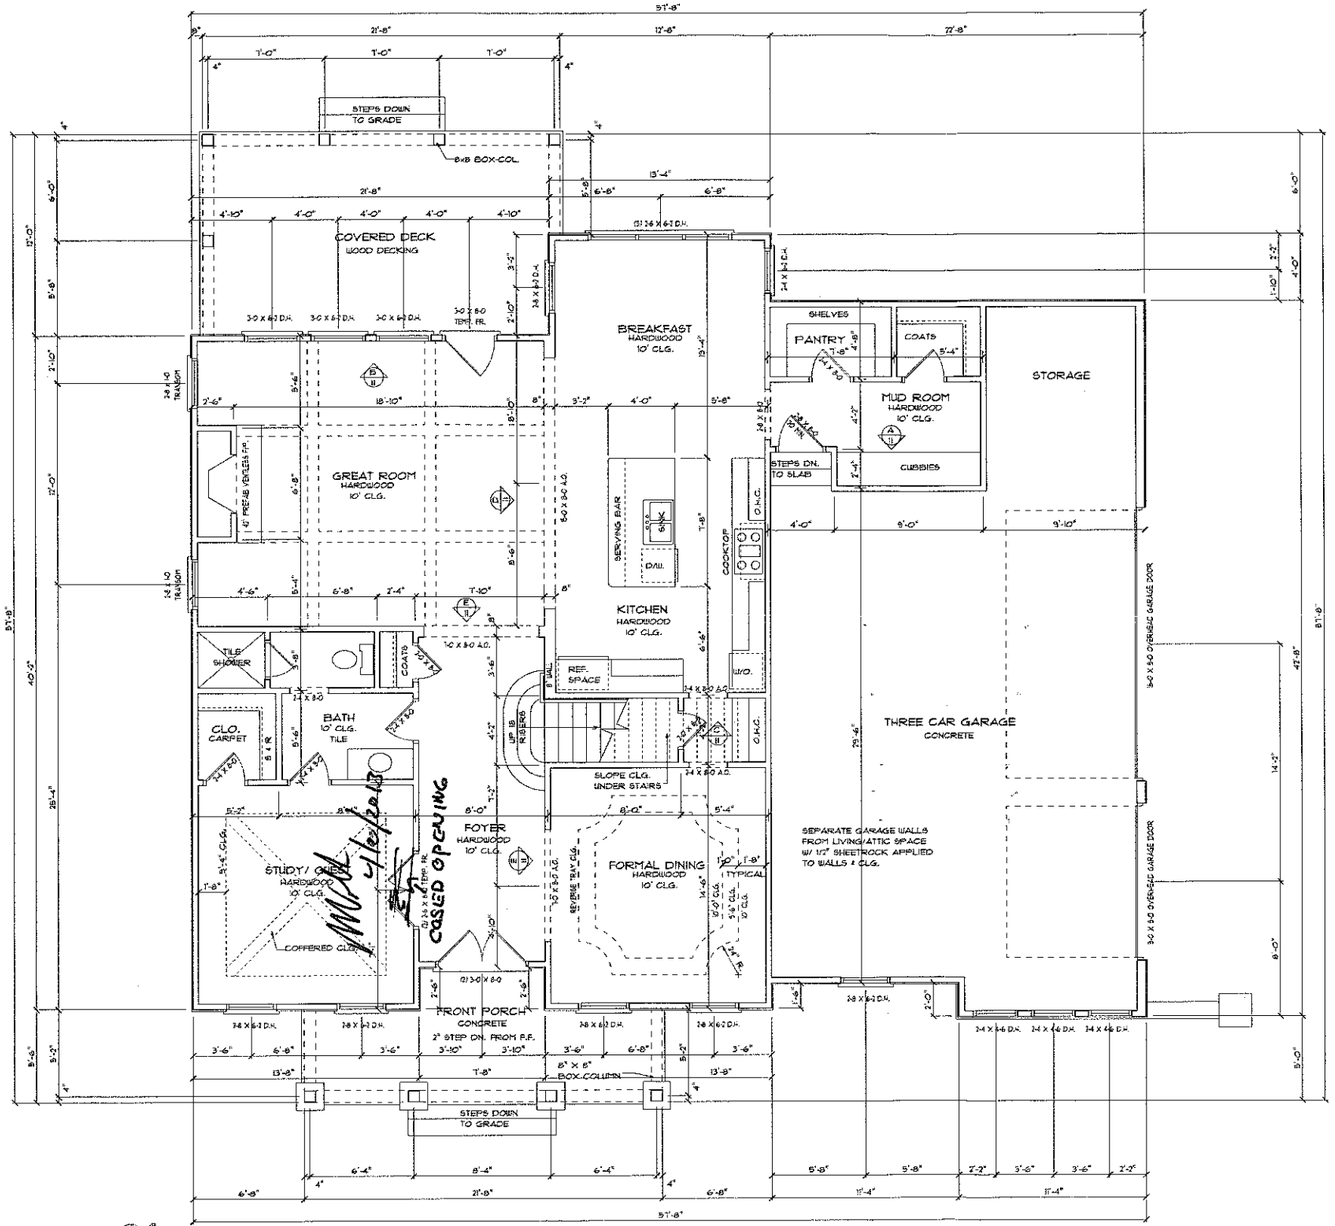

FIRST FLOOR PLAN


SCALE 1/4" = 1'-0"

FIRST FLOOR NOTES

- 10' CEILING HEIGHT TYP. UNLESS NOTED OTHERWISE
- 8' DOOR AND WINDOW HEIGHT TYP. UNLESS NOTED OTHERWISE
- SEE SECOND FLOOR FRAMING PLAN FOR ALL SECOND FLOOR BEAM & FIRST FLOOR HEADER SIZES.
- ALL DOORS W/ GLASS SHOULD BE TEMPERED & WINDOWS SHOULD BE TEMPERED PER STATE CODE
- ALL FRAMING DIMENSIONS FOR FIREPLACES SHOULD BE CHECKED PER MFG.

SQUARE FOOTAGE

FIRST FLOOR HEATED	1539
SECOND FLOOR HEATED	2162
HEATED TOTAL	3701
GARAGE	782
FRONT PORCH	138
COVERED DECK	256
TOTAL UNDER ROOF	4881

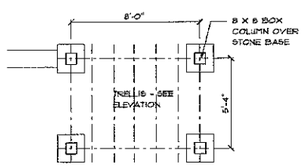

OPTIONAL TRELLIS

SCALE 1/4" = 1'-0"

Acknowledgement Of Plans Submittal ONLY!

Date 4/5/2013

ENGINEERED BY:
G.B. ENGINEERING
133 MIDDLETON PLACE
MOORESVILLE, NC 28117
(704) 677-5339

Custom Residential Designs by JJ Barja

P.O. Box 691286
Mint Hill, NC 28227
tel: 704-545-2928
fax: 704-545-0600

PROJECT:

Cyrus Custom Homes
BRISTOL FARMS - ELEVATION TWO
Lot 399 The Farms

©COPYRIGHT 2012

DRAWN BY: J.J. BARJA

DATE: 01/09/2012

REVISED:

SHEET 4 OF 14