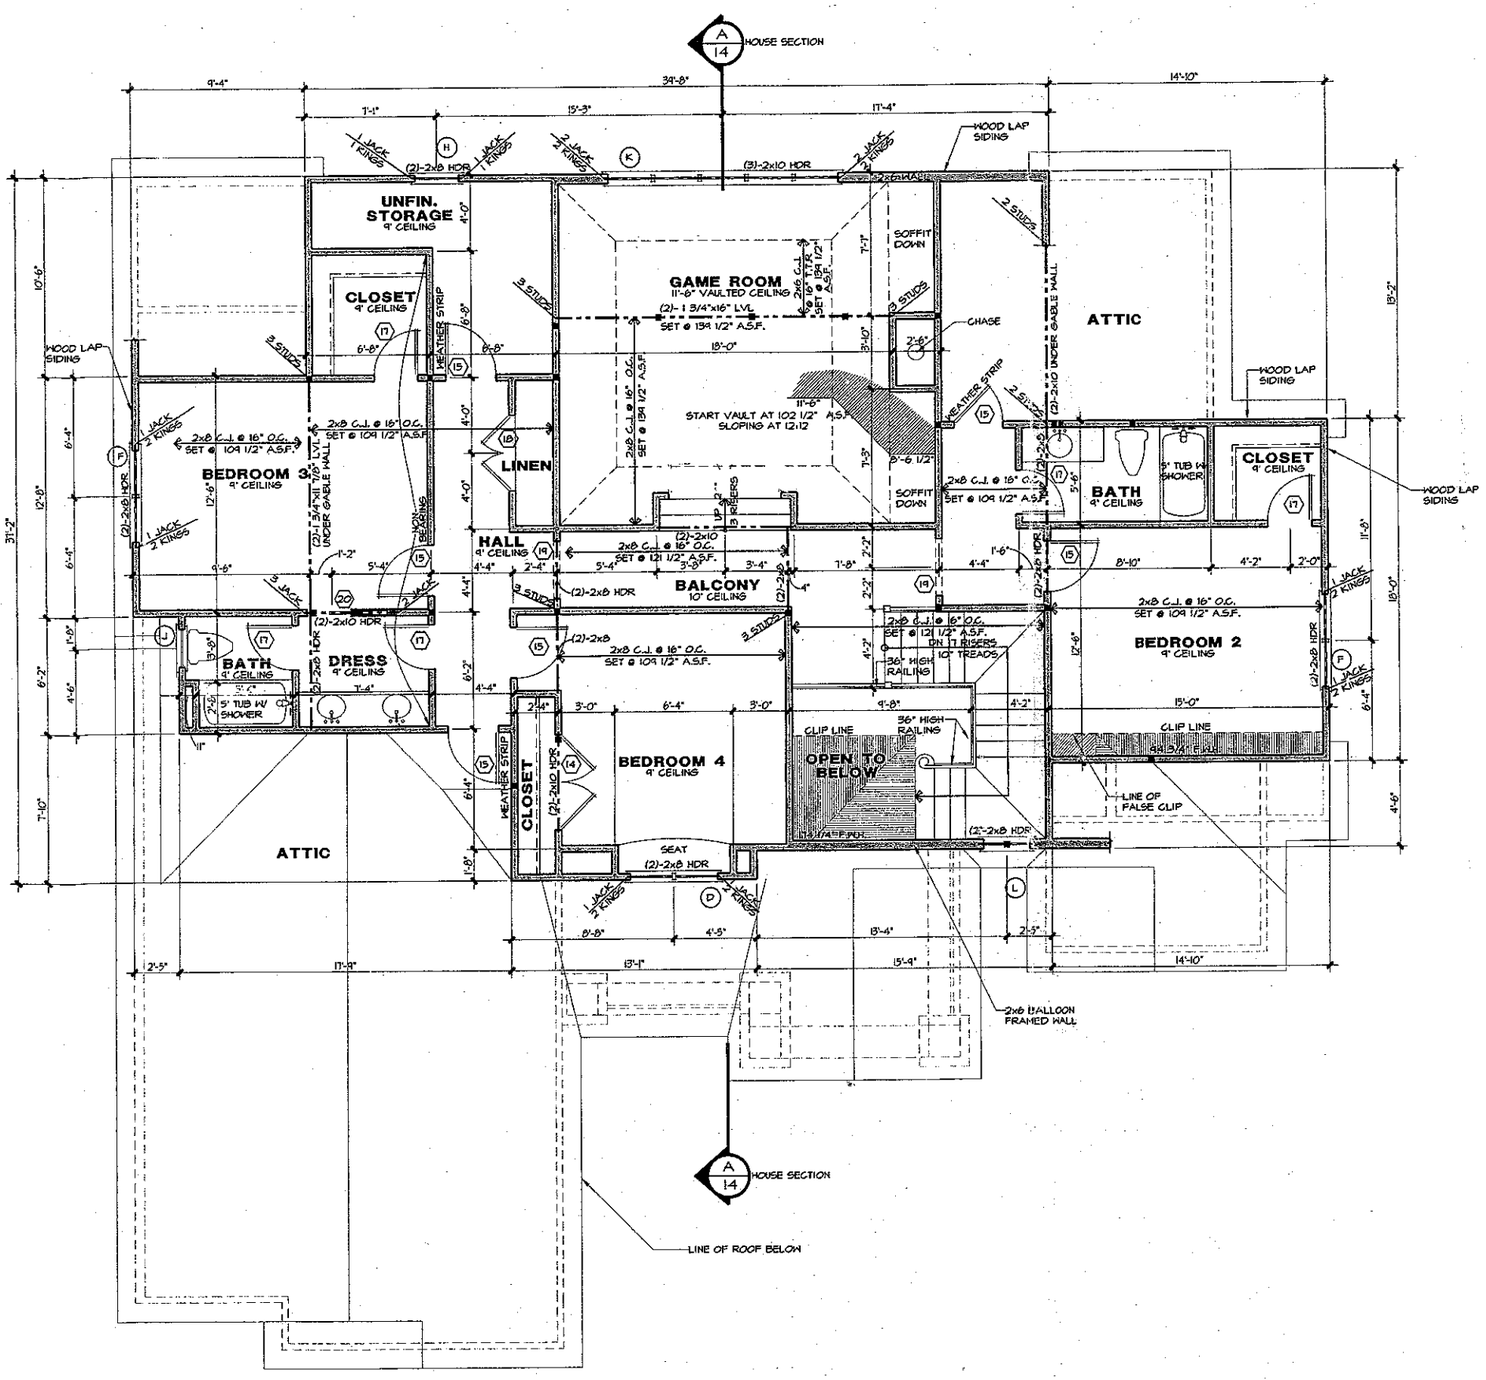


DOOR SCHEDULE

	SIZE	DESCRIPTION
1	2-2⁸ x 8⁰	FRENCH DOOR W/ ARCH TRANSOM
2		OMITTED
3	5-3⁰ x 8⁰	FRENCH DOOR W/ 4 FIXED
4	2⁴ x 8⁰	SOLID PANEL
5	2⁸ x 8⁰	SOLID PANEL
6	2⁰ x 8⁰	SOLID PANEL
7	3⁰ x 8⁰	CASED OPENING
8	2⁰	TEMPERED GLASS
9	5⁰ x 8⁰	CASED OPENING
10	10⁰ x 8⁰	CASED OPENING
11	6⁰ x 8⁰	CASED OPENING
12	15⁰ x 8⁰	CASED OPENING
13	2⁸ x 8⁰	SOLID PANEL
14	2-2⁸ x 6⁸	SOLID PANEL
15	2⁸ x 6⁸	SOLID PANEL
16	2-3⁰ x 6⁸	SOLID PANEL
17	2⁴ x 6⁸	SOLID PANEL
18	2⁰ x 6⁸	BI-FOLD
19	3⁰ x 6⁸	CASED OPENING
20	2⁴ x 6⁸	POCKET DOOR
21	2⁸ x 8⁰	SOLID PANEL 20 MIN RATED

WINDOW SCHEDULE

	SIZE	DESCRIPTION
A	2-2⁴ x 5⁸	ARCH TOP DOUBLE HUNG
B	2⁰ x 5⁸	DOUBLE HUNG (TEMPERED)
C	2⁸ x 6²	DOUBLE HUNG
D	2-2⁴ x 5²	DOUBLE HUNG
E	2-2⁸ x 4⁸	DOUBLE HUNG (TEMPERED)
F	2-2⁴ x 4⁸	DOUBLE HUNG
G	3-3⁰ x 6²	DOUBLE HUNG
H	2⁸ x 5²	DOUBLE HUNG
J	2⁰ x 2⁰	CASEMENT
K	5-2⁴ x 5²	DOUBLE HUNG
L	2⁸ x 3⁸	OVAL
M	3-2⁸ x 6²	DOUBLE HUNG

Square Footage
07/26/05 EF

Main Level Heated	2020 Sq.Ft.
Upper Level Heated	1582 Sq.Ft.
Total Heated	3,602 Sq.Ft.
Three Car Garage	816 Sq.Ft.
Front Porch	218 Sq.Ft.
Total Under Roof	4,636 Sq.Ft.

NOTES:

*ALL ANGLED WALLS ARE 45° U.N.O.

*■ INDICATES BLOCKING FOR ABOVE CONCENTRATED LOADS AND ROOF BRACING POINT LOADS U.N.O.

*SEE FRAMING NOTE 16 FOR HEADER SIZES UNLESS NOTED ON PLAN

*ALL DOORS ARE 6" FROM WALL UNLESS DIMENSIONED OTHERWISE

*HEATHERSTRIP ALL DOORS INTO ATTIC SPACE

EXTERIOR WALL HEIGHT (h)	STUD SIZE/ SPACING
h < 10'	2x4 @ 16" oc
10' ≤ h ≤ 11'	2x4 @ 12" oc
11' ≤ h ≤ 18'	2x6 @ 16" oc
h >18'	CONSULT ENG.
GARAGE WALL TO BE 2x6 @ 16" O.C. IF EXCEEDING 10' IN HEIGHT	

© Copyright, Carolina Design Group, Inc. - 2005

CAROLINA DESIGN GROUP
a residential design firm
10602 Bailey Road Suite A, Cornelius NC 28031
voice: 704.895.7805 fax: 704.895.0
www.carolinadesignsgroup.com

David Dibble
Custom Homes, Inc.
Lot 412

THE FARMS
~ Established 2003 ~

SEAL
NORTH CAROLINA PROFESSIONAL SEAL 27389 ENGINEER MICHAEL P. GERWIG


Verna Engineering, P.C.
428 E. 4th St. Suite 300
Charlotte, NC 28202

DRAWN BY	DATE
EF	08/04/05

DRAWING TITLE:
UPPER LEVEL FLOOR PLAN

SCALE: 1/4" = 1'-0"

SHEET NO:
8
OF 17 SHEETS

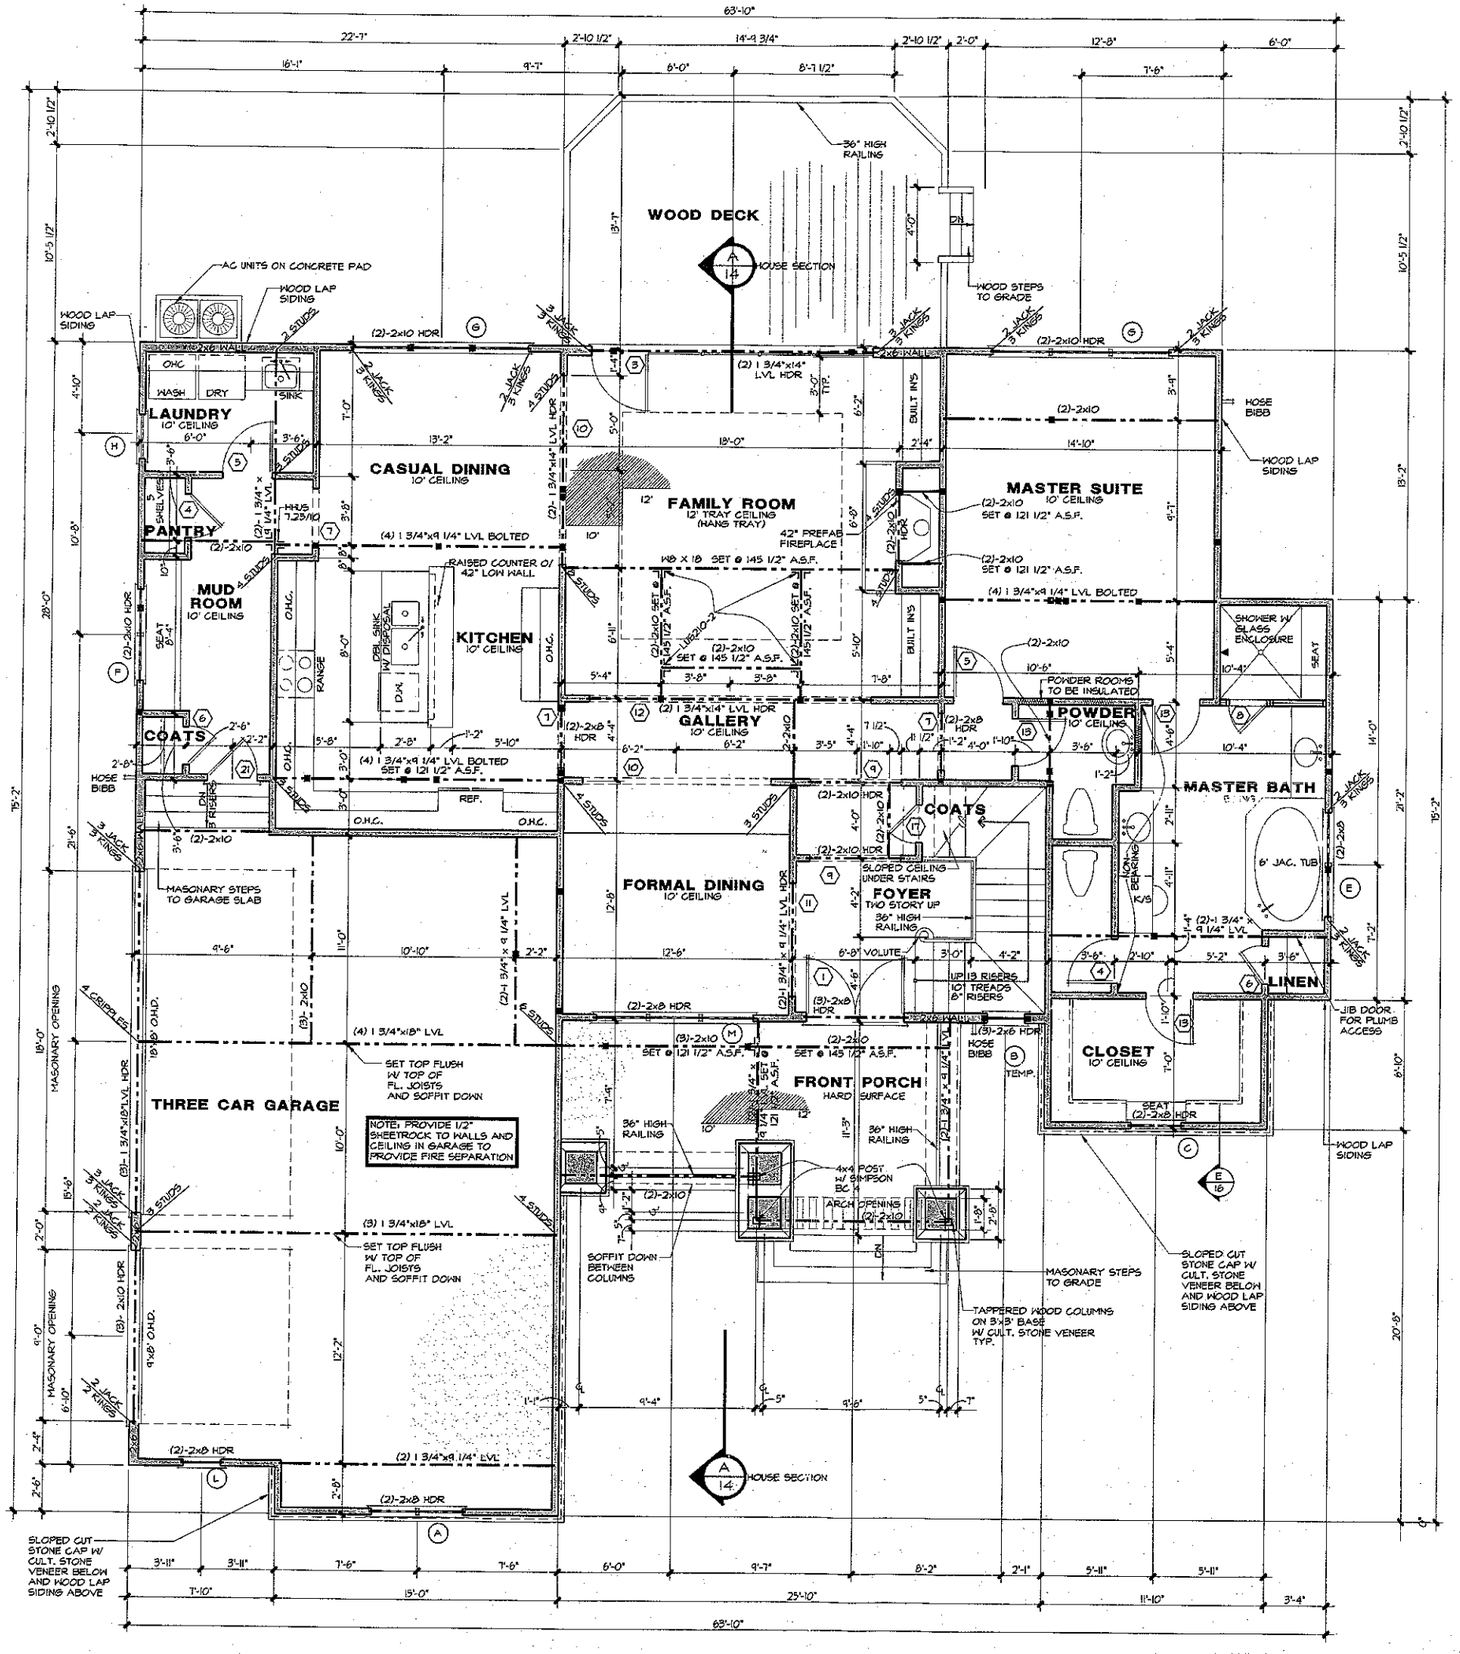

DOOR SCHEDULE

	SIZE	DESCRIPTION
1	2-2⁸ x 8⁰	FRENCH DOOR W/ ARCH TRANSOM
2		OMITTED
3	5-3⁰ x 8⁰	FRENCH DOOR W/ 4 FIXED
4	2⁴ x 8⁰	SOLID PANEL
5	2⁸ x 8⁰	SOLID PANEL
6	3⁰ x 8⁰	SOLID PANEL
7	3⁰ x 8⁰	CASED OPENING
8	2⁰	TEMPERED GLASS
9	5⁰ x 8⁰	CASED OPENING
10	10⁹ x 8⁰	CASED OPENING
11	6⁰ x 8⁰	CASED OPENING
12	15⁰ x 8⁰	CASED OPENING
13	2⁸ x 8⁰	SOLID PANEL
14	2-2⁸ x 6⁸	SOLID PANEL
15	2⁸ x 6⁸	SOLID PANEL
16	2-3⁰ x 6⁸	SOLID PANEL
17	2⁴ x 6⁸	SOLID PANEL
18	2⁸ x 6⁸	BI-FOLD
19	3⁰ x 6⁸	CASED OPENING
20	2⁴ x 6⁸	POCKET DOOR
21	2⁸ x 8⁰	SOLID PANEL 20 MIN RATED

WINDOW SCHEDULE

	SIZE	DESCRIPTION
A	2-2⁴ x 5⁰	ARCH TOP DOUBLE HUNG
B	2⁰ x 5⁰	DOUBLE HUNG (TEMPERED)
C	2⁸ x 6²	DOUBLE HUNG
D	2-2⁴ x 5³	DOUBLE HUNG
E	2-2⁸ x 4⁰	DOUBLE HUNG (TEMPERED)
F	2-2⁴ x 4⁰	DOUBLE HUNG
G	3-3⁰ x 6²	DOUBLE HUNG
H	2⁸ x 5²	DOUBLE HUNG
J	2⁰ x 2⁰	CASEMENT
K	5-2⁴ x 5²	DOUBLE HUNG
L	2⁸ x 3⁰	OVAL
M	3-2⁸ x 6²	DOUBLE HUNG

Square Footage
07/26/05 EF

Main Level Heated	2020 Sq.Ft.
Upper Level Heated	1582 Sq.Ft.
Total Heated	3,602 Sq.Ft.
Three Car Garage	816 Sq.Ft.
Front Porch	218 Sq.Ft.
Total Under Roof	4,636 Sq.Ft.

NOTES:

*ALL ANGLED WALLS ARE 45° U.N.O.

* ■ INDICATES BLOCKING FOR ABOVE CONCENTRATED LOADS AND ROOF BRACING POINT LOADS U.N.O.

*SEE FRAMING NOTE 16 FOR HEADER SIZES UNLESS NOTED ON PLAN

*ALL DOORS ARE 6" FROM WALL UNLESS DIMENSIONED OTHERWISE

EXTERIOR WALL HEIGHT (h)	STUD SIZE/ SPACING
h < 10'	2x4 @ 16" oc
10' ≤ h ≤ 11'	2x4 @ 12" oc
11' ≤ h ≤ 18'	2x6 @ 16" oc
h >18'	CONSULT ENG.

GARAGE WALL TO BE 2x6 @ 16" O.C. IF EXCEEDING 10' IN HEIGHT

CAROLINA DESIGN GROUP
a residential design firm
10602 Bailey Road Suite A, Cornelius NC 28031
voice: 704.895.7805 fax: 704.895.0599
www.carolinadesigngroup.com

THE FARMS
~ Established 2003 ~

David Dibble
Custom Homes, Inc.
Lot 412

SEAL
NORTH CAROLINA PROFESSIONAL SEAL 27393 ENGINEER MICHAEL P. GERVAIS

Verna Engineering, P.C.
428 E. 4th St. Suite 300
Charlotte, NC 28202

DRAWN BY	DATE
EF	08/04/05

DRAWING TITLE:
MAIN LEVEL FLOOR PLAN

SCALE: 1/4" = 1'-0"

SHEET NO:
6
OF 17 SHEETS

© Copyright Carolina Design Group, Inc. 2005