Acknowledgement Of Plans Submittal ONLY!

Date 2/3/15

Date 2/2/15

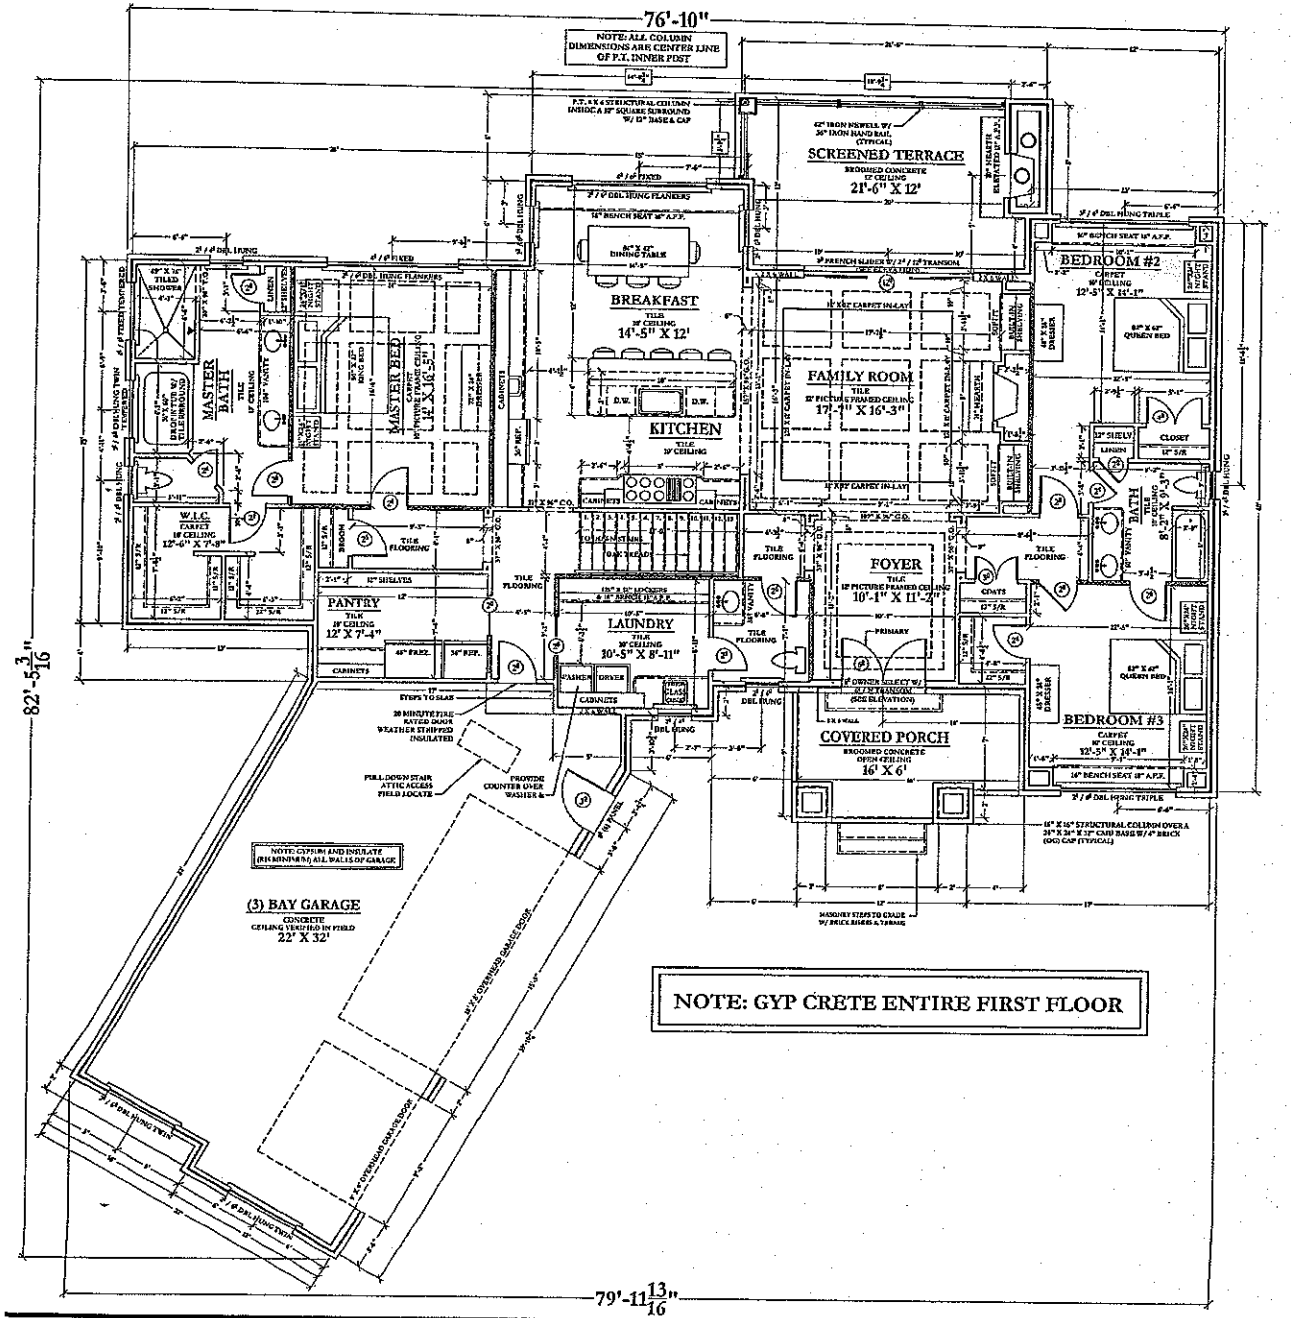


TABLE R302.6 DWELLING / GARAGE SEPARATION	
SEPARATION	MATERIAL
FROM THE RESIDENCE AND ATTICS	NOT LESS THAN ½" GYPSUM BOARD OR EQUIVALENT APPLIED TO THE GARAGE SIDE
FROM ALL HABITABLE ROOMS ABOVE THE GARAGE	NOT LESS THAN ½" TYPE X GYPSUM BOARD OR EQUIVALENT
STRUCTURE(S) SUPPORTING ASSEMBLIES USED FOR SEPARATION REQUIRED BY THIS SECTION	NOT LESS THAN ½" GYPSUM BOARD OR EQUIVALENT
GARAGES LOCATED LESS THAN 3 FEET FROM A DWELLING UNIT ON THE SAME LOT	NOT LESS THAN ½" GYPSUM BOARD OR EQUIVALENT APPLIED TO THE INTERIOR SIDE OF EXTERIOR WALLS THAT ARE WITHIN THIS AREA

FIRST FLOOR PLAN

SCALE: ¼" = 1'-0"

FIRST FLOOR FINISHED:	2407 SQ. FT.
BASEMENT FINISHED:	1589 SQ. FT.
TOTAL HOUSE FINISHED:	3996 SQ. FT.
BASEMENT UNFINISHED:	818 SQ. FT.
GARAGE:	848 SQ. FT.
FRONT PORCH:	136 SQ. FT.
COVERED TERRACE:	251 SQ. FT.
TOTAL HOUSE UNDER FOOTING / ROOF:	6049 SQ. FT.


General Notes

"The Honsa Residence"
Lot #555 Silver Lake Trail, Mooresville,
Iredell County, NC 28117

McFarland Design Group Inc.
7231 Windy Pine Circle Denver, NC 28037
980-722-1726
www.mcfarlanddesign.com

First Floor Plan

Sheet A-4

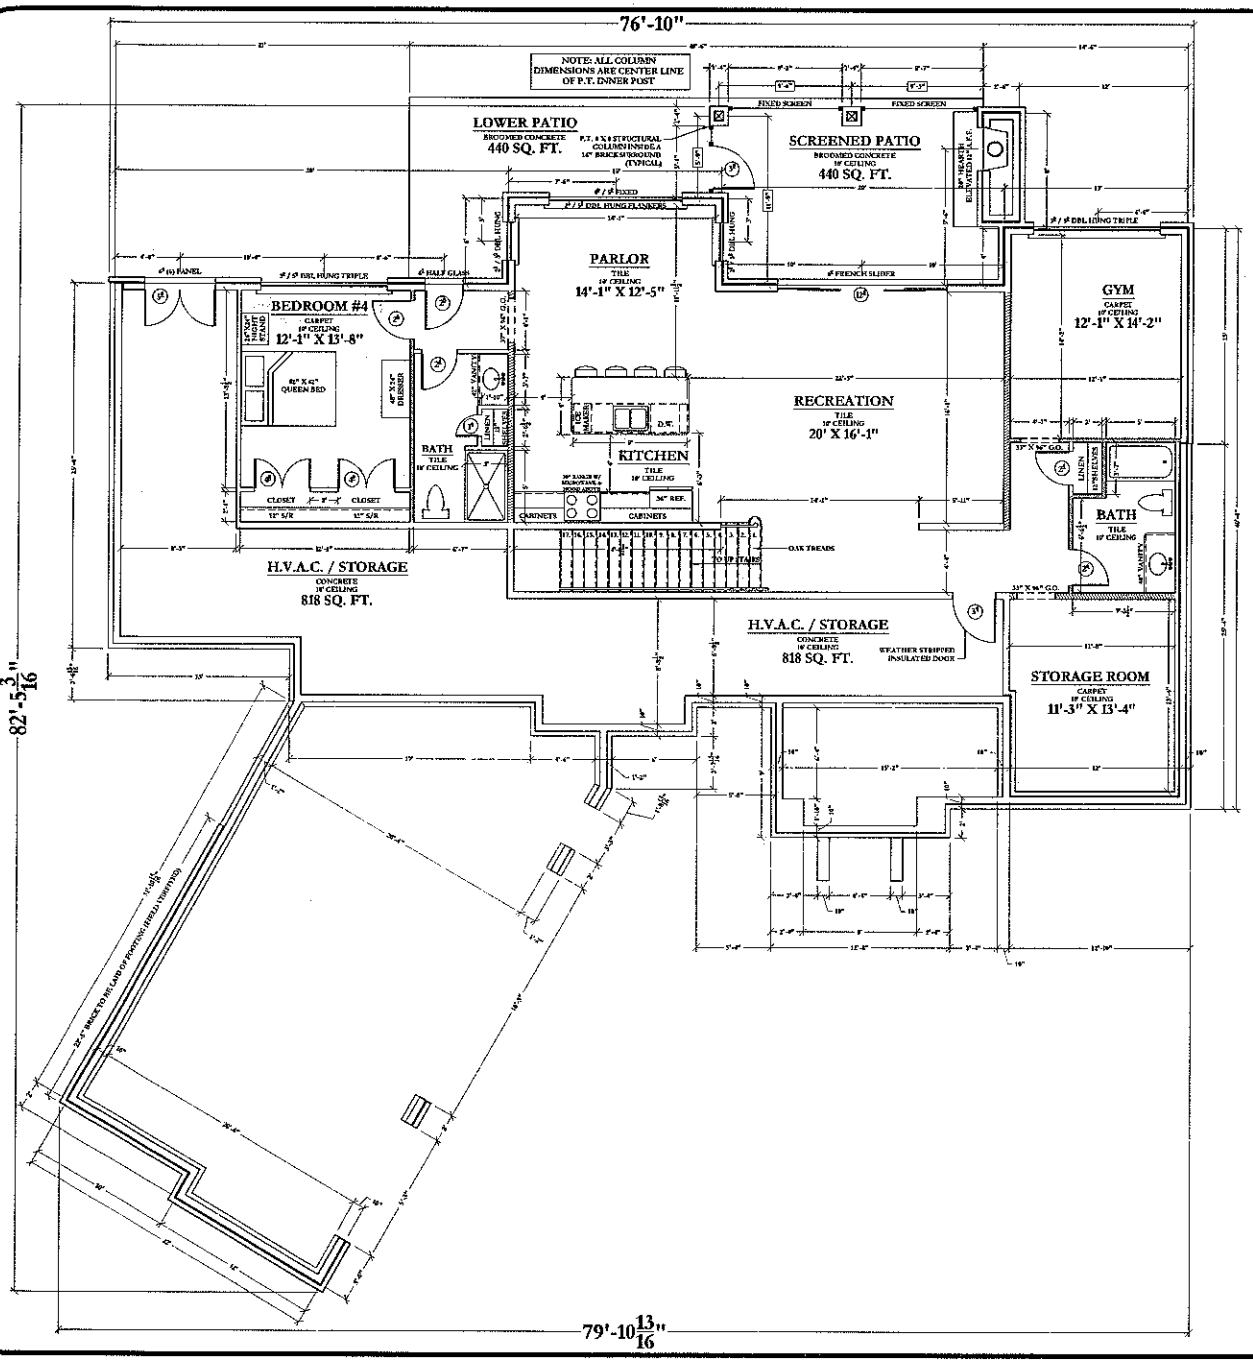

Acknowledgement Of Plans Submittal ONLY!

Date 2/2/15

Date 2/2/15

BASEMENT PLAN

SCALE: $\frac{1}{4}$" = 1'-0"

BASEMENT FINISHED:	1589 SQ. FT.
BASEMENT UNFINISHED:	818 SQ. FT.
LOWER PATIO:	440 SQ. FT.

General Notes

McFarland Design Group or Robert S. McFarland assumes no liability for any items constructed from this Plan. Release of these plans contemplates further cooperation among the owner and his Representatives. Changes made from these plans without consent of the designer or engineer will relieve the designer or engineer of responsibility for all consequences arising out of such changes. Written dimensions on these drawings shall have precedence over scaled dimensions. Contractor shall verify and be responsible for all dimensions and conditions on the job.

"The Honsa Residence"
Lot #555 Silver Lake Trail, Mooresville,
Iredell County, NC 28117

McFarland Design Group Inc.
7231 Windy Pine Circle Denver, NC 28037
980-722-1726
www.mcfarlanddesign.com

Basement Plan

Date 10-29-2014

Scale 1/4" = 1'-0"

Drawn By: Bob M.

Sheet A-3