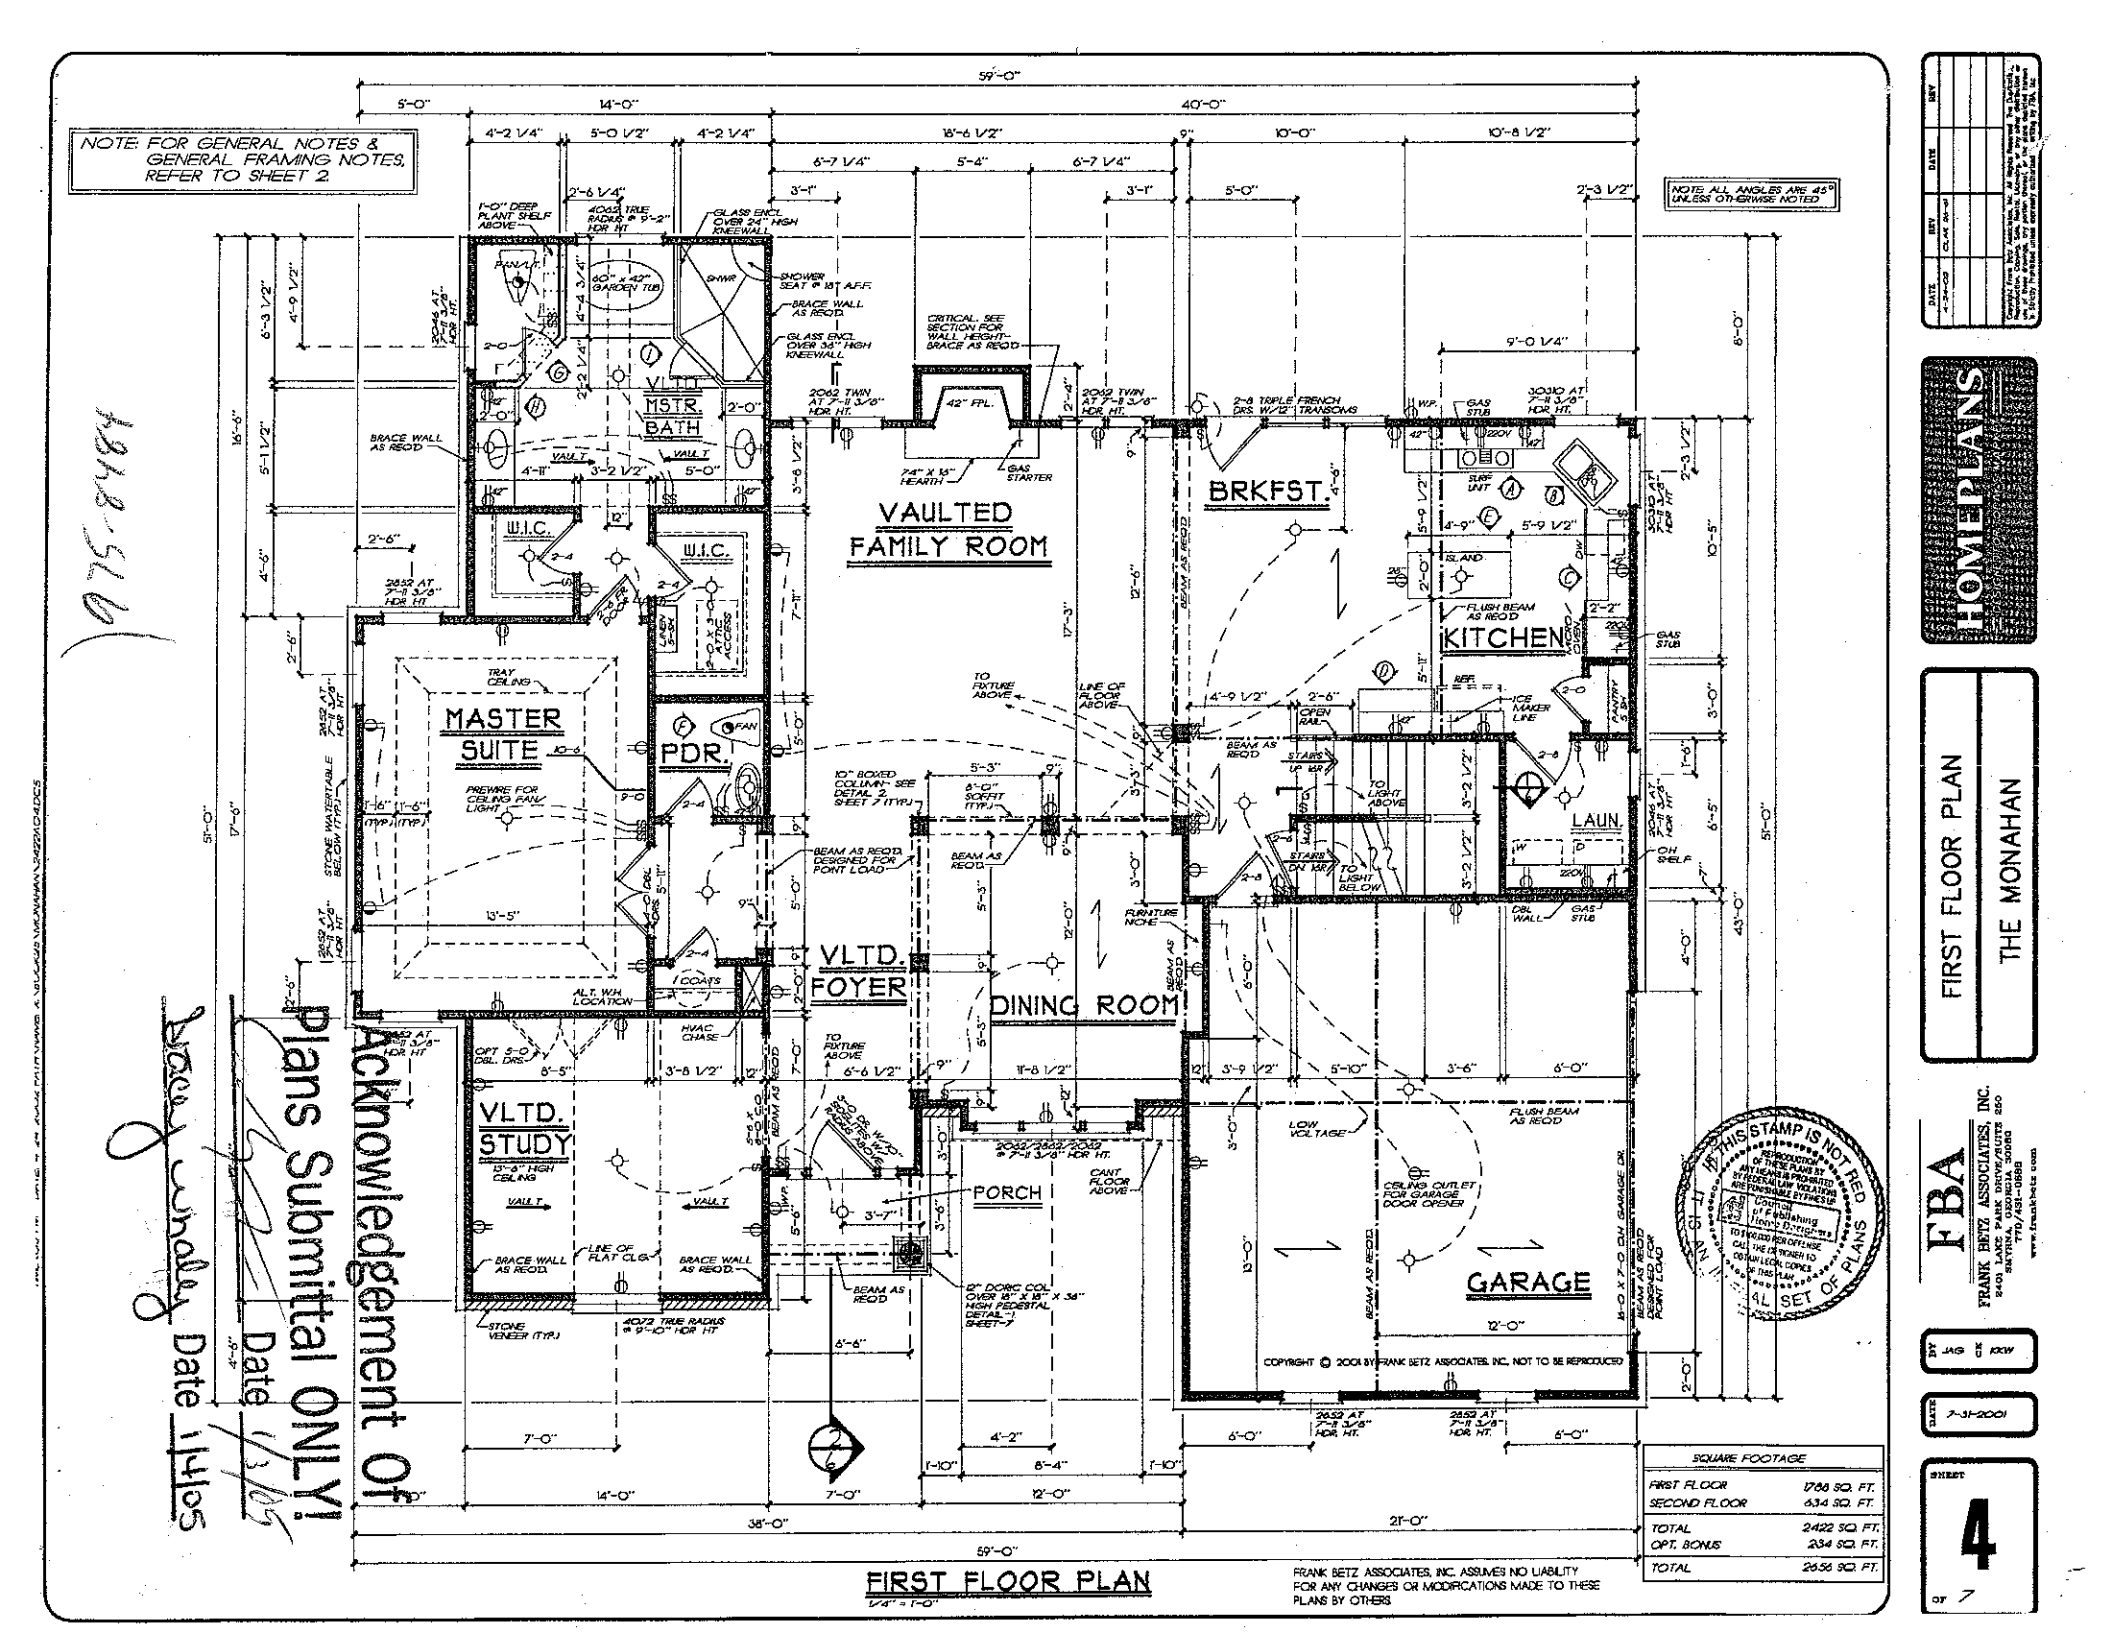


Acknowledgement Of Plans Submittal ONLY!

Date 1/3/02

Date 1/4/02

FIRST FLOOR PLAN

1/4" = 1'-0"

SQUARE FOOTAGE	
FIRST FLOOR	1788 SQ. FT.
SECOND FLOOR	634 SQ. FT.
TOTAL	2422 SQ. FT.
OPT. BONUS	234 SQ. FT.
TOTAL	2656 SQ. FT.

FRANK BETZ ASSOCIATES, INC. ASSUMES NO LIABILITY FOR ANY CHANGES OR MODIFICATIONS MADE TO THESE PLANS BY OTHERS

DATE	BY	DESCRIPTION
4-27-00	CLAS	Revised

Copyright Frank Betz Associates, Inc. All Rights Reserved. This Drawing(s) is the property of Frank Betz Associates, Inc. and may not be reproduced, copied, or used in any manner whatsoever without the express written permission of Frank Betz Associates, Inc.

HOME PLANS

FIRST FLOOR PLAN

THE MONAHAN

FBA
FRANK BETZ ASSOCIATES, INC.
2401 LAKE PARK DRIVE/SUITE 250
SMYRNA, GEORGIA 30080
770/431-0888
www.frankbetz.com


DRAWN BY: JAG
CHECKED BY: KKW

DATE: 7-31-2001

SHEET 4 OF 7

NOTE: ALL CEILING JOISTS AND RAFTER BRACING TO BEAR ON LOAD BEARING WALLS DESIGNED TO CARRY LOAD THRU ALL LEVELS AND TERMINATE AT FOUNDATION AND BE SUPPORTED BY THICKENED SLAB GRADE BEAM OR FOOTING DESIGNED TO CARRY LOAD.

NOTE: ALL ANGLES ARE 45° UNLESS OTHERWISE NOTED

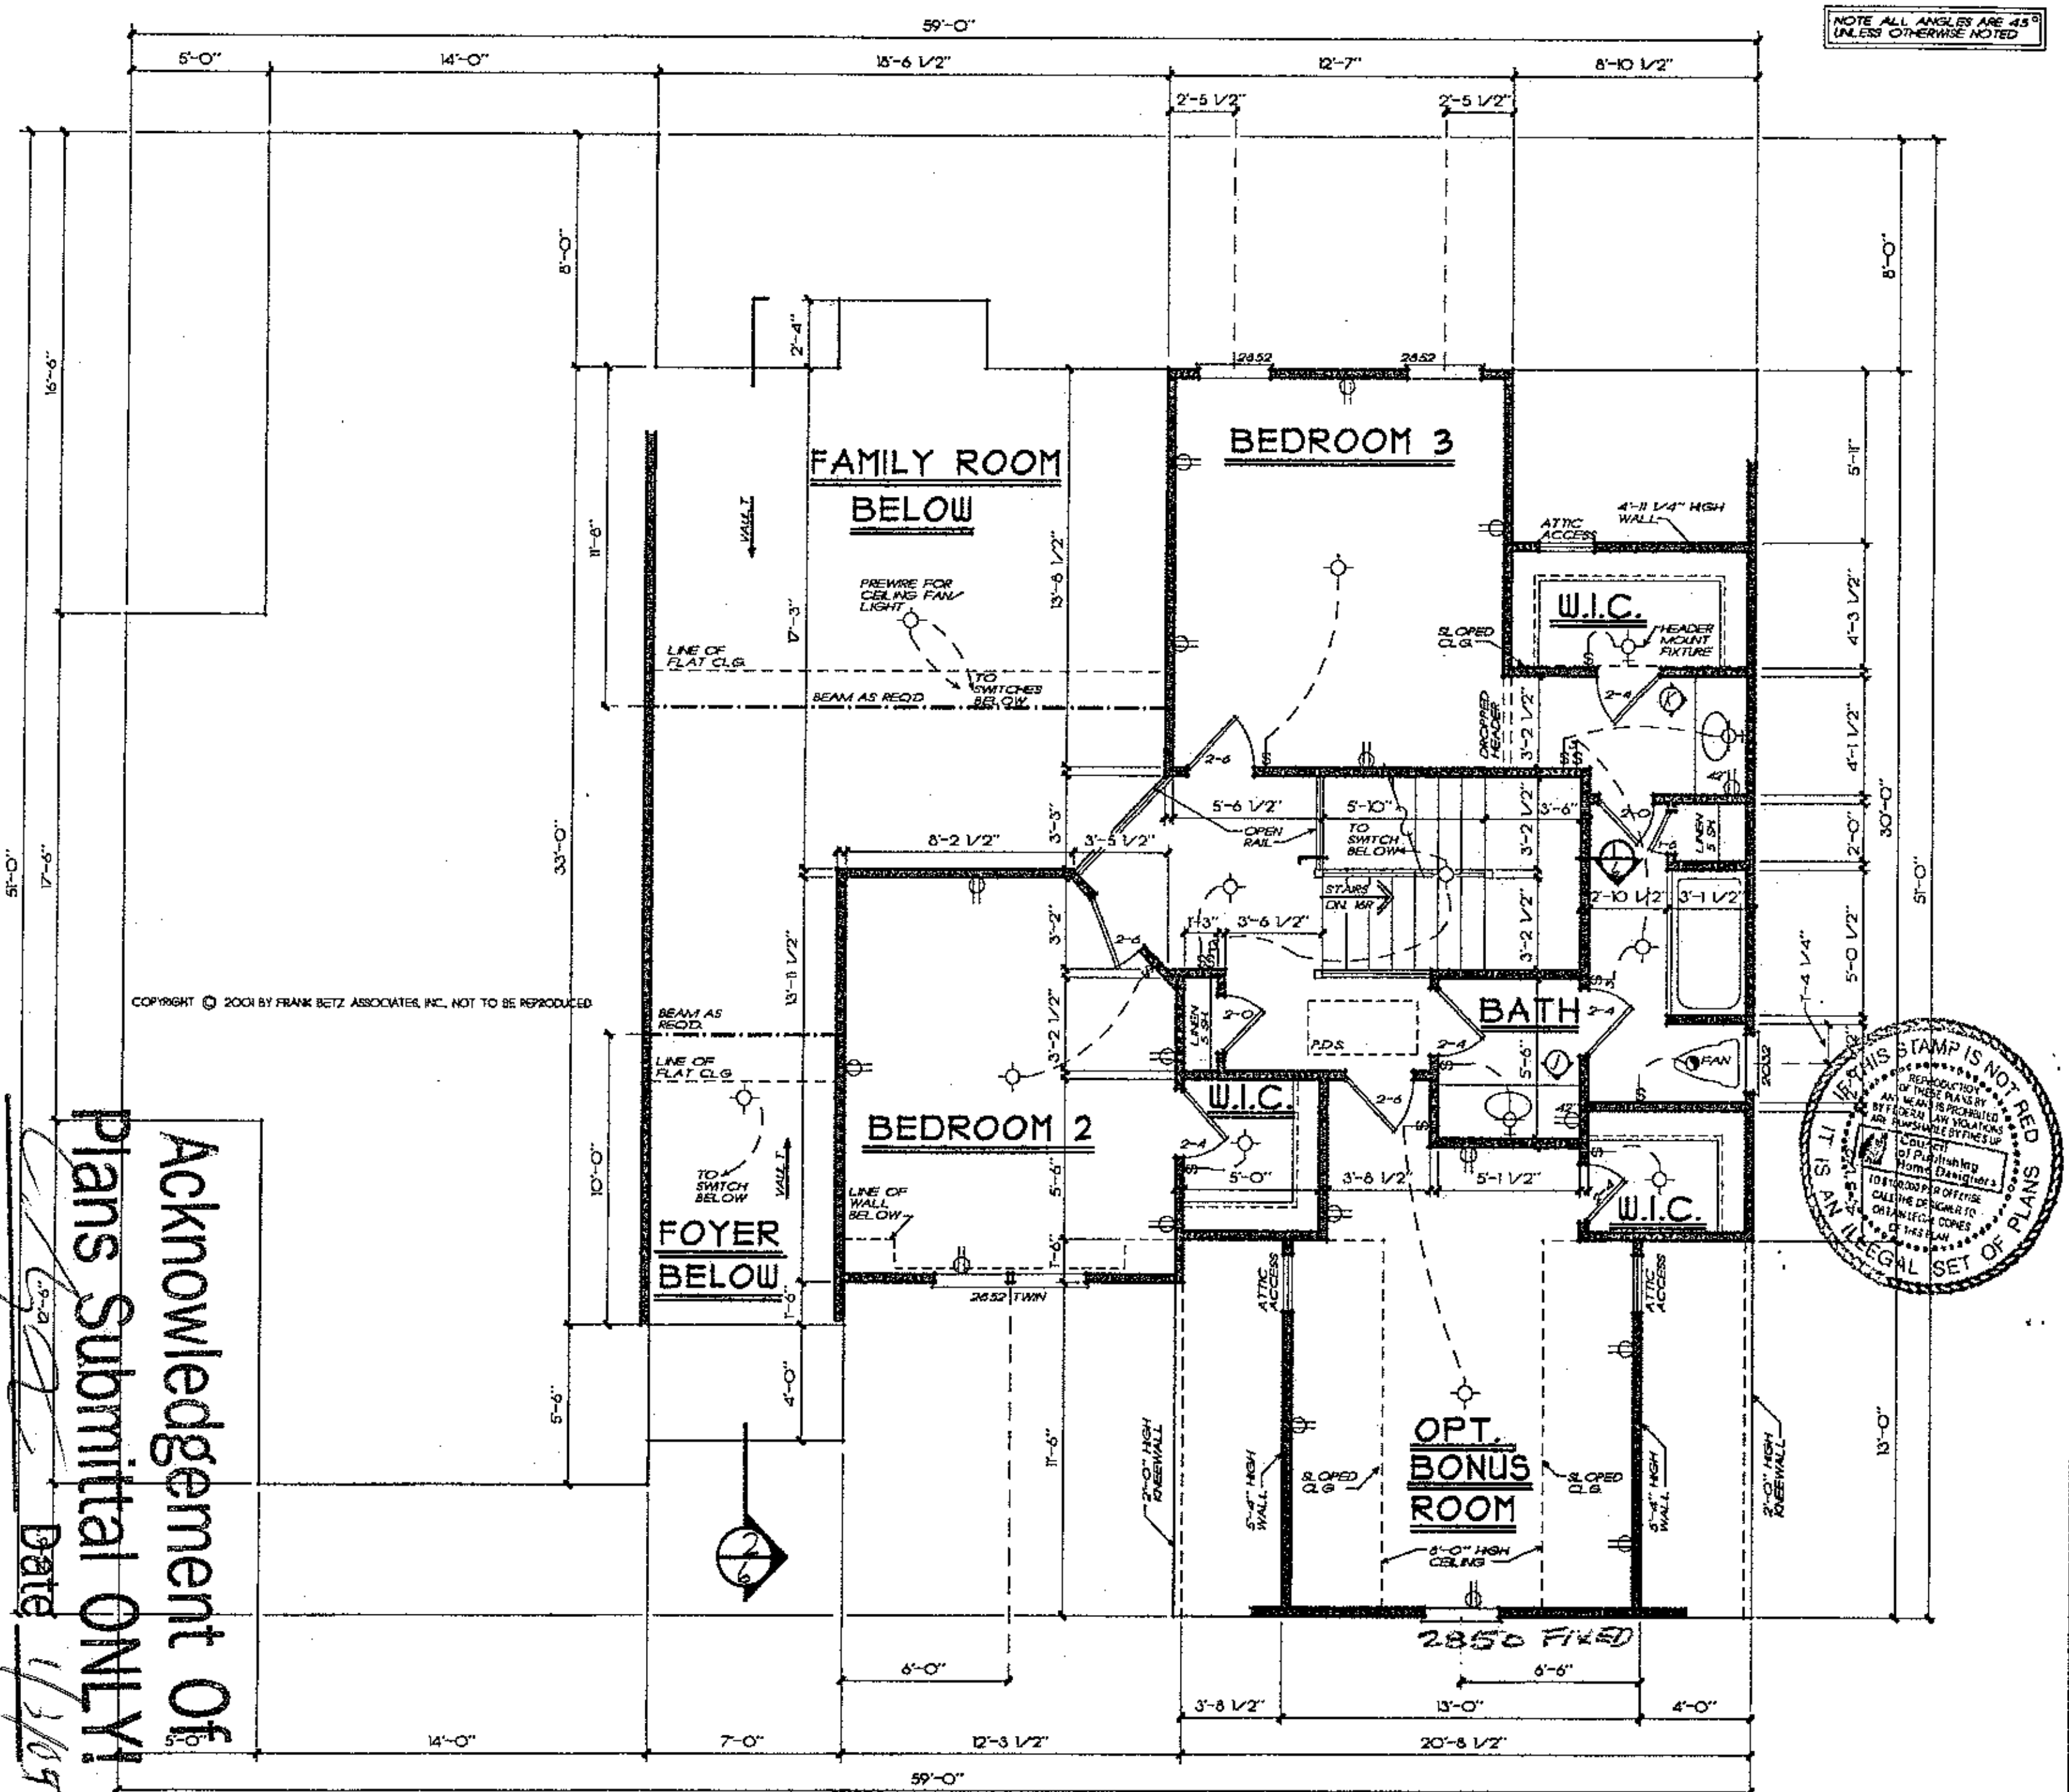

COPYRIGHT © 2001 BY FRANK BETZ ASSOCIATES, INC. NOT TO BE REPRODUCED

Acknowledgement Of Plans Submittal ONLY!

Date 1/4/05

Date 1/3/05

IT IS AN ILLEGAL SET OF PLANS IF THIS STAMP IS NOT RED. REPRODUCTION OF THESE PLANS BY ANY MEANS IS PROHIBITED BY FEDERAL LAW. Council of Publishing Home Designers

SECOND FLOOR PLAN

1/4" = 1'-0"

FRANK BETZ ASSOCIATES, INC. ASSUMES NO LIABILITY FOR ANY CHANGES OR MODIFICATIONS MADE TO THESE PLANS BY OTHERS.

HOMEPLANS

SECOND FLOOR PLAN


THE MONAHAN

FBA
FRANK BETZ ASSOCIATES, INC.
2401 LAKE PARK DRIVE/SUITE 250
SMYRNA, GEORGIA 30080
770/435-0535
www.frankbetz.com

BY JAG CK KKW

DATE 7-31-2001

SHEET 5 OF 7

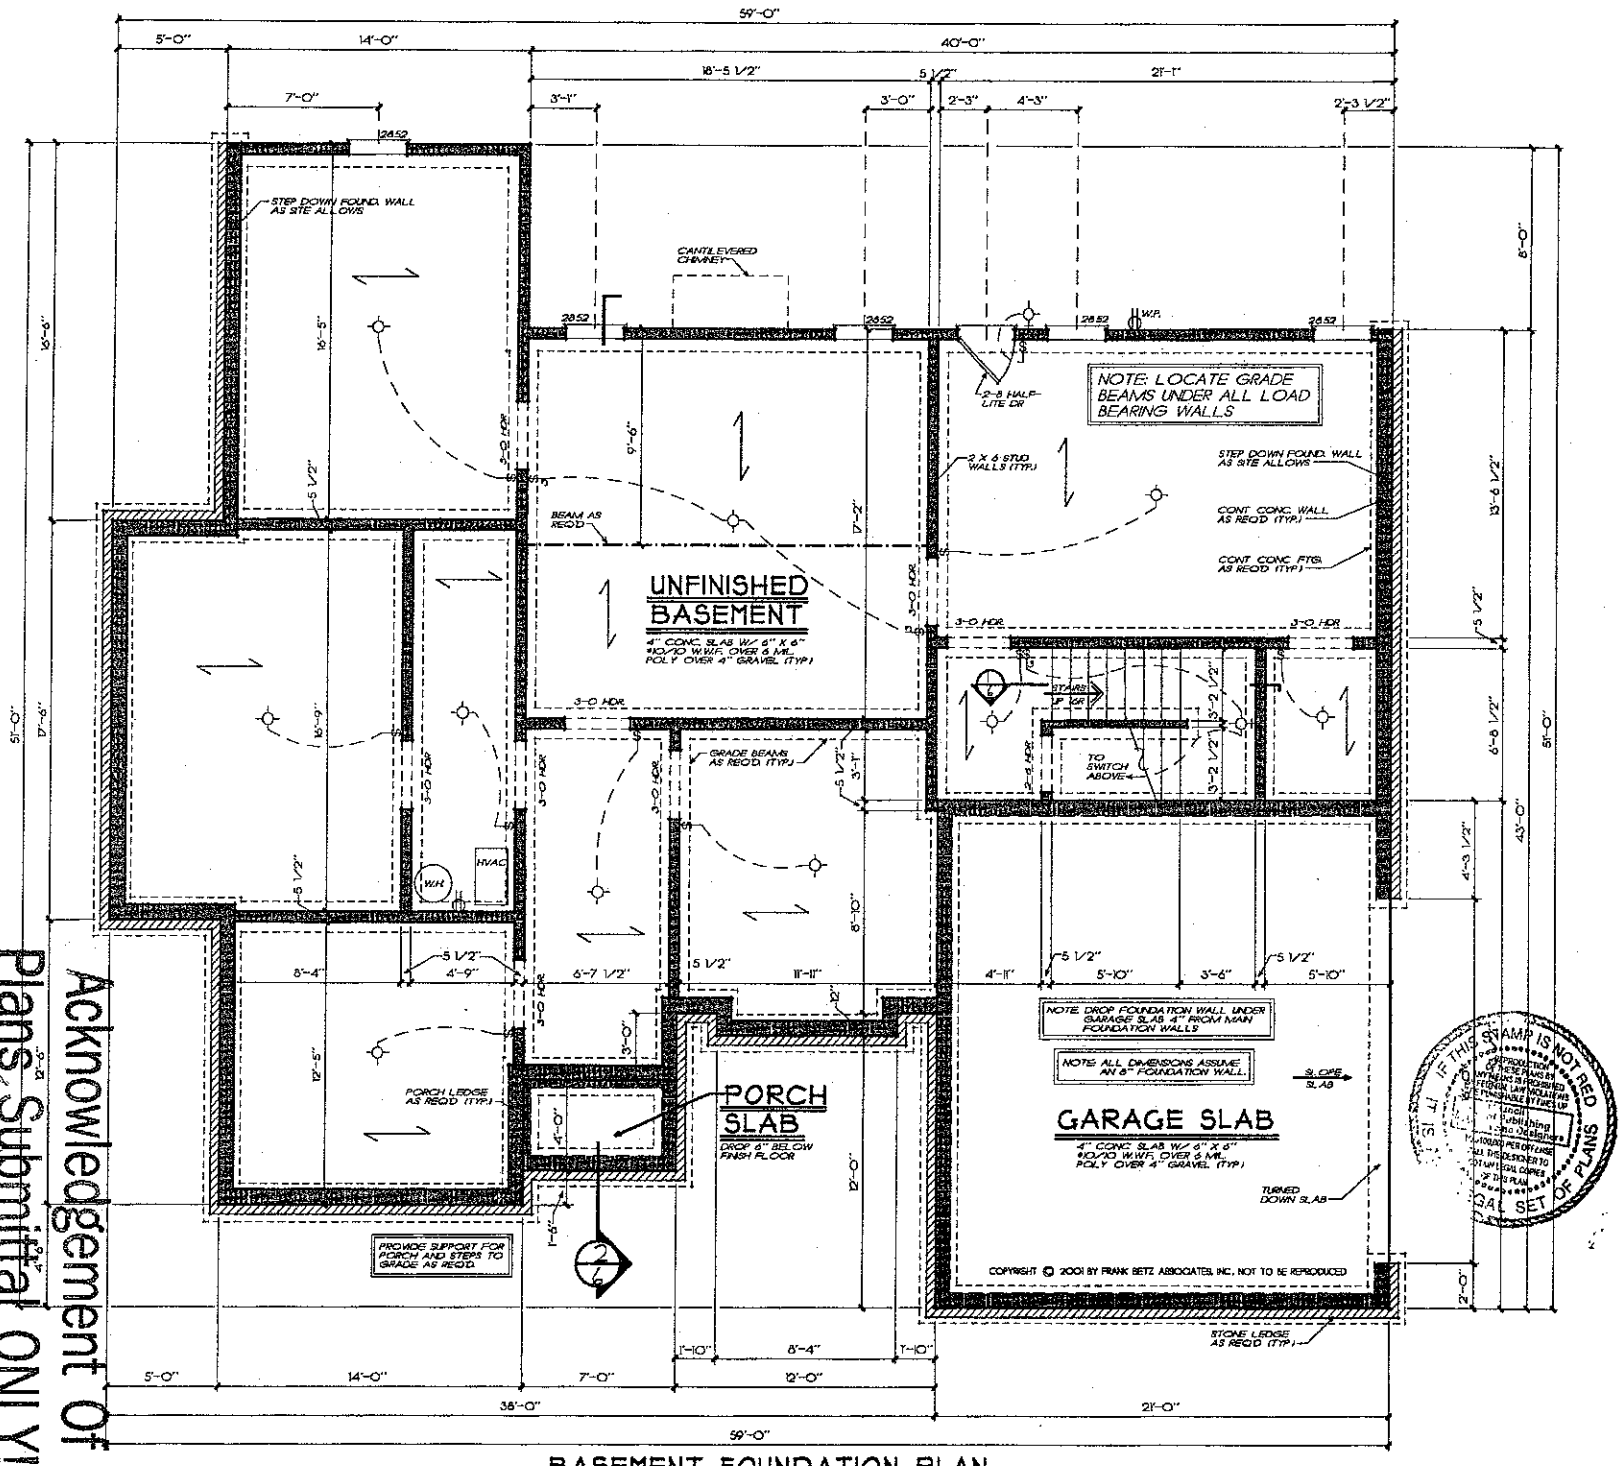

BASEMENT FOUNDATION PLAN

1/4" = 1'-0"

FRANK BETZ ASSOCIATES, INC. ASSUMES NO LIABILITY FOR ANY CHANGES OR MODIFICATIONS MADE TO THESE PLANS BY OTHERS.

Acknowledgement Of Plans Submittal ONLY!

Date 4/3/02

Date

TIMES/AM DATE: 7-31-2001 PATHNAME: X:\BOOK25\MONAHAN\2425A02.DGS

DATE	REV	DATE	REV

Copyright Frank Betz Associates, Inc. All Rights Reserved. The Drawings, Specifications, Details, Ideas, Arrangements, & Designs shown on these plans are the property of Frank Betz Associates, Inc. & shall not be used in whole or in part for any other project without the written permission of Frank Betz Associates, Inc. © 2001

HOME PLANS

BASEMENT FOUND. PLAN

THE MONAHAN

FBA
FRANK BETZ ASSOCIATES, INC.
2401 LAKE PARK DRIVE/SUITE 250
SMYRNA, GEORGIA 30080
770/435-0888
www.frankbetz.com

BY JAG CK KCW

DATE 7-31-2001

SHEET 3 OF 7