
Acknowledgement Of Plans Submittal ONLY!
Date 7/28/14
Date 7/29/14

55

NOTE: FOR GENERAL NOTES & GENERAL FRAMING NOTES, REFER TO SHEET 6.

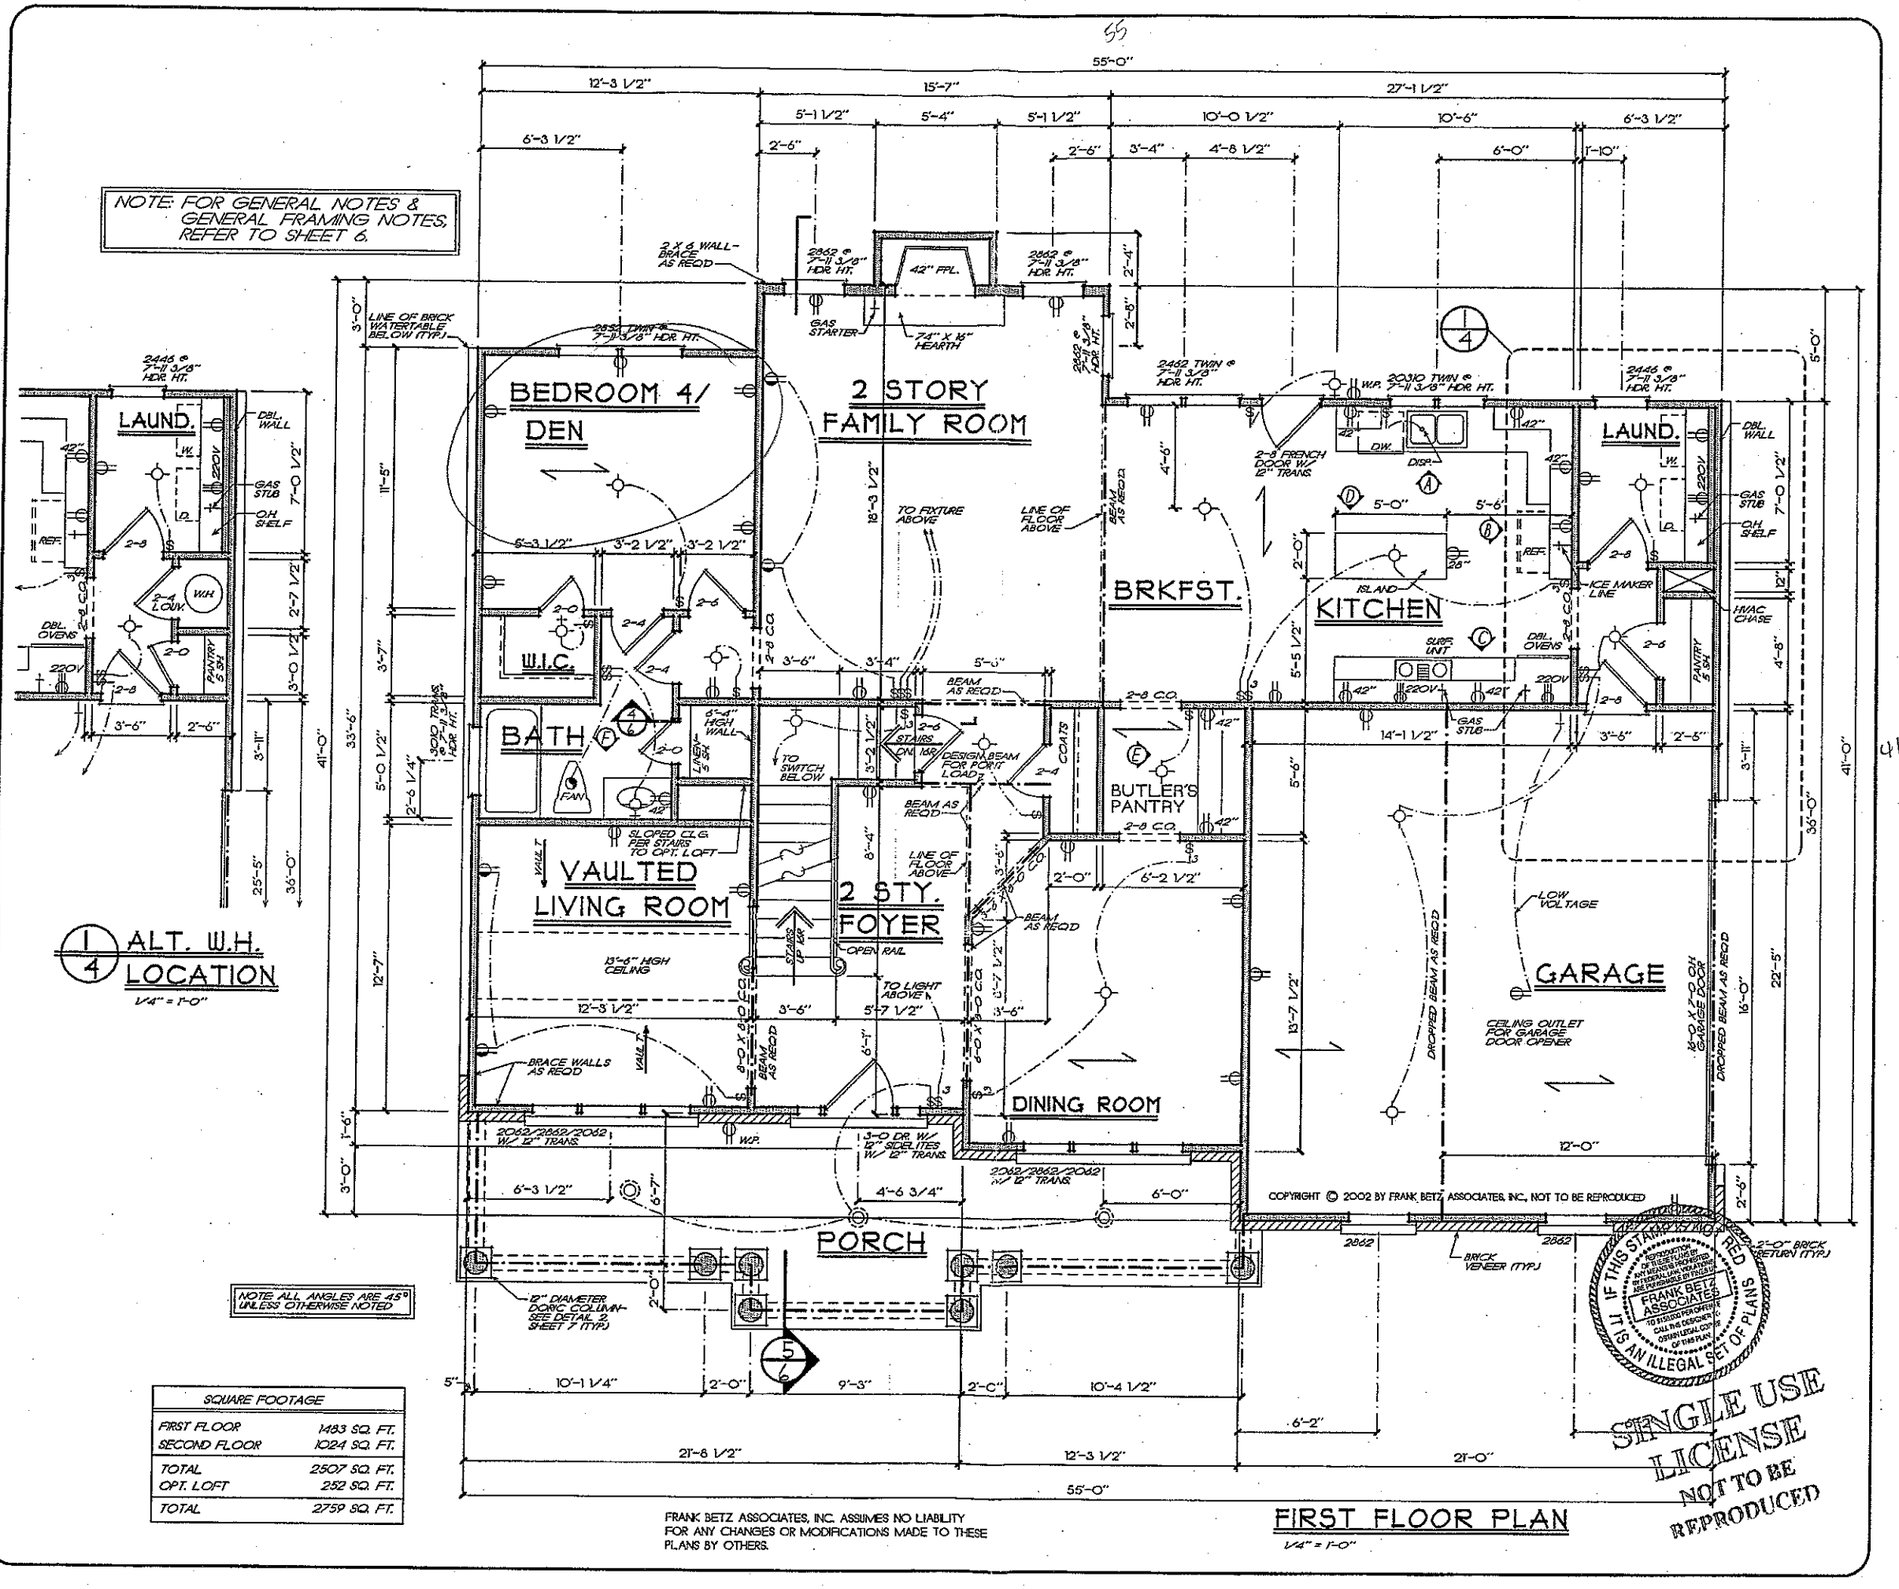

1/4 ALT. W.H. LOCATION
1/4" = 1'-0"

NOTE ALL ANGLES ARE 45° UNLESS OTHERWISE NOTED

SQUARE FOOTAGE	
FIRST FLOOR	1483 SQ. FT.
SECOND FLOOR	1024 SQ. FT.
TOTAL	2507 SQ. FT.
OPT. LOFT	252 SQ. FT.
TOTAL	2759 SQ. FT.

FRANK BETZ ASSOCIATES, INC. ASSUMES NO LIABILITY FOR ANY CHANGES OR MODIFICATIONS MADE TO THESE PLANS BY OTHERS.

FIRST FLOOR PLAN
1/4" = 1'-0"

COPYRIGHT © 2002 BY FRANK BETZ ASSOCIATES, INC., NOT TO BE REPRODUCED

IF THIS STAMP IS NOT RED IT IS AN ILLEGAL SET OF PLANS
FRANK BETZ ASSOCIATES
TO REORDER CALL THE DESIGNER OBTAIN LEGAL COPIES OF THIS PLAN

SINGLE USE LICENSE NOT TO BE REPRODUCED

REV	DATE	REV
CLAM SHELL	2-4-03	

Copyright Frank Betz Associates, Inc. All Rights Reserved. The Distribution, Reproduction, Copying, Sale, Rental, Licensing, or any other distribution or use of this plan without the express written consent of Frank Betz Associates, Inc. is strictly Prohibited unless expressly authorized in writing by FBA, Inc.

HOMEPLANS
Designed for Today's Market
www.frankbetz.com

FIRST FLOOR PLAN
THE LAKESHORE

FRANK BETZ ASSOCIATES, INC.
DESIGNERS OF CUSTOM AND STOCK HOMEPLANS
3550 GEORGE BUSBEE PARKWAY
SUITE 190
KENNESAW, GEORGIA 30144
770-451-6898 800-717-3003

BY WMB CHK JCH
DATE 10/17/02


SHEET 4 OF 7

41

10-31-2013 9:07 AM I:\Books2\Lakeshore\25270d.dwg

Acknowledgement Of
Plans Submittal ONLY!
W Date 7/28/14
Marie Dolce Date 7/29/14

12/9/2013 4:04 PM F:\book27\lakeshore\2507s05.sec

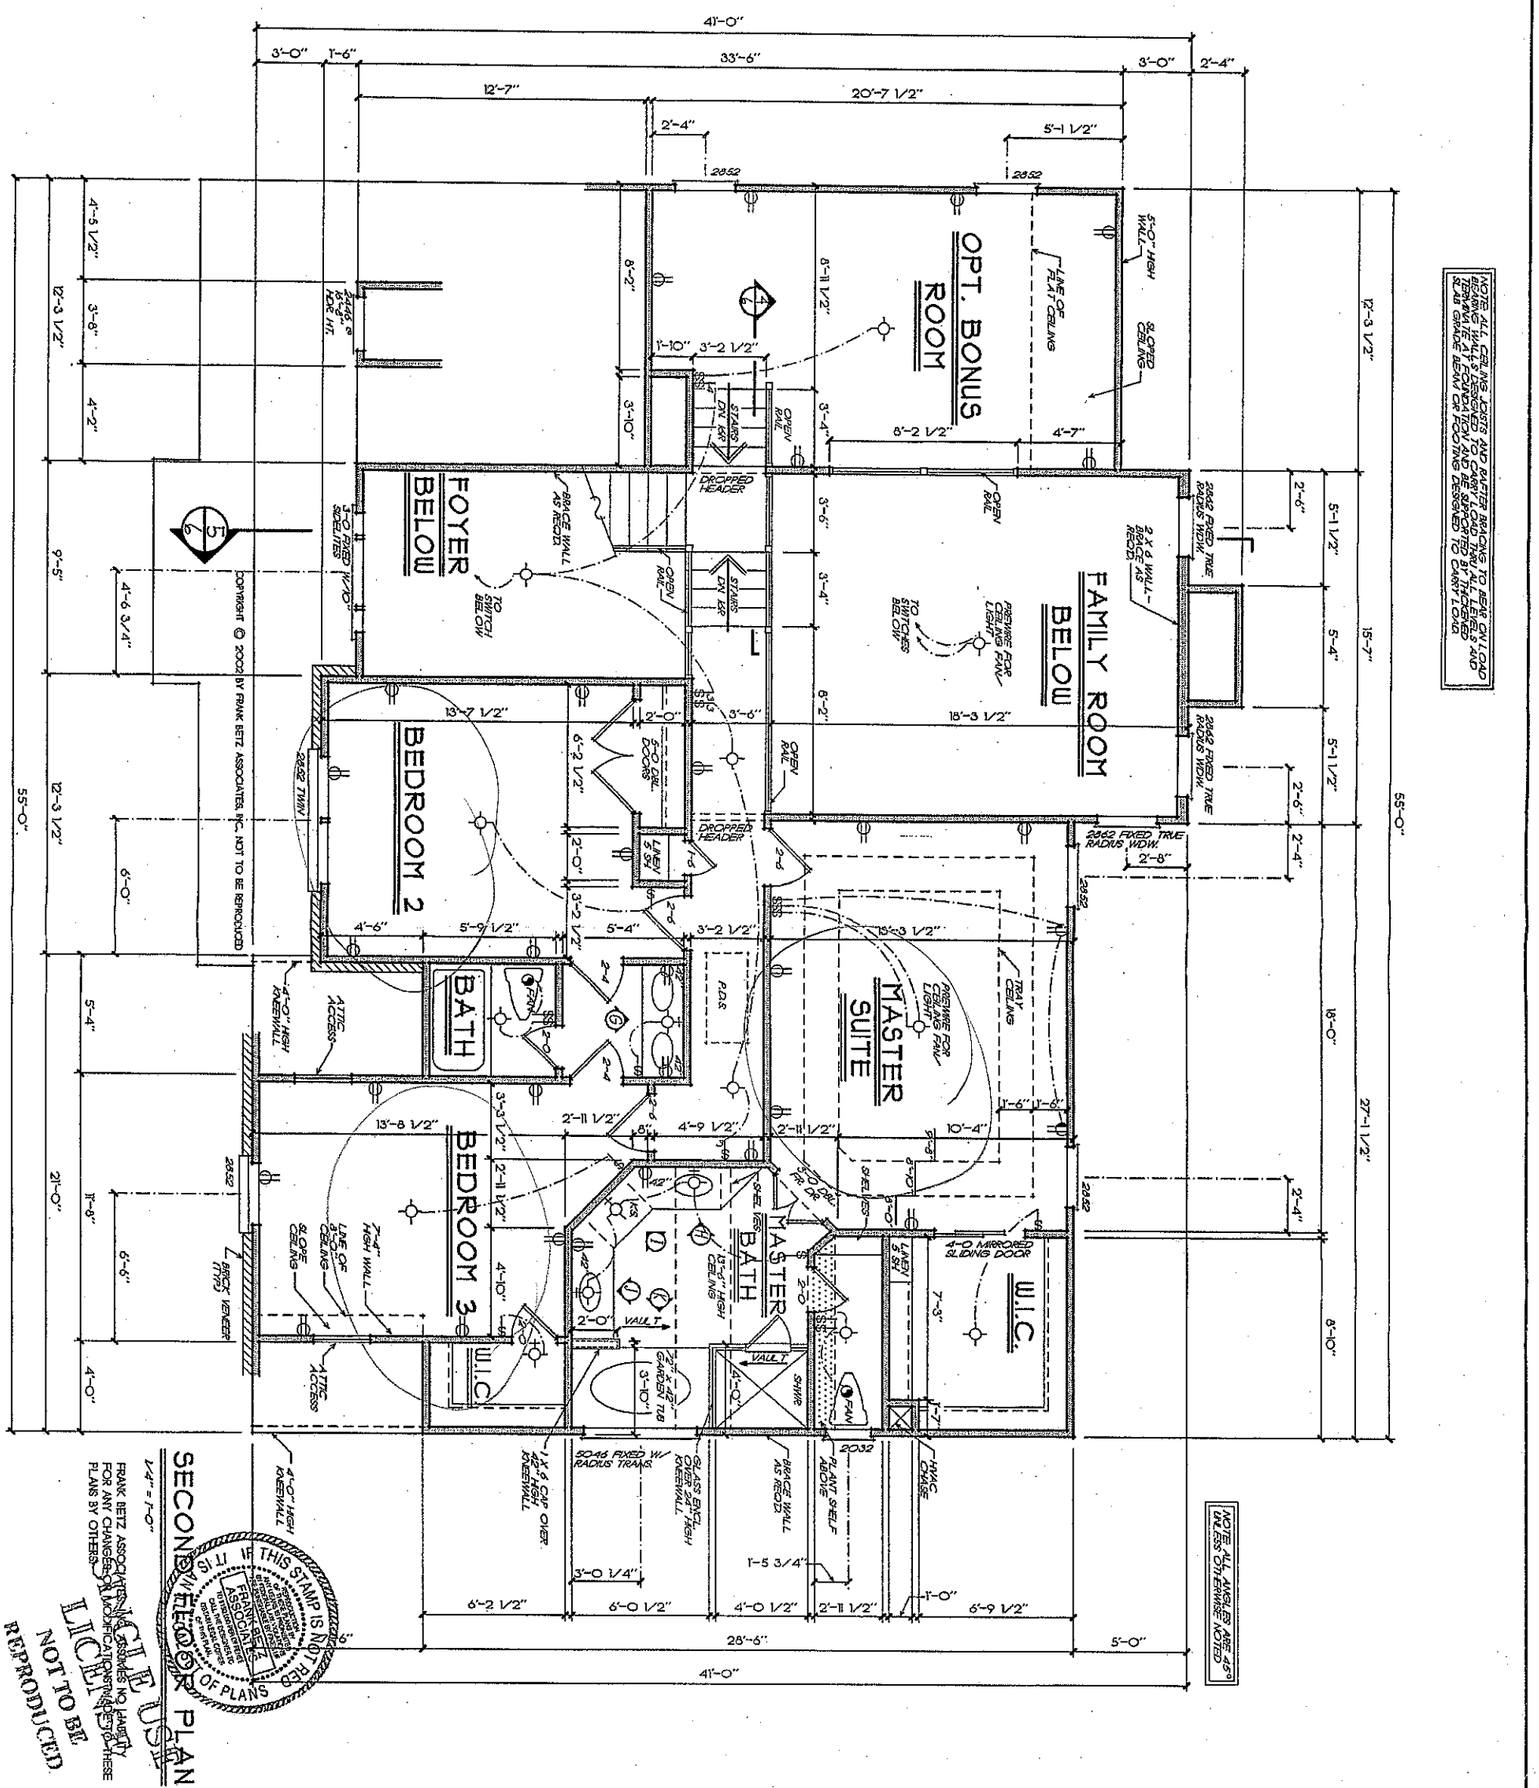

NOTE: ALL CEILING JOISTS AND RAFTER BRACING TO BEAR GIVEN LOAD REQUIREMENTS AS FOLLOWS: ATTIC STORAGE 10 PSF, ATTIC TERRACE 20 PSF, FLOOR JOISTS 40 PSF, ROOF RAFTERS 20 PSF, 2nd FLOOR BEAM CAP 40 PSF, 1st FLOOR BEAM CAP FOOTING DESIGNED TO CARRY LOAD.

NOTE: ALL ANGLES ARE 45° UNLESS OTHERWISE NOTED

COPYRIGHT © 2000 BY FRANK BETZ ASSOCIATES, INC. NOT TO BE REPRODUCED

IF THIS STAMP IS NOT RED DO NOT USE PLANS
FRANK BETZ ASSOCIATES, INC.
LICENSED ARCHITECT
GA. REGISTERED ARCHITECT
THESE PLANS ARE THE PROPERTY OF FRANK BETZ ASSOCIATES, INC. AND ARE NOT TO BE REPRODUCED OR USED IN ANY MANNER WITHOUT THE WRITTEN PERMISSION OF FRANK BETZ ASSOCIATES, INC.
SECOND FLOOR PLAN
1/4" = 1'-0"
FRANK BETZ ASSOCIATES, INC. ASSUMES NO LIABILITY FOR ANY CHANGES OR MODIFICATIONS MADE TO THESE PLANS BY OTHERS.
LICENSE NOT TO BE REPRODUCED

SHEET 5 OF 7
DATE 10-17-02
BY MWB JCH

FRANK BETZ ASSOCIATES, INC.
DESIGNERS OF CUSTOM AND STOCK HOMEPLANS
3550 GEORGE BUSBEE PARKWAY
SUITE 190
KENNESAW, GEORGIA 30144
770-431-0888 888-717-3003

SECOND FLOOR PLAN
THE LAKESHORE

HOMEPLANS
Designed for Today's Market
www.frankbetz.com

DATE	REV	DATE	REV

Copyright Frank Betz Associates, Inc. All Rights Reserved. The Duplication, Reproduction, Copying, Sale, Rental, Licensing, or any other distribution or use of these drawings, any portion thereof, or the plans depicted hereon is Strictly Prohibited unless expressly authorized in writing by FBA, Inc.