IREDELL COUNTY HEALTH DEPARTMENT


ENVIRONMENTAL HEALTH DIVISION

PAGE 2: *SITE PLAN WORKSHEET*

SEE THE "SAMPLE SITE PLAN" BELOW. ***INCOMPLETE SITE PLANS WILL BE RETURNED TO YOU FOR COMPLETION AND MAY RESULT IN A DELAY IN THE ISSUANCE OF YOUR SEPTIC SYSTEM PERMIT!!!***

Place an (X) beside each item as you complete the site plan:

( ) Property Line measurements are clearly identified
( ) All proposed structures are indicated
( ) Front and side setbacks from property line
( ) Preferred driveway location and well location
( ) Area you prefer your septic system to be placed
( ) North arrow, or other sufficient indicator of direction

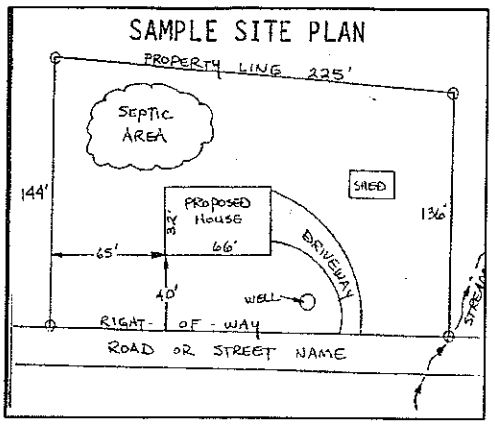

Circle N/A on the following if appropriate:

Location of septic systems and wells within 100' of your property	N/A
Location of easements and rights of ways on your property	N/A
Location of any designated wetlands on the property	N/A

USE THIS SPACE TO DRAW YOUR SITE PLAN

Show: proposed house or business footprint, wells, water lines, patios, pools and decks, and any other item that will occupy space on the site


SEE ATTACHED

Signature: _____

Property owner or owner's legal representative signature (SIGNATURE REQUIRED)

7/28/14

DATE

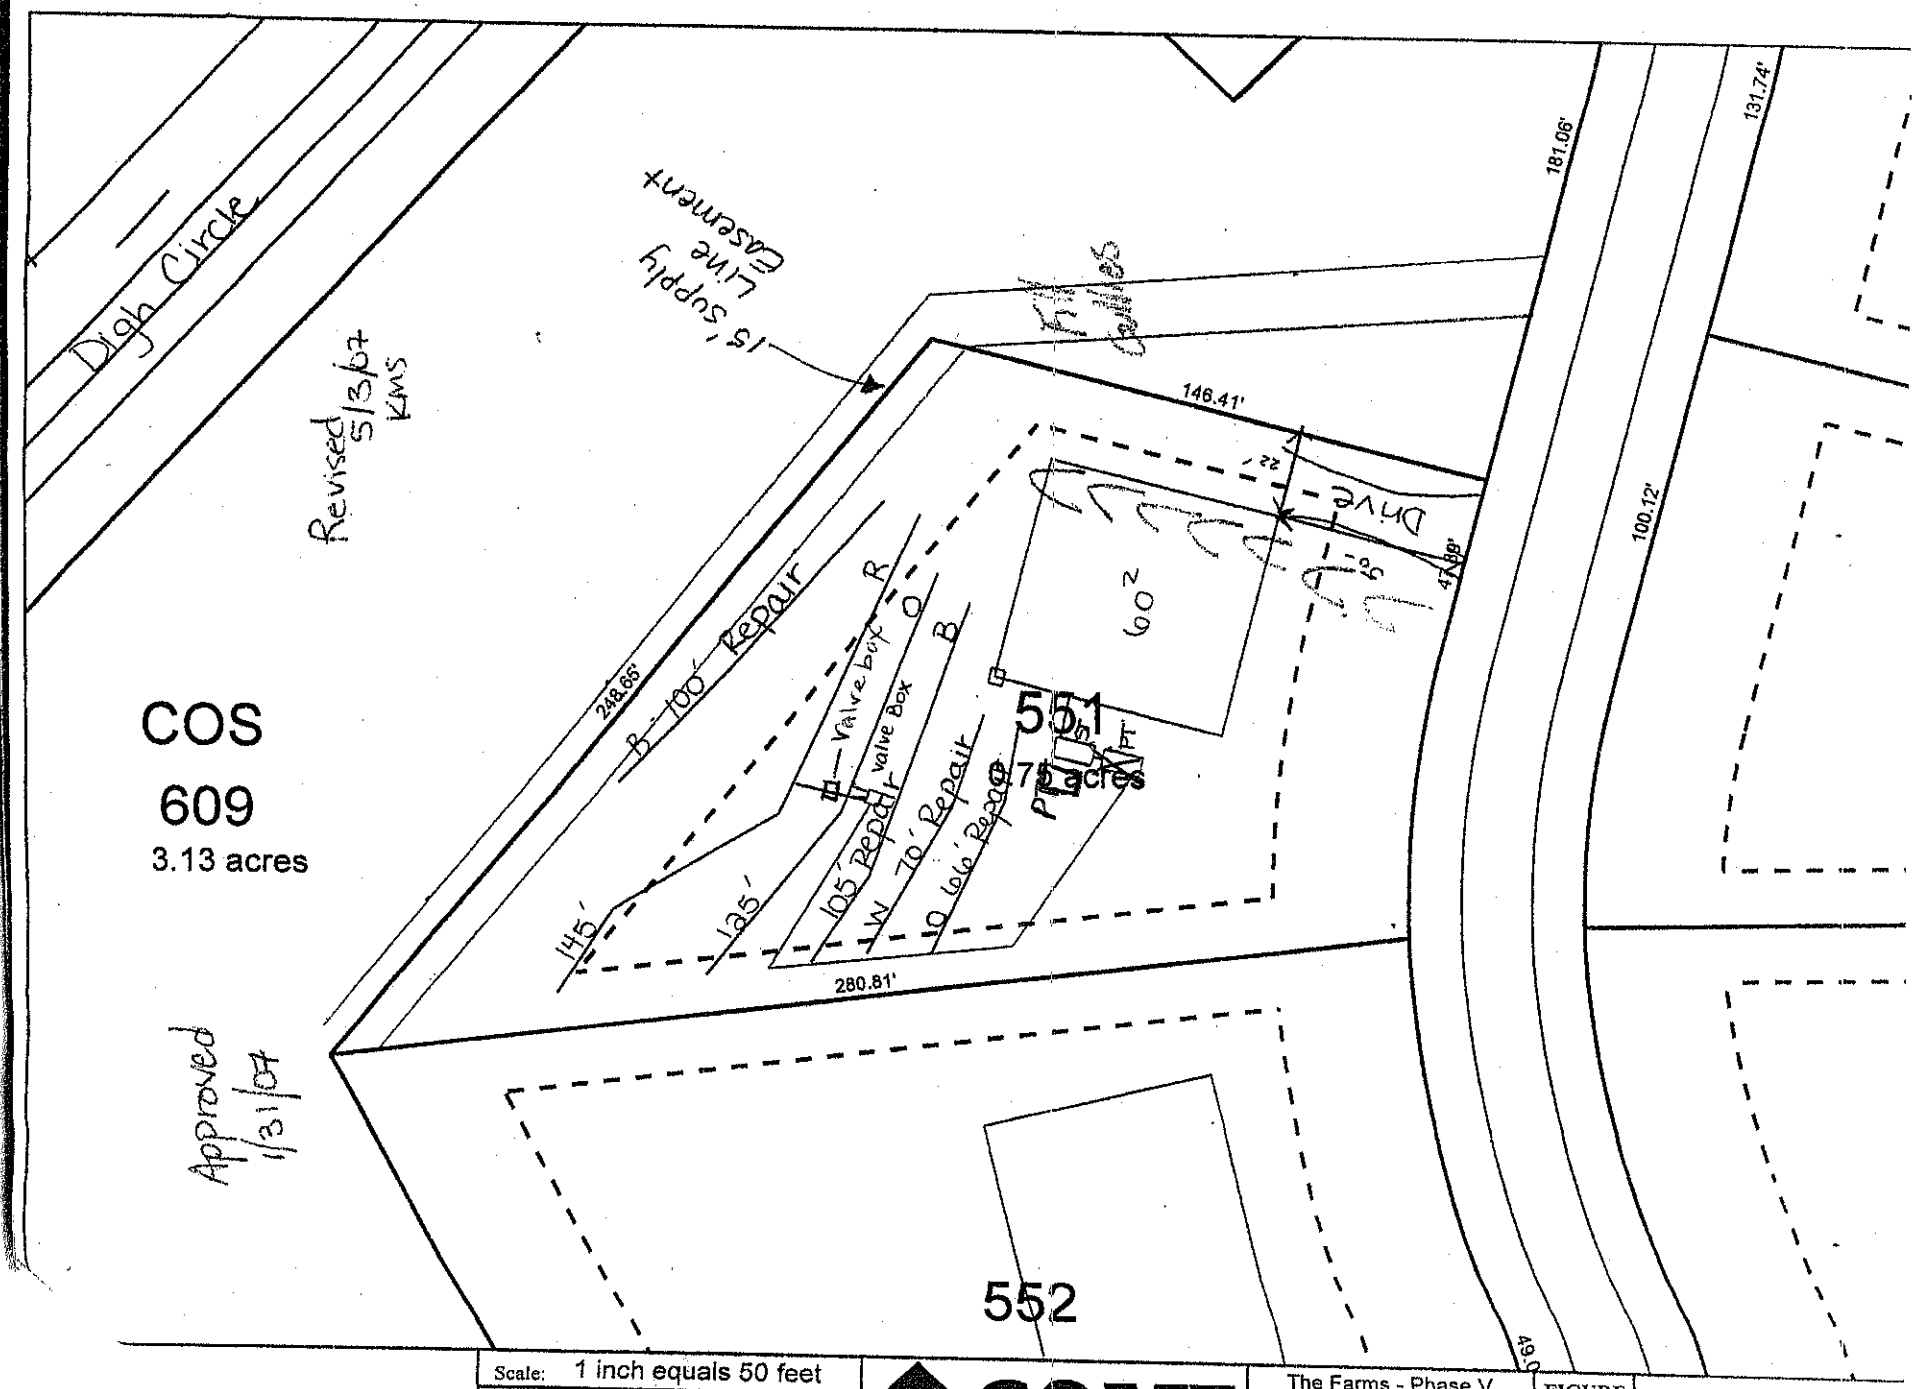
Digh Circle
Revised 5/13/07 KMS
15' Supply Line Easement
Fritts Gullies
146.41'
181.06'
131.74'
100.12'
248.65'
B-100' Repair
Valve Box
R
O
B
105' Repair
W
70' Repair
O
100' Repair
145'
135'
280.81'
60'
22'
Drive
49.89'
PT
5'
5'
COS
609
3.13 acres
551
.79 acres
552
Approved 1/31/07
Scale: 1 inch equals 50 feet
Drawn by: JBP
Reviewed by: KS
S&ME
The Farms - Phase V
Lot 551
Iredell, North Carolina
FIGURE
1