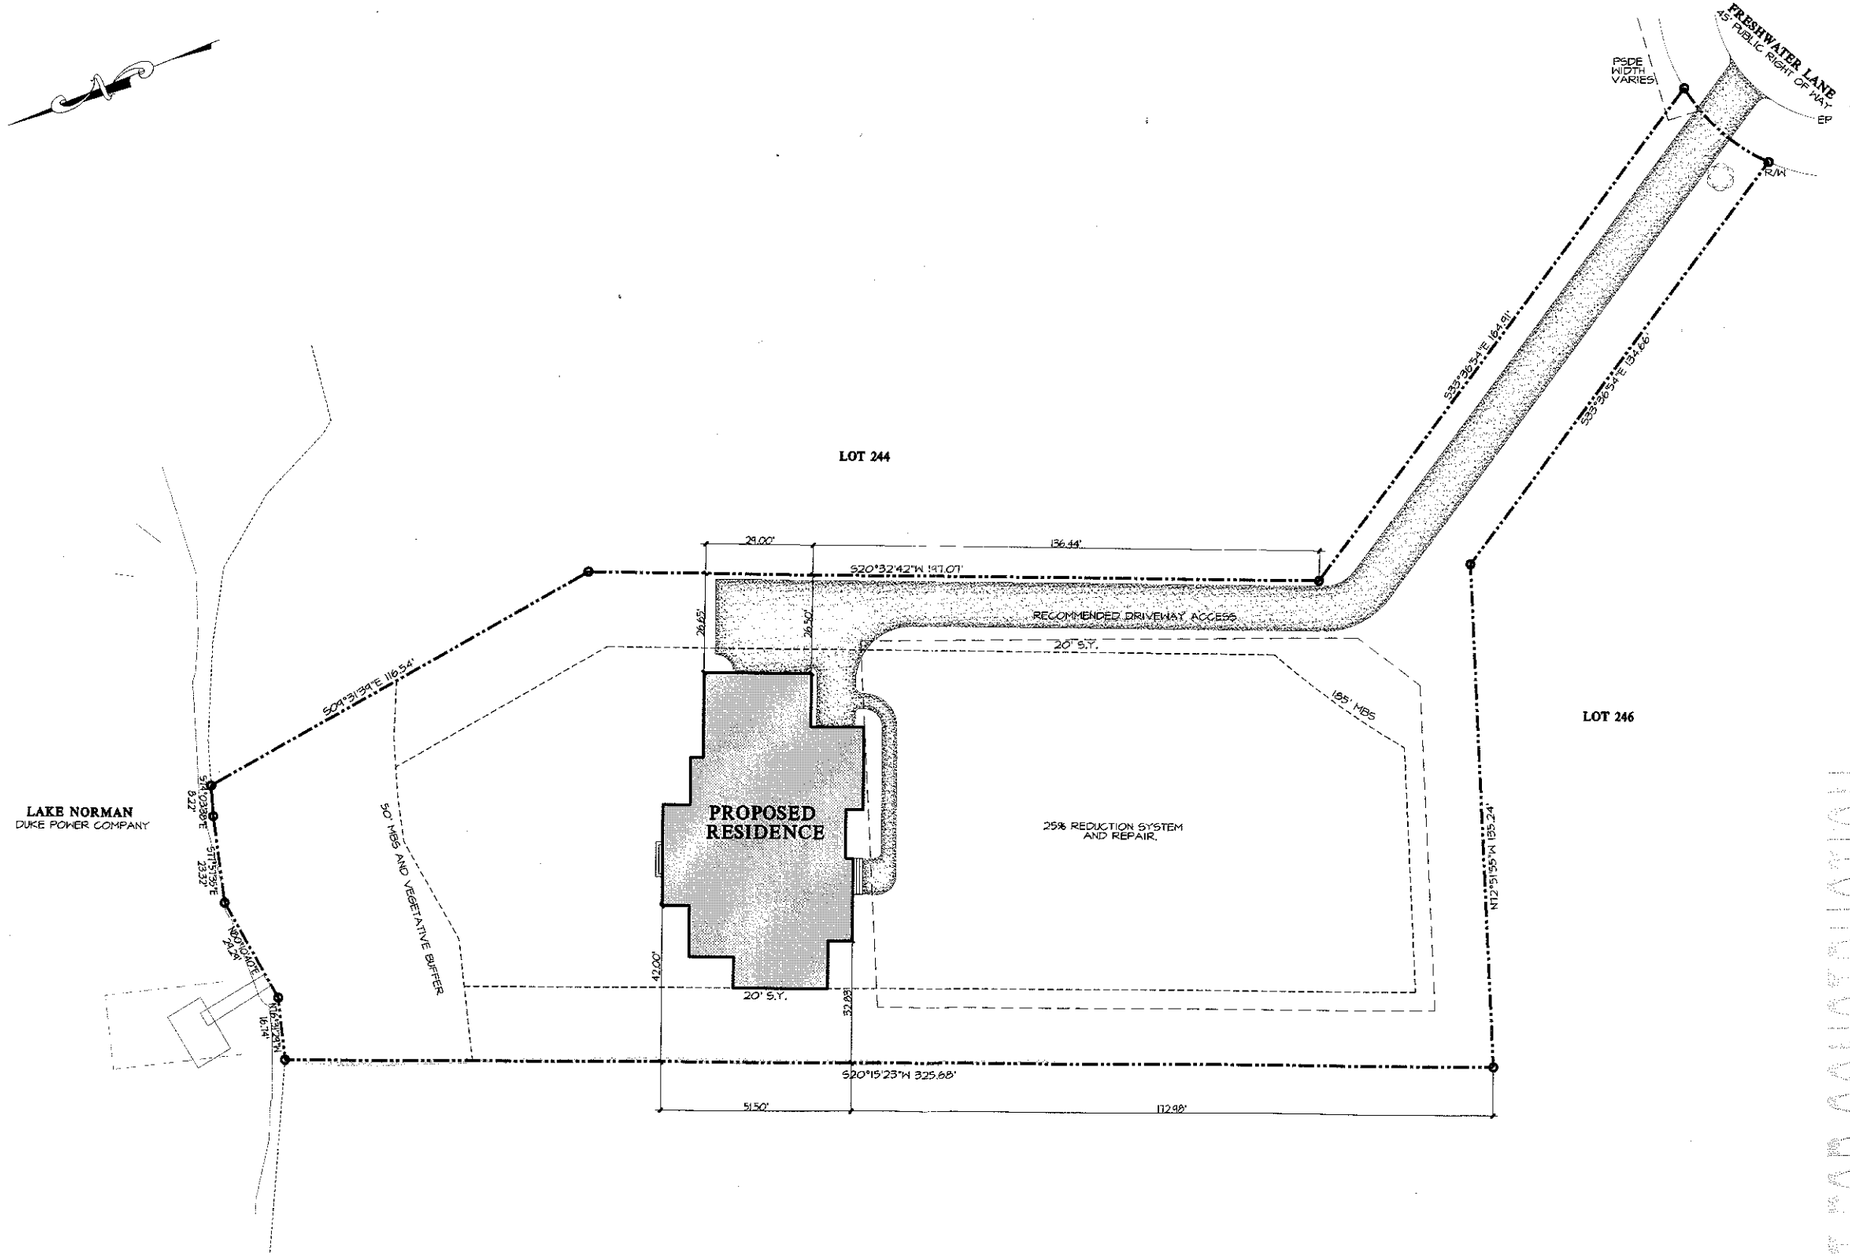


CAROLINA DESIGN GROUP
a residential design firm

10602 Bailey Road Suite A, Cornelius NC 28031
voice: 704.895.7805 fax: 704.895.0599
www.carolinadesigngroup.com

Lot 245

THE FARMS
— Established 2003 —

A NEW RESIDENCE BY
HUGHES, HAMELINK, & ZANDE

SEAL


DRAWN BY	DATE
SO / CJT	1/3/05

DRAWING TITLE:

SHEET NO:

NOT FOR CONSTRUCTION

Acknowledgement Of
Plans Submittal ONLY!
Date 1.12.05
1/12/05

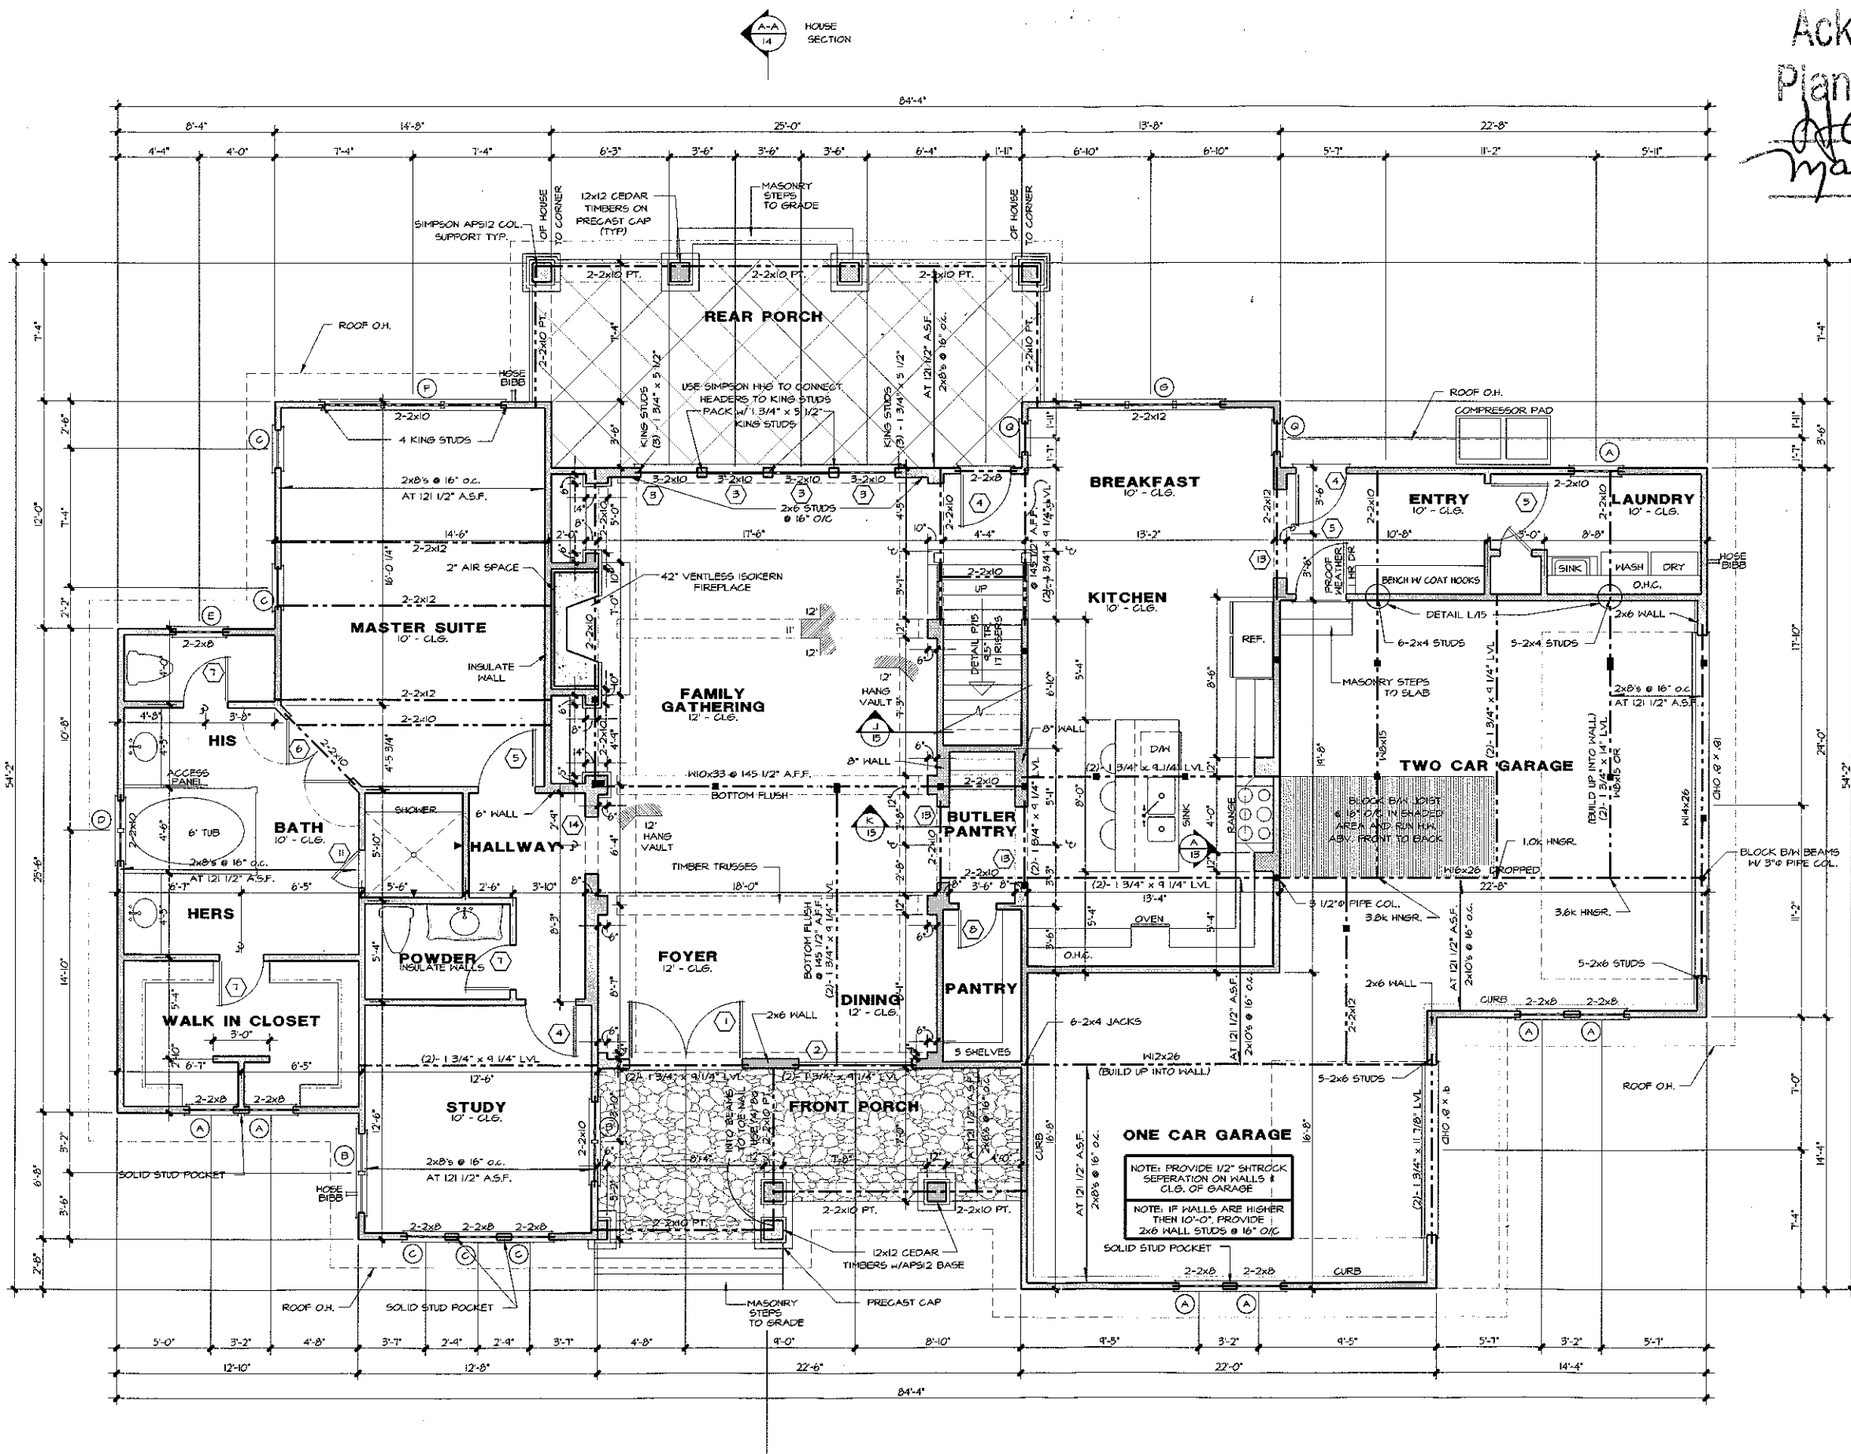

DOOR SCHEDULE

	SIZE	DESCRIPTION
1	2-8° x 8°	HALF GLASS COTTAGE STYLE
2	2-5° x 8°	HALF GLASS FIXED
3	3° x 8°	FRENCH FIXED
4	2° x 8°	FRENCH
5	3° x 8°	SOLID PANEL
6	2-2° x 8°	SOLID PANEL
7	2° x 8°	SOLID PANEL
8	2° x 8°	SOLID PANEL
9	2° x 6°	SOLID PANEL
10	2° x 6°	SOLID PANEL
11	2°	TEMPERED GLASS
13	4° x 8°	CASED OPENING
14	3° x 8°	CASED OPENING
15	3° x 6°	CASED OPENING
16	2° x 6°	CASED OPENING
17	2-3° x 6°	FRENCH
18	2-3° x 6°	SOLID PANEL DOOR
19	3° x 6°	ARCHED OPENING
20	1°x 8°	SOLID PANEL DOOR

WINDOW SCHEDULE

	SIZE	DESCRIPTION
A	2° x 6²	DOUBLE HUNG
B	2- 2° x 6²	DOUBLE HUNG
C	3° x 6²	DOUBLE HUNG
D	2- 1° x 4²	DOUBLE HUNG
E	2° x 4²	DOUBLE HUNG
F	3- 3° x 6²	DOUBLE HUNG
G	3- 2° x 6²	DOUBLE HUNG
H	2- 2° x 6²	DOUBLE HUNG
J	2° x 5²	DOUBLE HUNG
K	2- 3° x 5²	DOUBLE HUNG
L	2- 2° x 5²	DOUBLE HUNG
M	2° x 3²	DOUBLE HUNG
N	2- 2° x 4°	DOUBLE HUNG
O	2° x 2°	FIXED
P	3- 3° x 5²	DOUBLE HUNG
Q	1° x 6²	DOUBLE HUNG
R	1° x 4²	DOUBLE HUNG

Square Footage

1/3/05 CJT

Main Level Heated	2,217 Sq.Ft.
Upper Level Heated	1,593 Sq.Ft.
Total Heated	3,810 Sq.Ft.
One Car Garage	345 Sq.Ft.
Two Car Garage	500 Sq.Ft.
Front Covered Porch	176 Sq.Ft.
Rear Covered Porch	286 Sq.Ft.
Total Under Roof	5,117 Sq.Ft.

EXTERIOR WALL HEIGHT (h)	STUD SIZE/ SPACING
h < 10'	2x4 @ 16" oc
10' < h <11'	2x4 @ 12" oc
11' <h <18'	2x6 @ 16" oc
h >18'	CONSULT ENG.

■ INDICATES BLOCKING FOR ABOVE CONCENTRATED LOADS AND ROOF BRACING POINT LOADS U.N.O.

NOTE: ALL ANGLED WALLS ARE AT 45°

CAROLINA DESIGN GROUP
a residential design firm
10602 Bailey Road Suite A, Cornelius NC 28031
voice: 704.895.7805 fax: 704.895.0599
www.carolinadesigngroup.com

Lot 245
THE FARMS
~ Established 2003 ~

A NEW RESIDENCE BY
HUGHES, HAMELINK, & ZANDE


SEAL

DRAWN BY	DATE
SO / CJT	1/3/05

DRAWING TITLE:
MAIN FLOOR PLAN

SCALE : 1/4" = 1'-0"

SHEET NO:

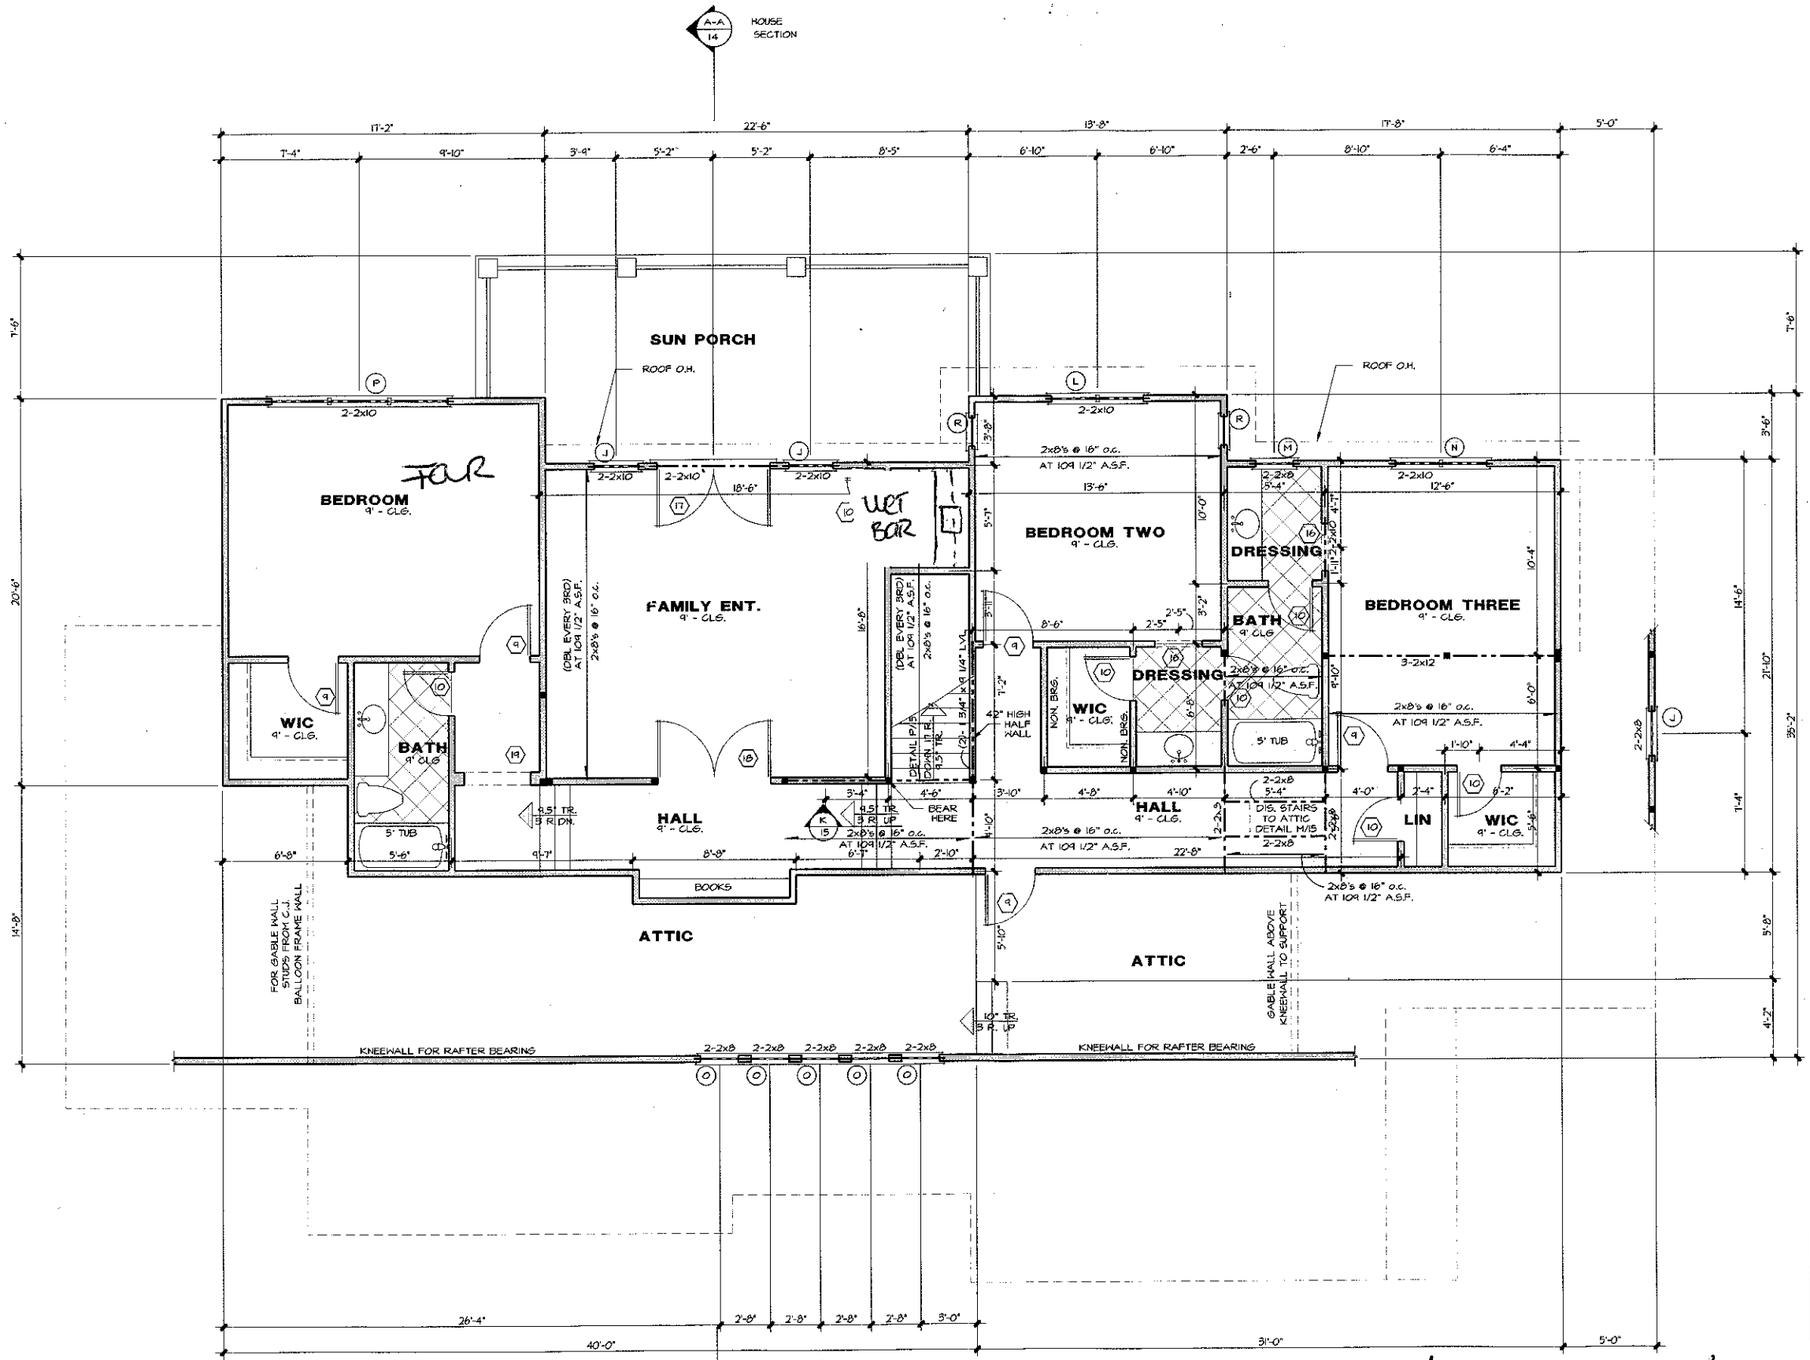

DOOR SCHEDULE

	SIZE	DESCRIPTION
1	2- 3⁰ x 8⁰	HALF GLASS COTTAGE STYLE
2	2- 3⁰ x 8⁰	HALF GLASS FIXED
3	3⁰ x 8⁰	FRENCH FIXED
4	2⁰ x 8⁰	FRENCH
5	3⁰ x 8⁰	SOLID PANEL
6	2- 2⁰ x 8⁰	SOLID PANEL
7	2⁰ x 8⁰	SOLID PANEL
8	2⁰ x 8⁰	SOLID PANEL
9	2⁰ x 6⁸	SOLID PANEL
10	2⁰ x 6⁸	SOLID PANEL
11	2⁰	TEMPERED GLASS
13	4⁰ x 8⁰	CASED OPENING
14	3⁰ x 8⁰	CASED OPENING
15	3⁰ x 6⁸	CASED OPENING
16	2⁰ x 6⁸	CASED OPENING
17	2- 3⁰ x 6⁸	FRENCH
18	2- 3⁰ x 6⁸	SOLID PANEL DOOR
19	3⁶ x 6⁸	ARCHED OPENING
20	1⁶ x 8⁰	SOLID PANEL DOOR

WINDOW SCHEDULE

	SIZE	DESCRIPTION
A	2⁰ x 6²	DOUBLE HUNG
B	2- 2⁰ x 6²	DOUBLE HUNG
C	2⁰ x 6²	DOUBLE HUNG
D	2- 1⁶ x 4²	DOUBLE HUNG
E	2⁶ x 4²	DOUBLE HUNG
F	3- 3⁰ x 6²	DOUBLE HUNG
G	3- 2⁴ x 6²	DOUBLE HUNG
H	2- 2⁴ x 6²	DOUBLE HUNG
J	2⁴ x 5²	DOUBLE HUNG
K	2- 3⁰ x 5²	DOUBLE HUNG
L	2- 2⁴ x 5²	DOUBLE HUNG
M	2⁰ x 3²	DOUBLE HUNG
N	2- 2⁴ x 4⁹	DOUBLE HUNG
O	2⁹ x 2⁹	FIXED
P	3- 3⁰ x 5²	DOUBLE HUNG
Q	1⁶ x 6²	DOUBLE HUNG
R	1⁶ x 4²	DOUBLE HUNG

Square Footage

1/3/05 CJT

Main Level Heated	2,217 Sq.Ft.
Upper Level Heated	1,593 Sq.Ft.
Total Heated	3,810 Sq.Ft.
One Car Garage	345 Sq.Ft.
Two Car Garage	500 Sq.Ft.
Front Covered Porch	176 Sq.Ft.
Rear Covered Porch	286 Sq.Ft.
Total Under Roof	5,117 Sq.Ft.

EXTERIOR WALL HEIGHT (h)	STUD SIZE/ SPACING
h < 10'	2x4 @ 16" oc
10' < h < 11'	2x4 @ 12" oc
11' < h < 18'	2x6 @ 16" oc
h > 18'	CONSULT ENG.

■ INDICATES BLOCKING FOR ABOVE CONCENTRATED LOADS AND ROOF BRACING POINT. LOADS U.N.O.

NOTE: ALL ANGLED WALLS ARE AT 45°

Plans Submitted ONLY
Date 1/3/05
Approved for Permit
Date

CAROLINA DESIGN GROUP
a residential design firm
10602 Bailey Road Suite A, Cornelius NC 28031
voice: 704.895.7805 fax: 704.895.0599
www.carolinadesigngroup.com

Lot 245
THE FARMS
~ Established 2004 ~

A NEW RESIDENCE BY
HUGHES, HAMELINK, & ZANDE

SEAL

DRAWN BY	DATE
SO / CJT	1/3/05

DRAWING TITLE: UPPER FLOOR PLAN

SCALE : 1/4" = 1'-0"

SHEET NO: